
N

SCALE 1"=100'


SCHRECKS ADDITION

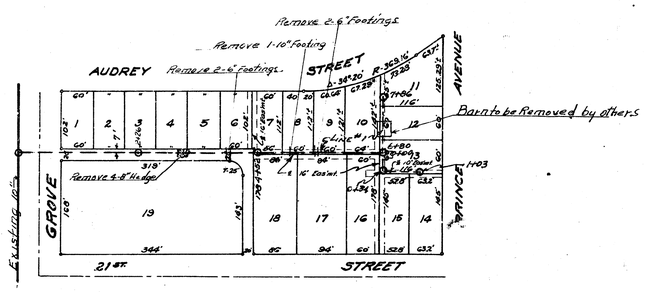

Sand backfill trench
Sta 0+09 to Sta 0+55


B.M. 133.84 Sa. Rim MH 100' No. 0+00

B.M. 133.55 "G" in Globe E. cb. of Grove S.L. 21st No. End 40' Radius

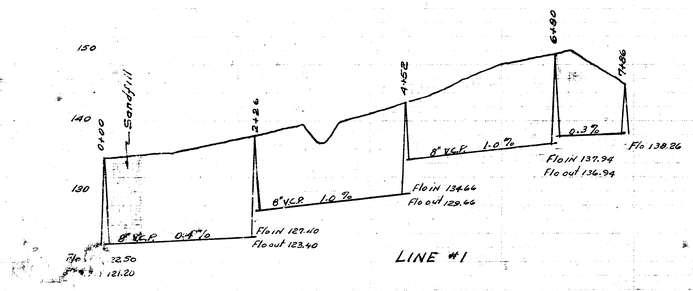

LINE #1

Scale: 1"=80' Horiz.
1"=4' Vert.

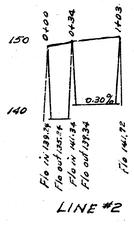

LINE #2

LAT. 1 DIST. 13 S.S. 12
CITY OF WICHITA KANSAS
L.K. WHITE CITY ENGINEER
Proj. No. C21-75

L.K. WHITE REGISTERED 55 KANSAS PROFESSIONAL ENGINEER


1-7-52
L.H.W. & J.L.A.
N 17

Date
Checked by
Approved by
Note Book No.


SCHOOL HOUSE

N

SCALE 1"=50'

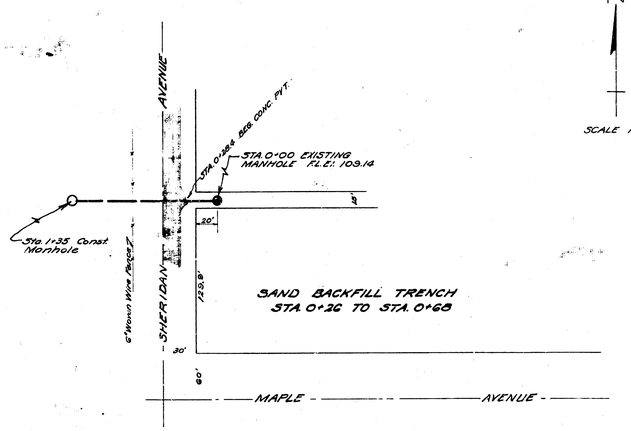

B.M. "G" in Globe E.S. int. Square walk NE Cor. Maple & Sheridan El. 113.60

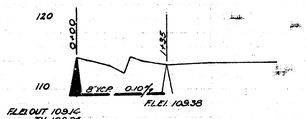

SCALE 1"=80' Horiz.
1"=8' Vert.
NOTE BOOK NO. JF. 61