


HEINRICH 2ND. ADDITION.

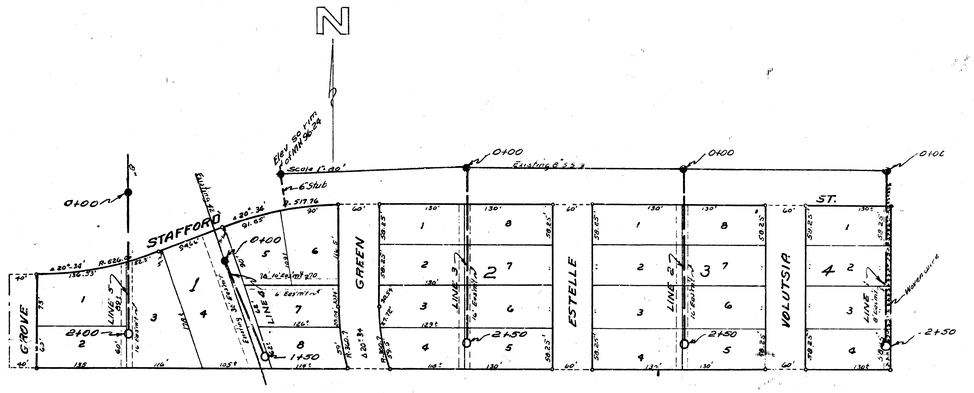


REPLAT OF LOTS 46, 47 & 48 HILLSIDE GARDENS

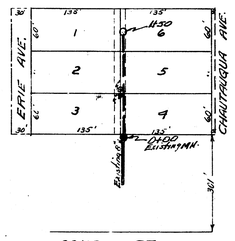



B.M. 160.56 N. rim manhole 0+00

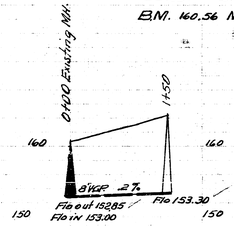



Note : 6" stub shown on plot plan is to be on a 0.40% Grade and run to the north line of Lot 6 Blk. 1
All wyes to be 6"

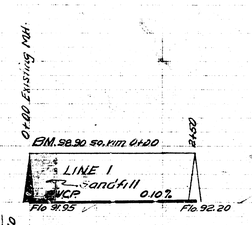

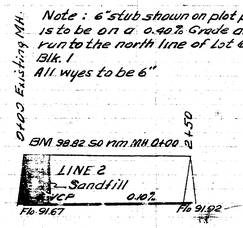

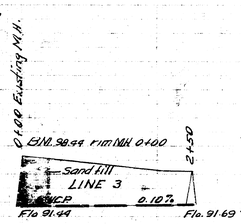

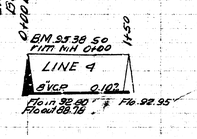

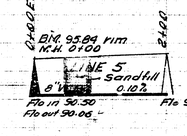

8-4-53
M.L.Clain
78-Y

Date
Drawn by
Checked by
Book No.

5-1-53
M.L.Clain
K-70

Date
Drawn by
Checked by
Book No.

LAT. 7. DIST. 13 S.S. 12
CITY OF WICHITA KANSAS
B.E. SMITH CITY ENGINEER
Proj No C-23-39

LAT. 8 S.S. 12
CITY OF WICHITA KANSAS.
B.E. SMITH CITY ENGINEER
Proj No. C-23-17