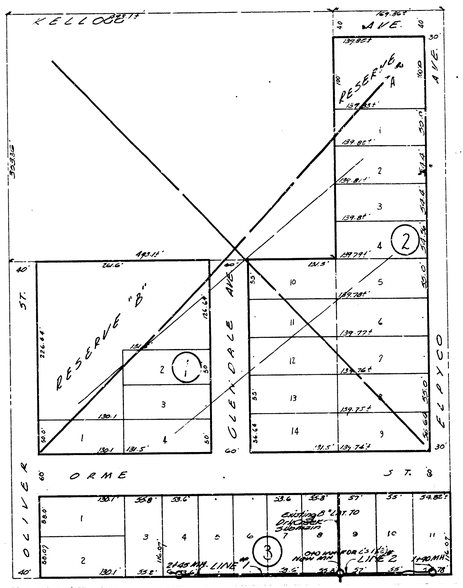

B.M. 126.43 "O" IN GLOBE W END RAD 33 GILBERT W. OLIVER.

LAT. 31, D.C.S. MAIN 12

Block's 1 & 2 Not in District

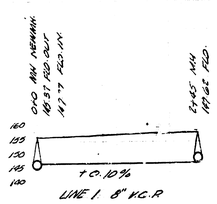

LINE 1 8" V.C.P.

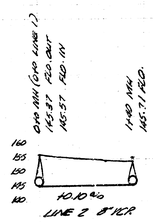

LINE 2 8" V.C.P.

LAT. 31, DRY CREEK SUBMAIN #12

CITY OF WICHITA, KANSAS

L.K. WHITE CITY ENGINEER

Date 11-18-73 Proj. No. C28-29