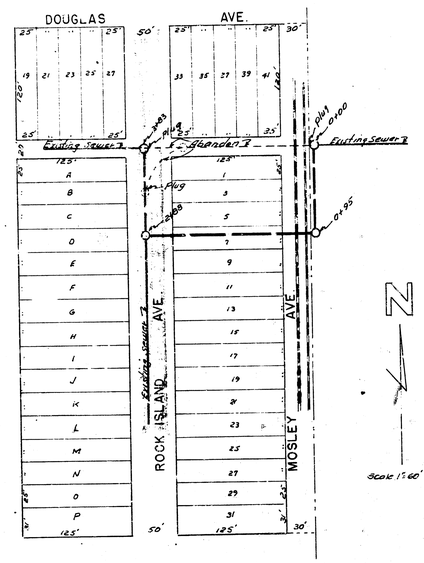

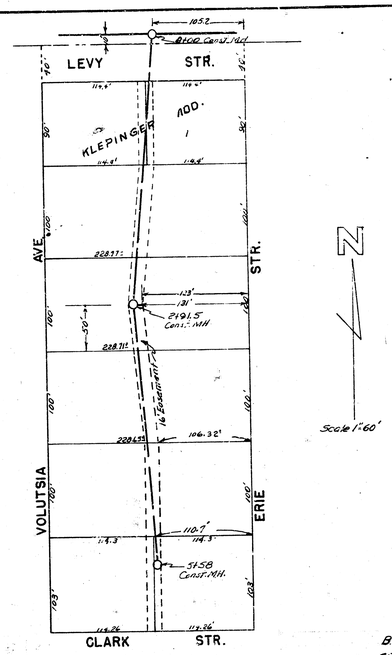

B.M. 108.95 East 1.m MH. (K.G.E.) S.E. corner Washington & Douglas.

B.M. "M" in Muller fire hyd N.W. cor. Volutsia & Levy El. 100.61

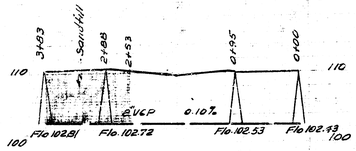

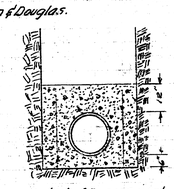

Detail of Encasement under tracks.

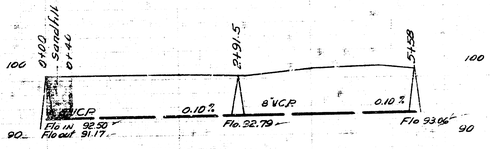

Date 8-14-52
Drawn by L. McClain
Checked by
Book No. T-61 M-25

Date 10-9-52
Drawn by L. McClain
Checked by J.F.E.
Book No. G-6

Note - Field Engineer - Check Flow at Sta 0+00 & 3+83 before setting grade old sewer will have to be exposed at these points to get proper check.

All pipe under RR tracks shall be encased in concrete to 1' above top of pipe.

RECONSTRUCTION OF PORTION WEST SUB. D S.S. 1
CITY OF WICHITA KANSAS
LK. WHITE CITY ENGINEER
Proj. No. C-22-72

LAT. 5 DRY CREEK SUB-MAIN 2 S.S. #12
CITY OF WICHITA KANSAS
LK WHITE CITY ENGINEER
Proj No. C-21-38