Survey by: Harrison
Drawn by: Davey
Checked by:
Date:

Book 114-19

NORTH

Sta 0+00
Beg. Private Job

6" Encl. 8" V.C.P.
Lat. 45 D.C.S. #2 S.S.12

VINCENT LANE

LANE

LANE

WHITFIELD

ARMOUR

SECOND ADDITION TO PINE VALLEY ESTATES

10 9 8 7 6 5 4 3 2 1

Sta 0+88.6 Line 1B
Sta 2+81.6 Line 1
Sta 0+00 Line 1A
Sta 4+06
Sta 6+48 Line 1
Sta 0+00 Line 1A
Sta 0+80
Sta 7+50
Sta 1+10
Line 1
Line 1A
Line 1B

ASSUMED PLATTING

MAGILL LANE

B.M. 182.07 "R" IN RITCHIE W.L. ARMOUR N. CURB VINCENT
B.M. 177.98 STAM. 6'E & 2' SO. OF S.W. COR. 9th & ARMOUR

PLAN SCALE 1"=40'
PROFILE SCALE 1"=40' HOR, 1"=4' VERTICAL

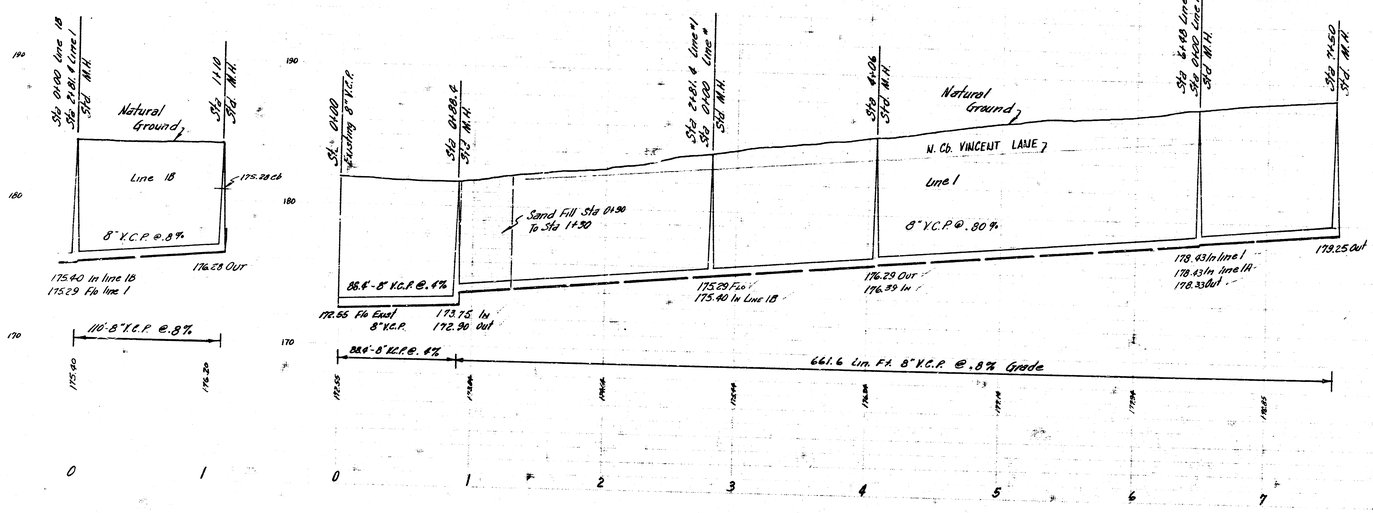

LAT. 50 D.C.S.#2 SAN. SEWER 12
CITY OF WICHITA, KANSAS
B.E. SMITH CITY ENGINEER
PRIVATE JOB DATE - DEC 1956