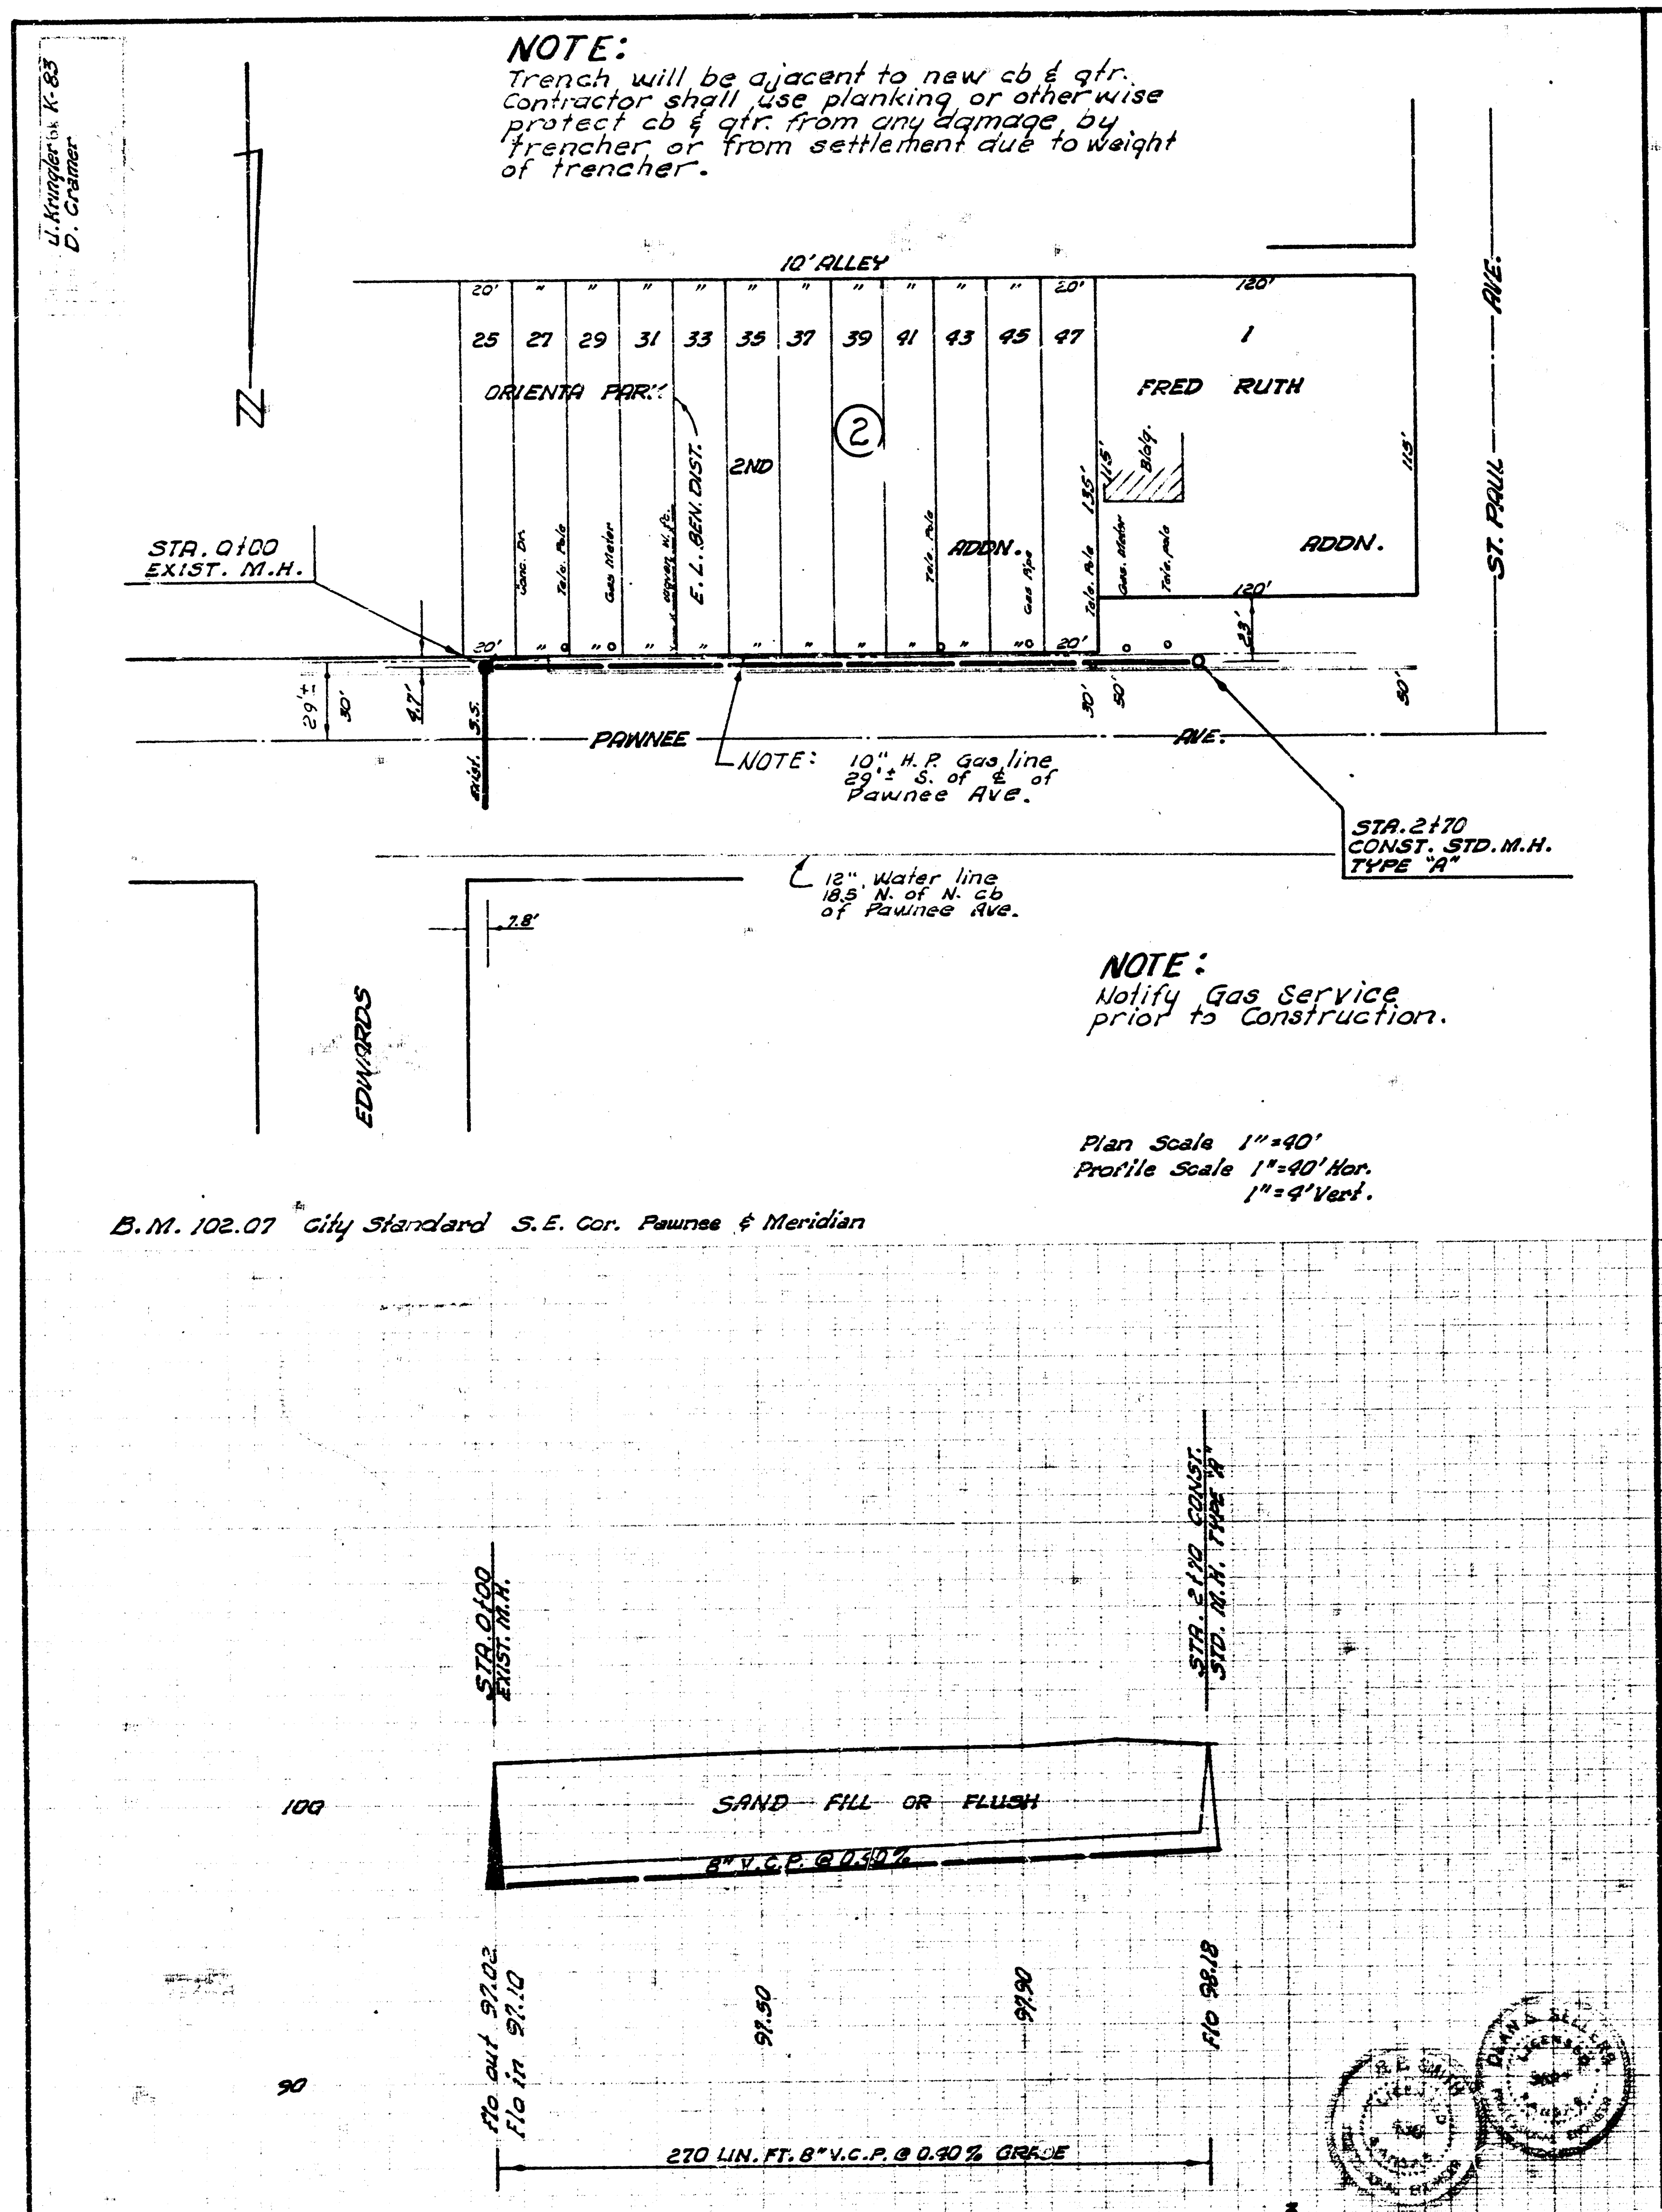
J. Kruegler bk K-83
D. Cramer
10' ALLEY
20'
25
27
29
31
33
35
37
39
41
43
45
47
120'
1
ORIENTA PARK
E. L. BEN. DIST.
2ND
②
ADDN.
FRED RUTH
ADDN.
Bldg.
115'
135'
Tele. Pole
Gas Meter
Gas Pipe
ST. PAUL AVE.
STA. 0+00
EXIST. M.H.
29'±
30'
47'
Exist. S.S.
PAWNEE AVE.
30'
50'
23'
STA. 2+70
CONST. STD. M.H.
TYPE "A"
7.8'
EDWARDS
STA. 0+00
EXIST. M.H.
STA. 2+70 CONST.
STD. M.H. TYPE "A"
SAND FILL OR FLUSH
8" V.C.P. @ 0.40%
100
90
Flo out 97.02
Flo in 97.10
97.50
97.90
Flo 98.18
270 LIN. FT. 8" V.C.P. @ 0.40% GRADE
0
1
2
3

NOTE:
Trench will be ajacent to new cb & gtr. Contractor shall use planking or other wise protect cb & gtr. from any damage by trencher or from settlement due to weight of trencher.

NOTE: 10" H.P. Gas line 29'± S. of ℄ of Pawnee Ave.

℄ 12" Water line 18.5' N. of N. cb of Pawnee Ave.

NOTE:
Notify Gas Service prior to Construction.

Plan Scale 1"=40'
Profile Scale 1"=40' Hor.
1"=4' Vert.

B.M. 102.07 City Standard S.E. Cor. Pawnee & Meridian

LAT. 4, SUB. 16, S.S. NO. 22
CITY OF WICHITA, KANSAS
B. E. SMITH, CITY ENGINEER
PROJ. NO. C25-37
DATE: MAR. 1966

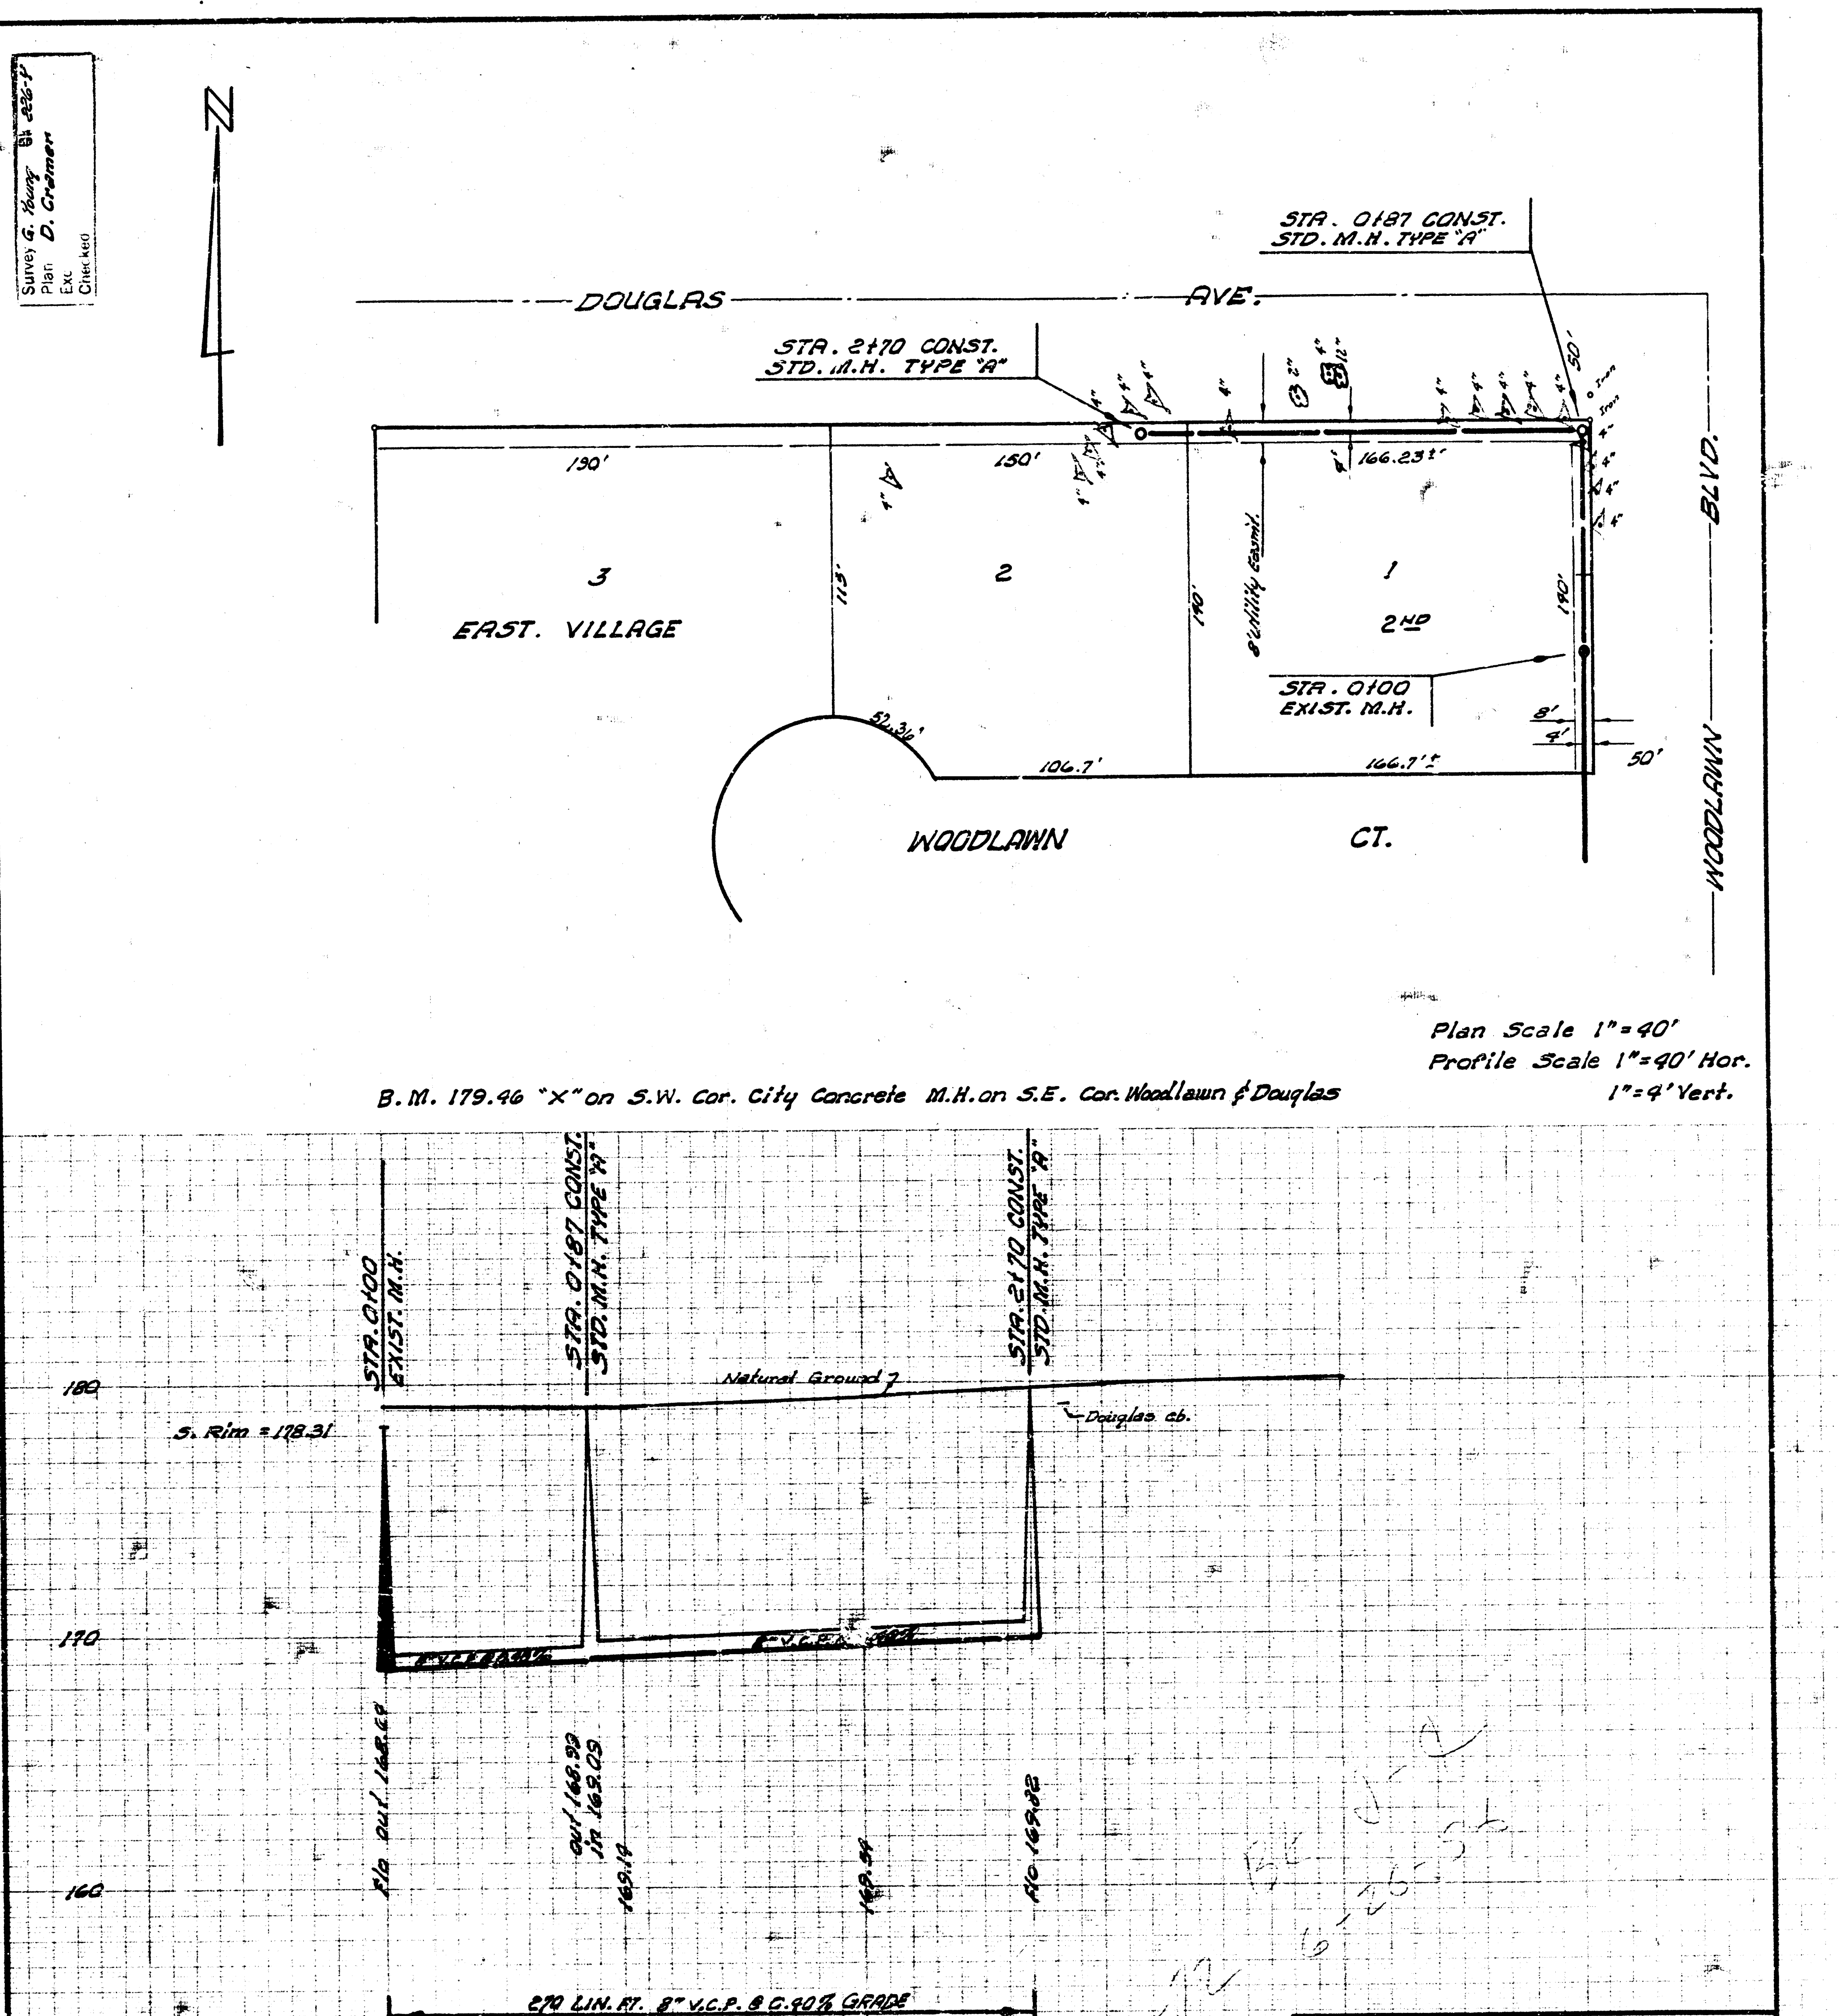
Survey G. Young bk 226-P
Plan D. Cramer
Exc
Checked
DOUGLAS AVE.
STA. 0+87 CONST.
STD. M.H. TYPE "A"
STA. 2+70 CONST.
STD. M.H. TYPE "A"
50'
190'
150'
166.23'±
115'
190'
8' utility easmt.
3
EAST. VILLAGE
2
1
2ND
STA. 0+00
EXIST. M.H.
52.36'
106.7'
166.7'±
8'
4'
50'
WOODLAWN CT.
WOODLAWN BLVD.
STA. 0+00
EXIST. M.H.
STA. 0+87 CONST.
STD. M.H. TYPE "A"
STA. 2+70 CONST.
STD. M.H. TYPE "A"
Natural Ground
Douglas cb.
S. Rim = 178.31
180
170
160
8" V.C.P. @ 0.40%
Flo out 168.69
out 168.99
in 169.09
169.19
169.54
Flo 169.82
270 LIN. FT. 8" V.C.P. @ 0.40% GRADE

Plan Scale 1"=40'
Profile Scale 1"=40' Hor.
1"=4' Vert.

B.M. 179.46 "X" on S.W. Cor. City Concrete M.H. on S.E. Cor. Woodlawn & Douglas

EXTENSION OF LAT. 52, D.C. SUB. #2, S.S. 12
CITY OF WICHITA, KANSAS
B. E. SMITH, CITY ENGINEER
PRIVATE PROJ. DATE: