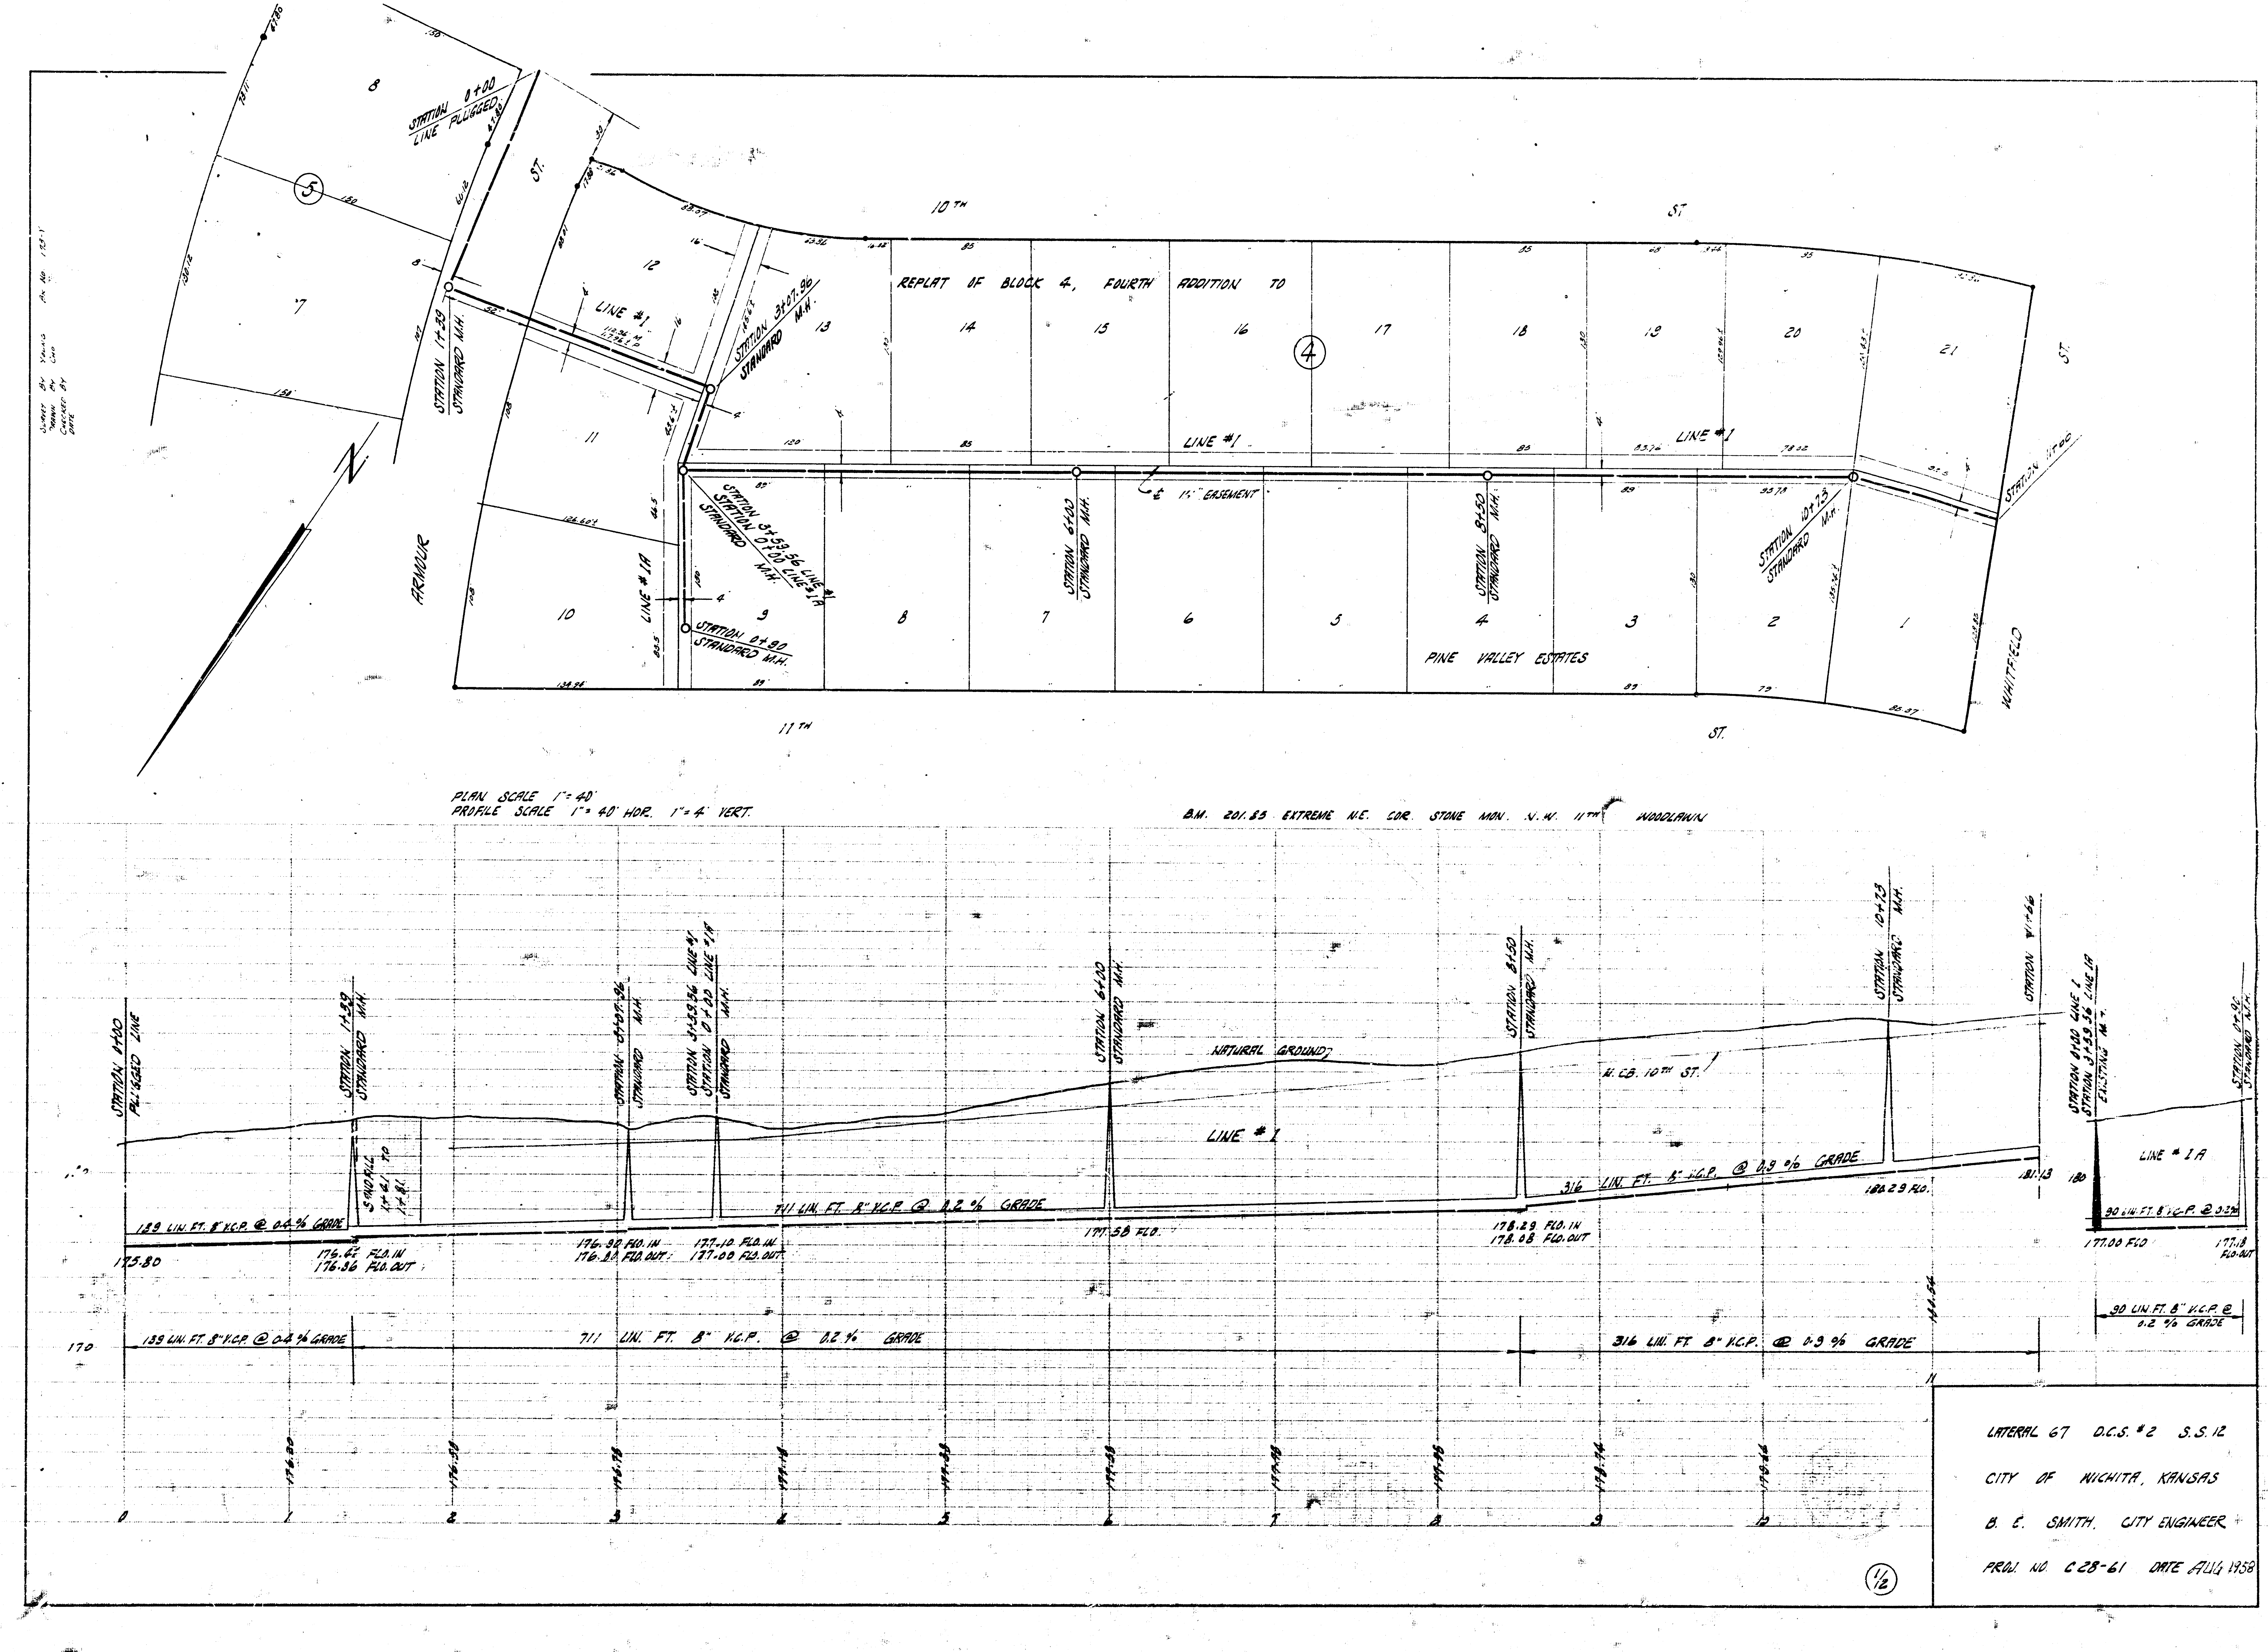
STATION 0+00
LINE PLUGGED
STATION 1+39
STANDARD M.H.
LINE #1
STATION 3+07.96
STANDARD M.H.
STATION 3+59.56 LINE #1
STATION 0+00 LINE #1A
STANDARD M.H.
STATION 0+90
STANDARD M.H.
LINE #1A
STATION 6+00
STANDARD M.H.
STATION 8+50
STANDARD M.H.
STATION 10+73
STANDARD M.H.
STATION 11+66
℄ 1½" EASEMENT
10TH ST.
11TH ST.
ARMOUR ST.
WHITFIELD ST.
REPLAT OF BLOCK 4, FOURTH ADDITION TO
PINE VALLEY ESTATES
⑤
④
N
1 2 3 4 5 6 7 8 9 10 11 12 13 14 15 16 17 18 19 20 21
SURVEY BY YOUNG
DRAWN BY CHO
CHECKED BY
DATE
STATION 0+00
PLUGGED LINE
SAND FILL 1+21 TO 1+81
NATURAL GROUND
N. CB. 10TH ST.
LINE #1
LINE #1A
139 LIN. FT. 8" V.C.P. @ 0.4 % GRADE
711 LIN. FT. 8" V.C.P. @ 0.2 % GRADE
316 LIN. FT. 8" V.C.P. @ 0.9 % GRADE
90 LIN. FT. 8" V.C.P. @ 0.2 % GRADE
175.80
176.42 FLO. IN
176.36 FLO. OUT
176.90 FLO. IN
176.80 FLO. OUT
177.10 FLO. IN
177.00 FLO. OUT
177.58 FLO.
178.29 FLO. IN
178.08 FLO. OUT
180.29 FLO.
181.13
STATION 0+00 LINE 1A
STATION 3+59.56 LINE 1A
EXISTING M.H.
STATION 0+90
STANDARD M.H.
177.00 FLO.
177.18 FLO. OUT
180
170
0 1 2 3 4 5 6 7 8 9 10 11

PLAN SCALE 1" = 40'
PROFILE SCALE 1" = 40' HOR. 1" = 4' VERT.

B.M. 201.85 EXTREME N.E. COR. STONE MON. N.W. 11TH & WOODLAWN

LATERAL 67 D.C.S. #2 S.S. 12
CITY OF WICHITA, KANSAS
B. E. SMITH, CITY ENGINEER
PROJ. NO. C28-61 DATE AUG 1958

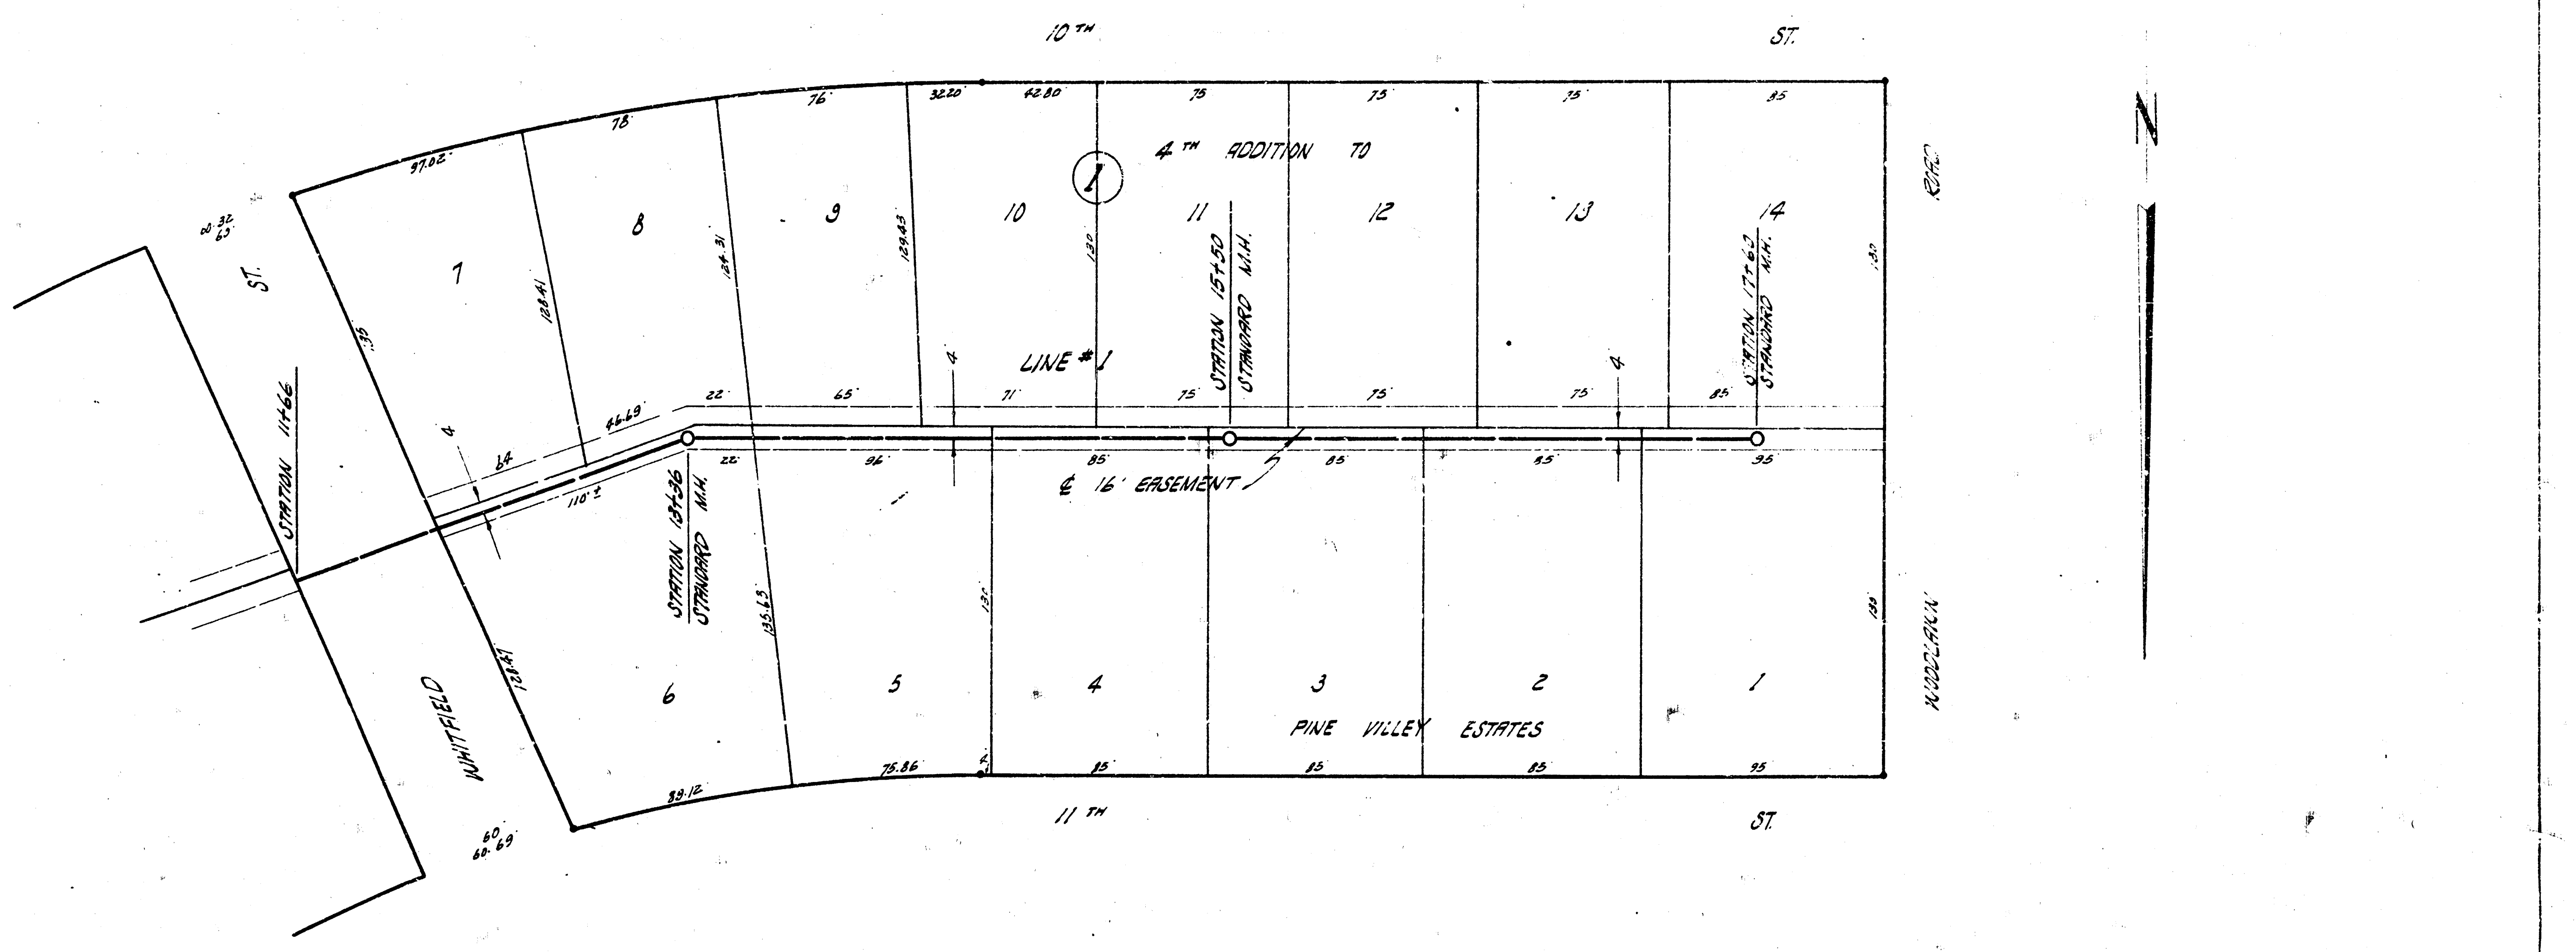
10TH ST.
11TH ST.
WHITFIELD ST.
WOODLAWN RD.
4TH ADDITION TO
PINE VILLEY ESTATES
1
1
2
3
4
5
6
7
8
9
10
11
12
13
14
LINE #1
℄ 16' EASEMENT
STATION 11+66
STATION 13+36 STANDARD M.H.
STATION 15+50 STANDARD M.H.
STATION 17+60 STANDARD M.H.
97.02
78
76
32.20
42.80
75
75
75
85
46.69
22
65
71
75
75
75
85
22
96
85
85
85
95
89.12
75.86
85
85
85
95
128.41
124.31
129.83
130
130
130
128.47
135.65
130
130
110'±
84
60
60.69
32
N

B.M. 201.85 EXTREME N.E. COR. STONE MON. N.W. 11TH & WOODLAWN.

PLAN SCALE 1" = 40'
PROFILE SCALE 1" = 40' HOR. 1" = 4' VERT.

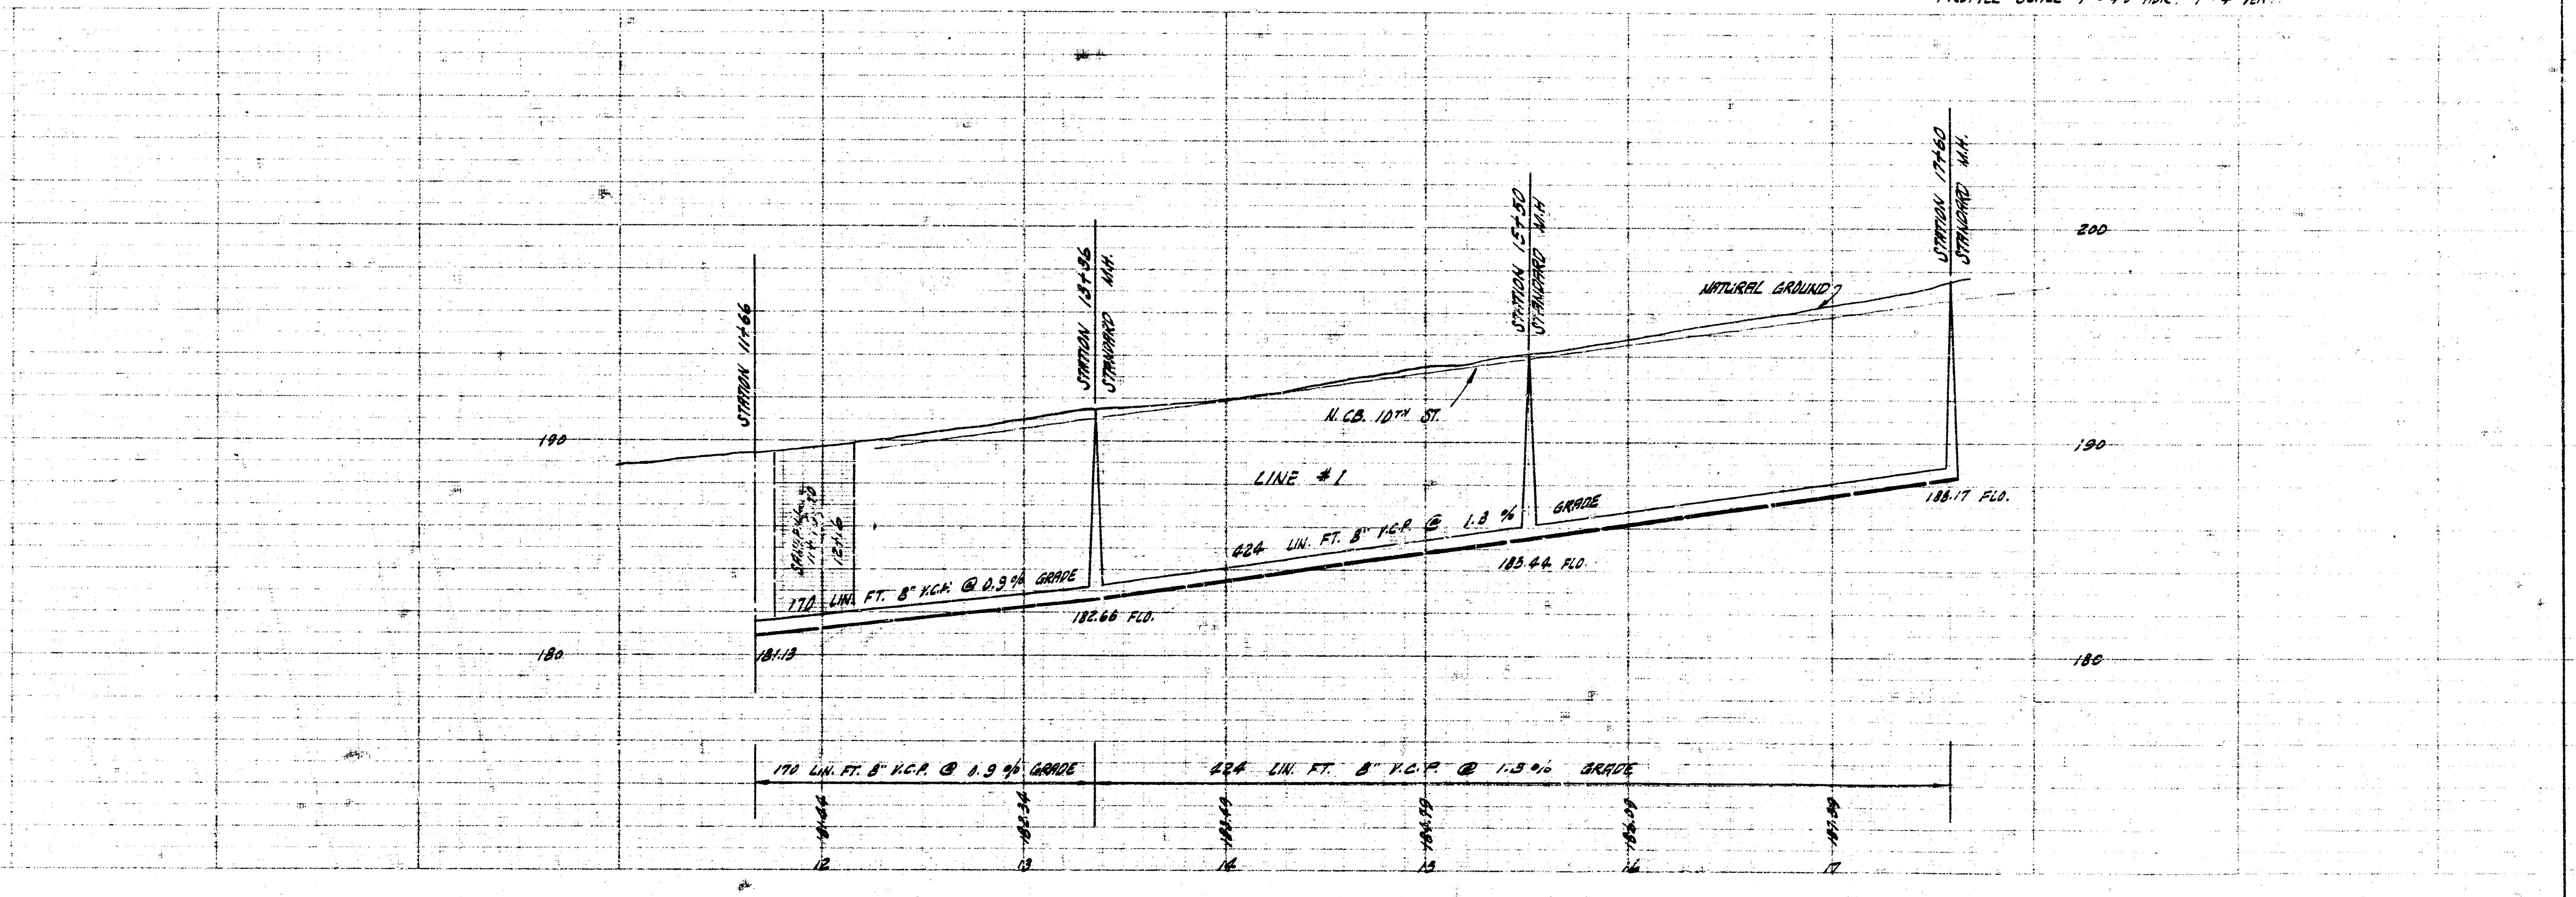
STATION 11+66
STATION 13+36 STANDARD M.H.
STATION 15+50 STANDARD M.H.
STATION 17+60 STANDARD M.H.
NATURAL GROUND
N. C.B. 10TH ST.
LINE #1
170 LIN. FT. 8" V.C.P. @ 0.9% GRADE
624 LIN. FT. 8" V.C.P. @ 1.3% GRADE
182.66 FLO.
185.44 FLO.
188.17 FLO.
181.13
200
190
180
200
190
180
170 LIN. FT. 8" V.C.P. @ 0.9% GRADE
624 LIN. FT. 8" V.C.P. @ 1.3% GRADE
12
13
14
15
16
17

LAT. 67 D.C.S. #2 S.S.12
C 28-61
(2/2)