




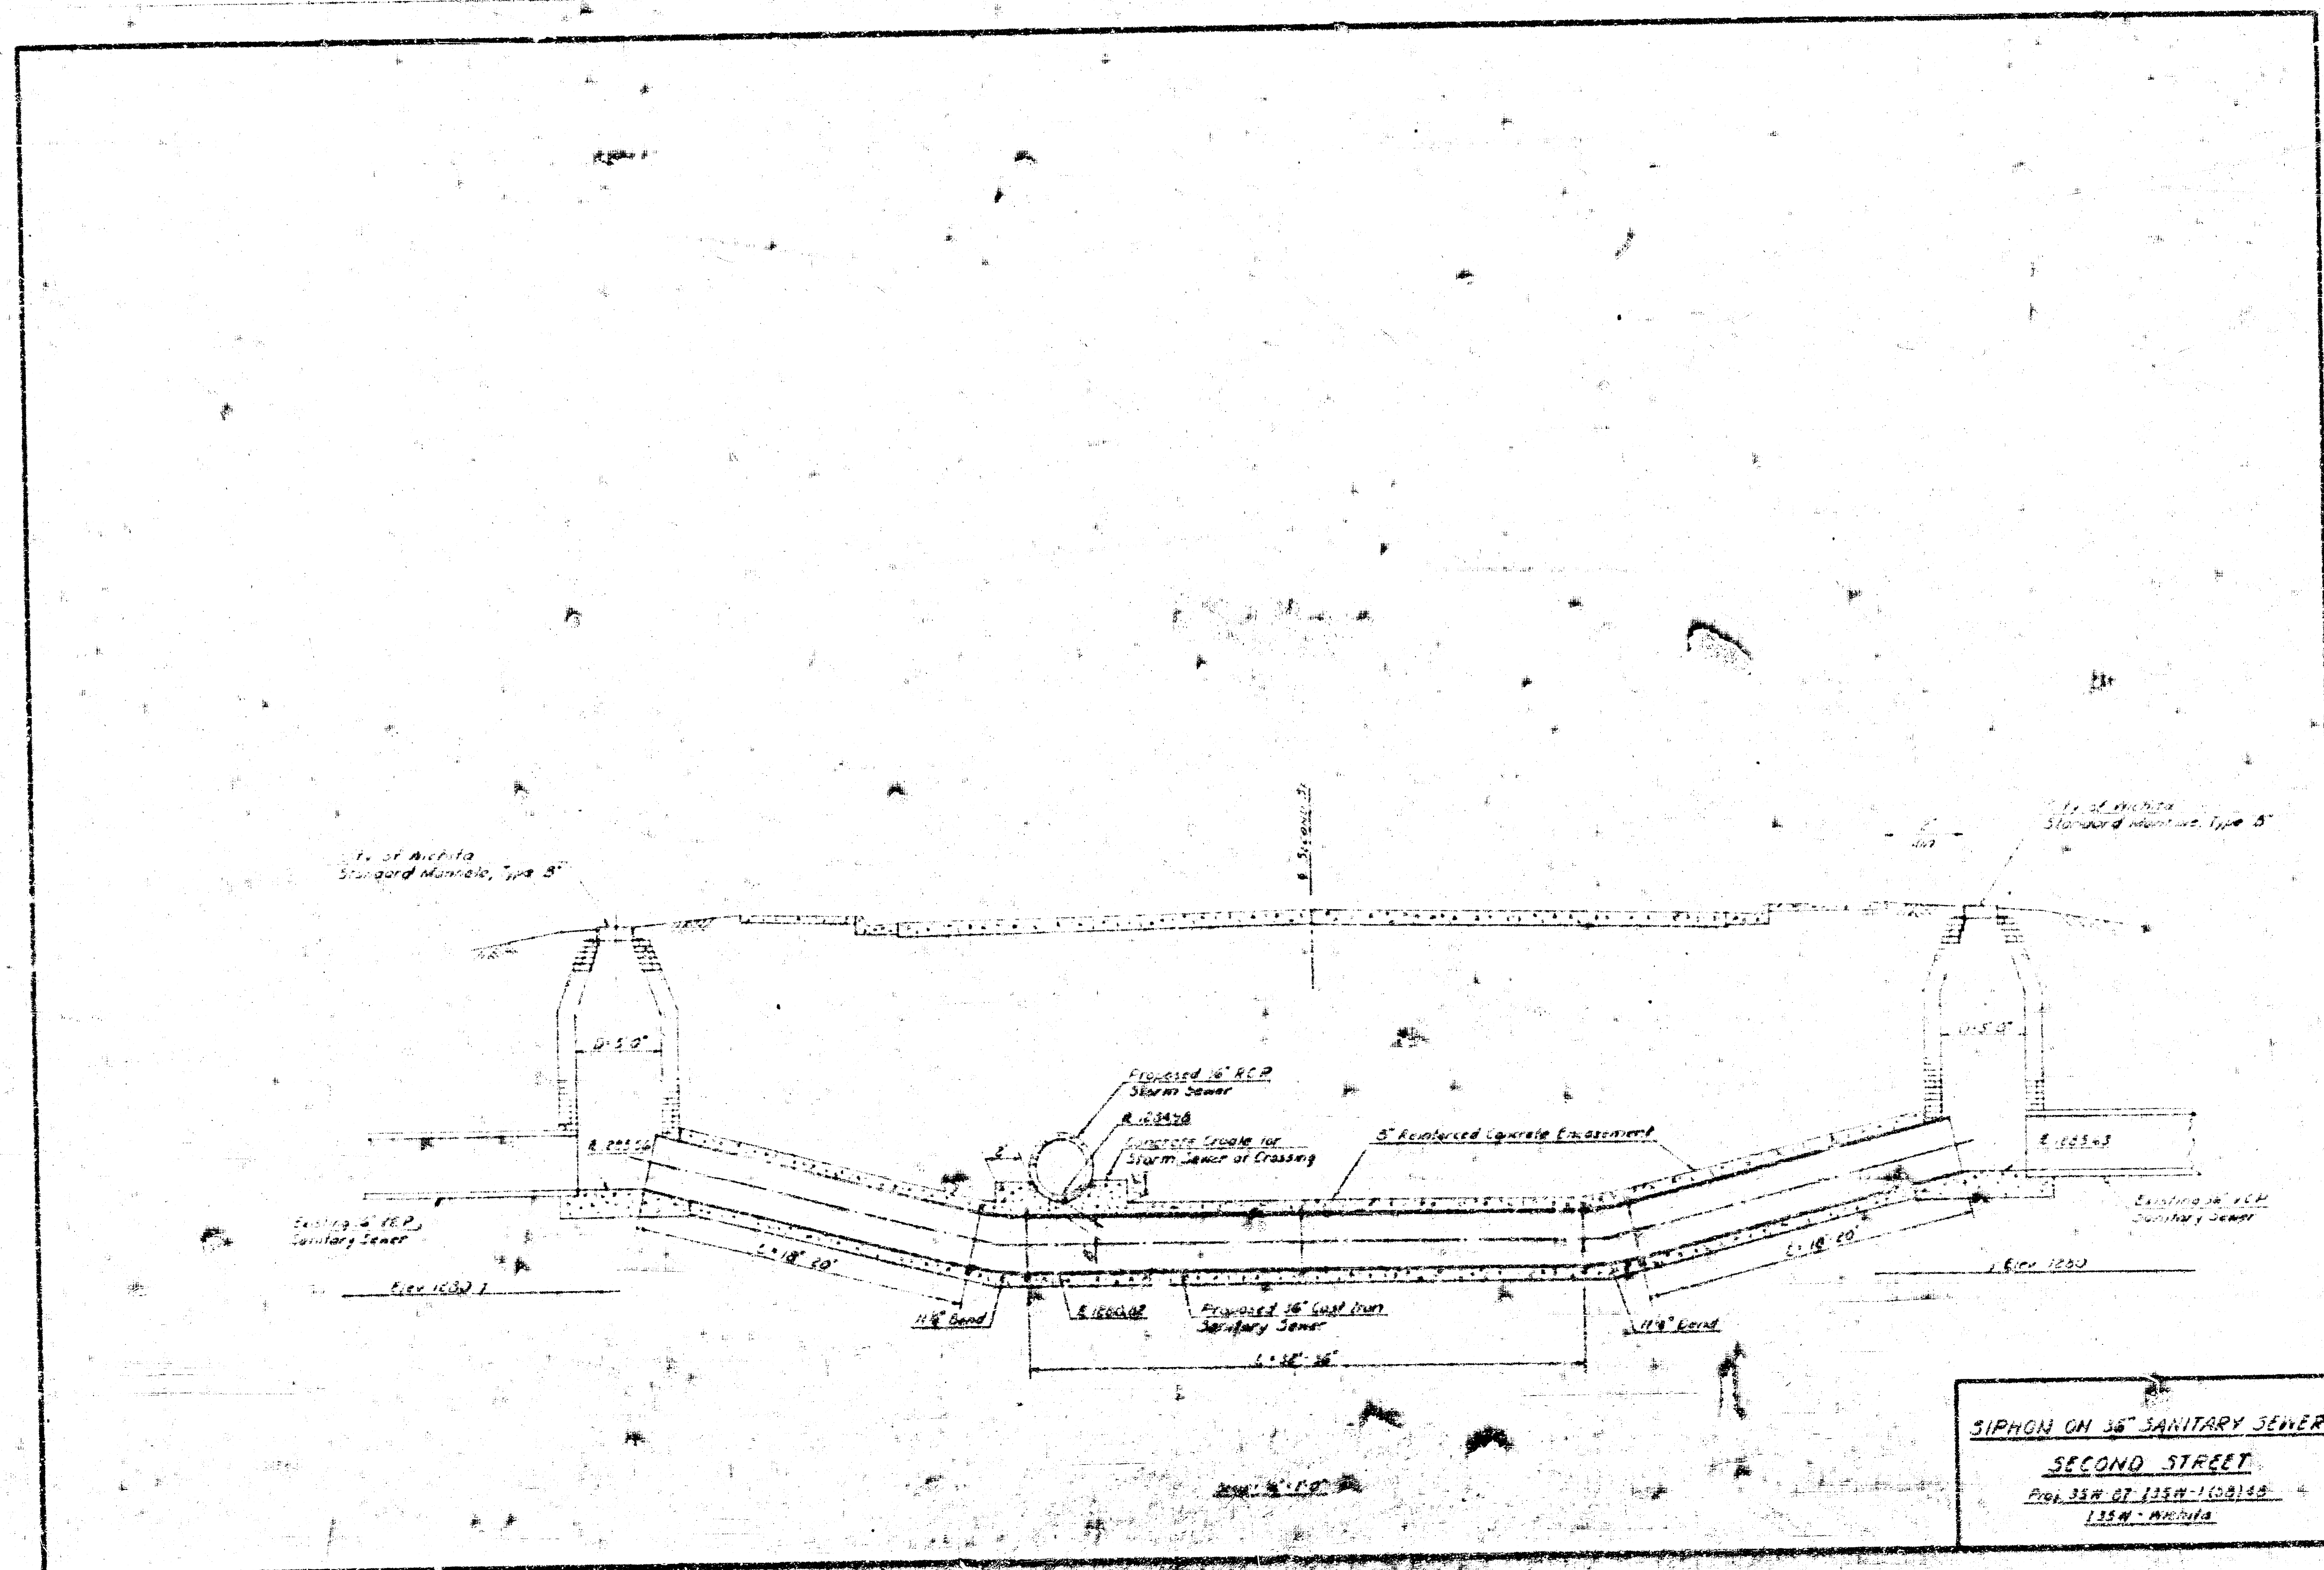

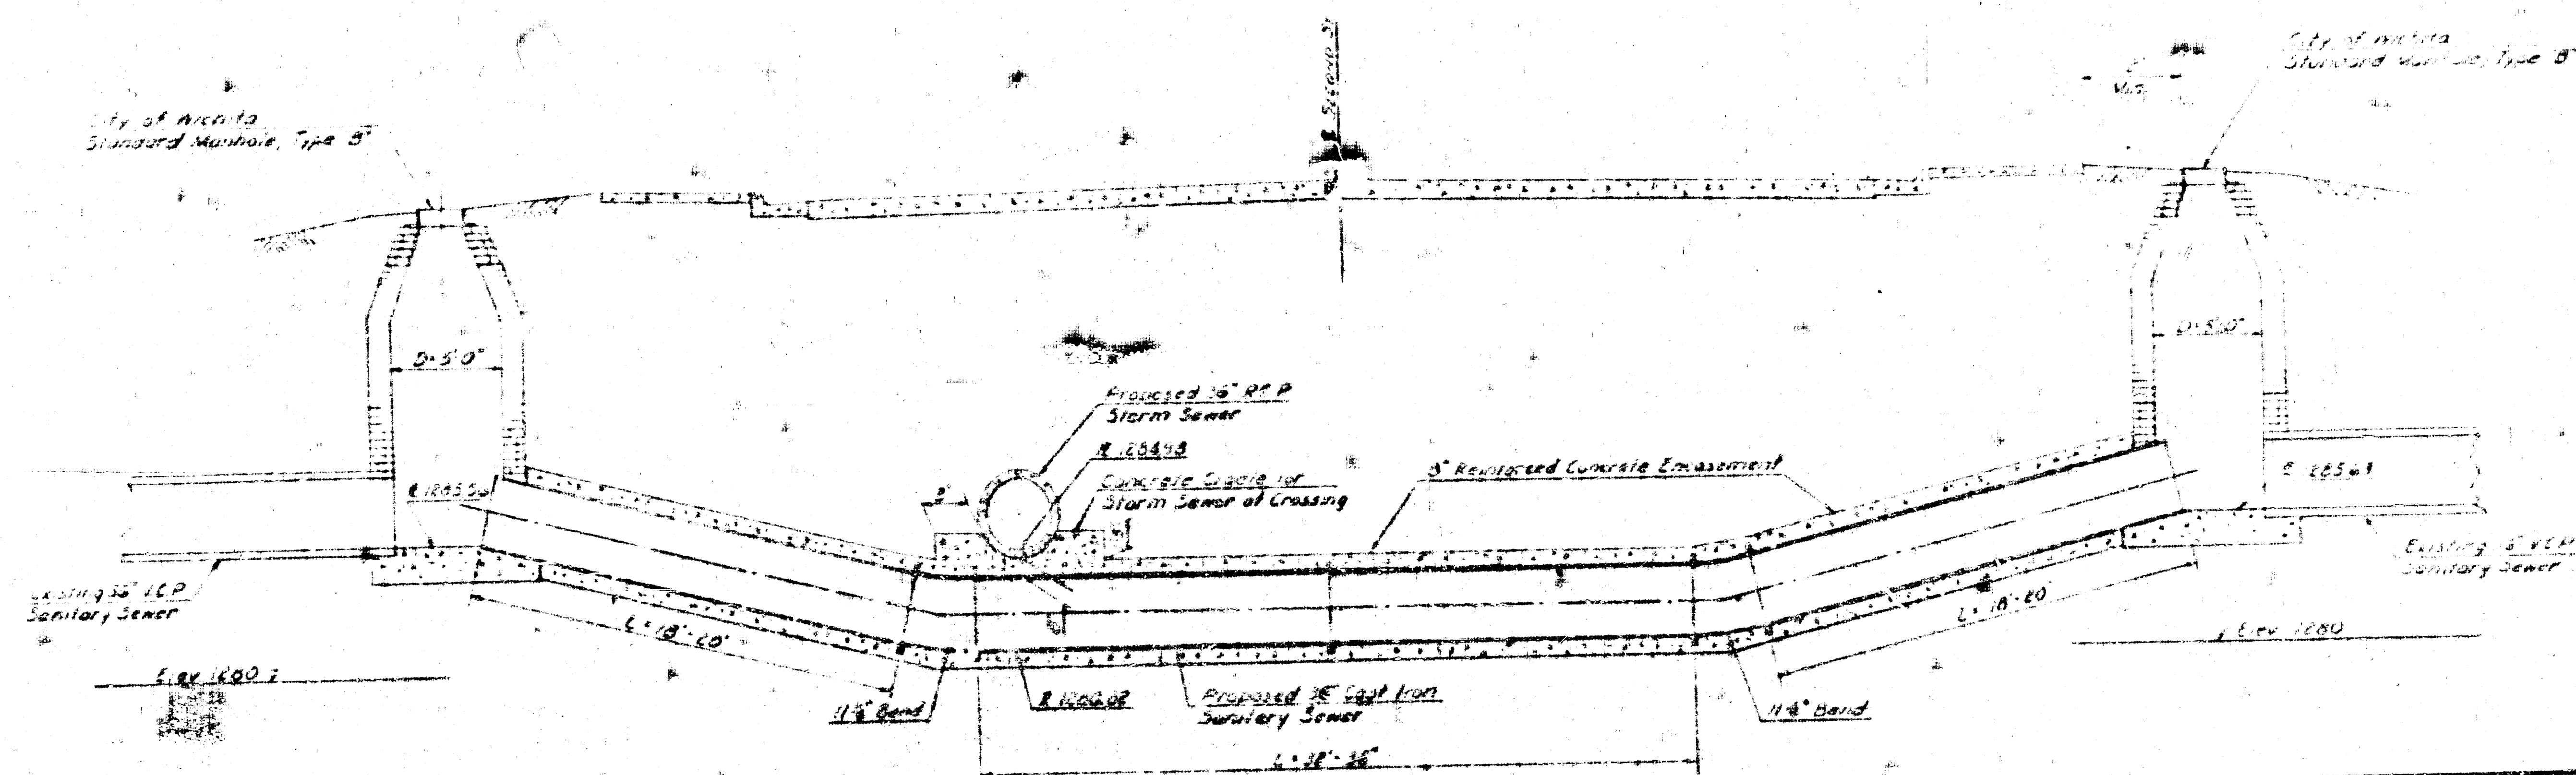

SIPHON ON 36" SANITARY SEWER
 SECOND STREET
 Proj. 33W-87-115H-1108148
 115H - WICHITA

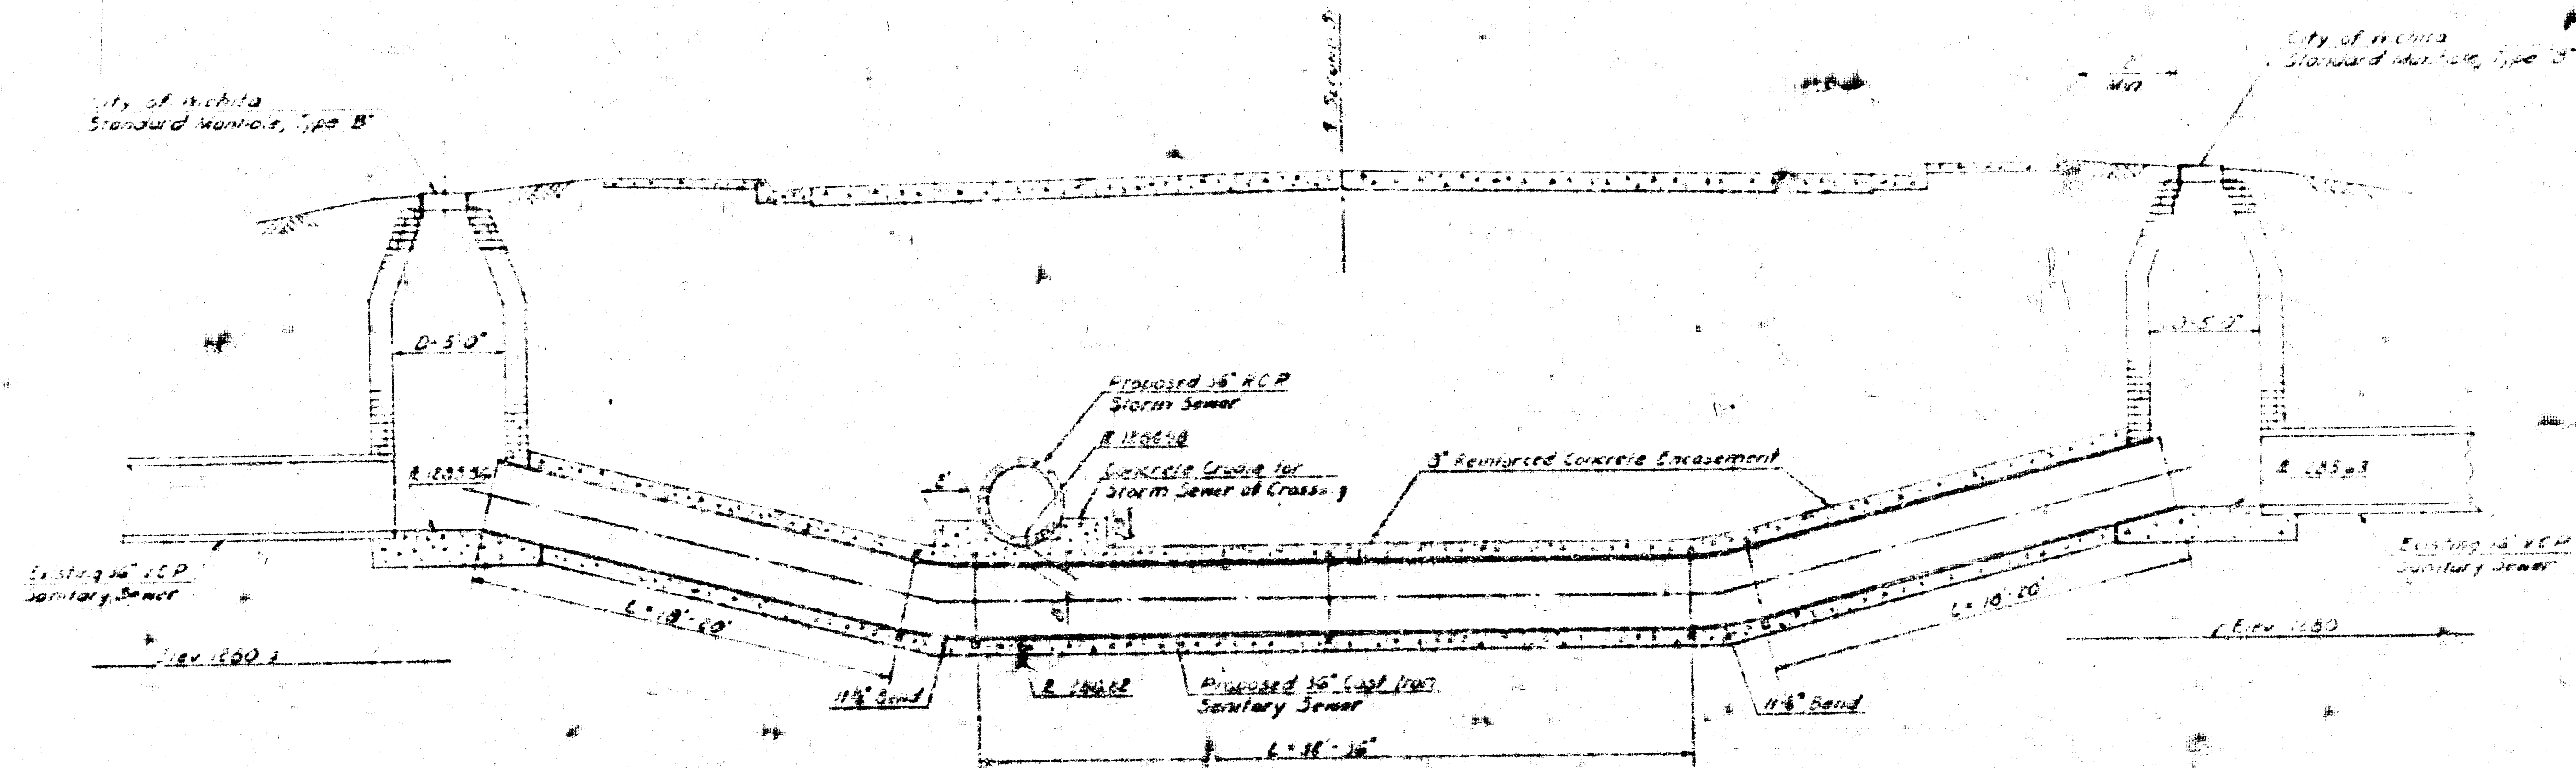

SIPHON ON 36" SANITARY SEWER
 SECOND STREET
 Proj. 35M-87 135M-1(30)88
 135M - Wichita

