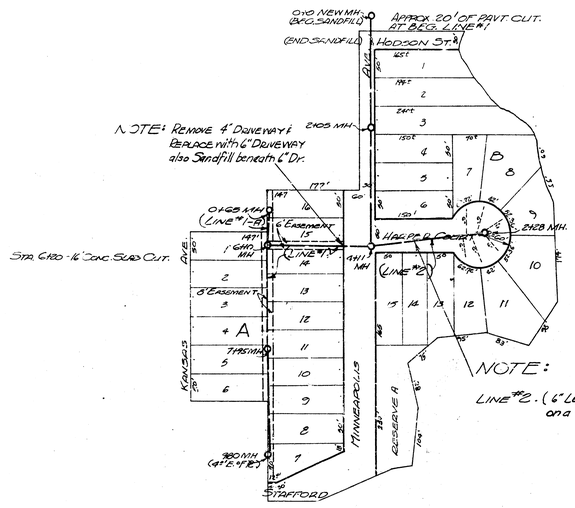

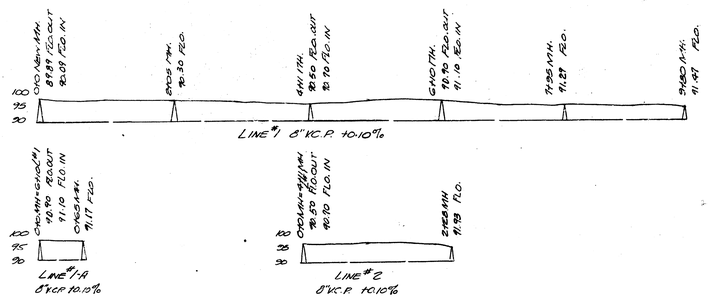

LAT. 17 – DIST. B – SS #20

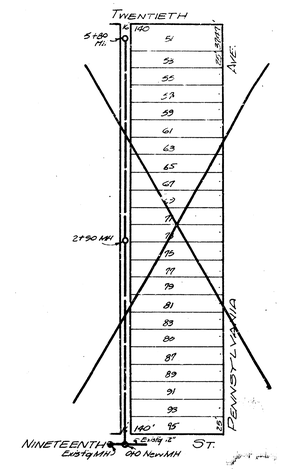

B.M. 120.23 No dum of so thimble Hydraulic & 19th.
B.M. 120.43 E. rim 17.H. 22' west of 010

NOTE:
Sta. 3+0 Start of Old Chisholm Creek bed – Contractor should satisfy himself as to condition of this bed as trench will have to be dug to solid Ground. This bed has been on old dump and it runs Approx. 200' North.

LAT. 20, DIST. T, SS # 12

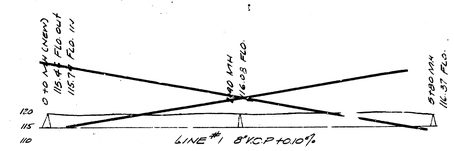

LAT. 17, DIST. B, SS # 20
~~LAT. 20, DIST. T, SS # 12~~

CITY OF WICHITA, KANSAS
L. K. WHITE ... CITY ENGINEER
Date 6-6-50