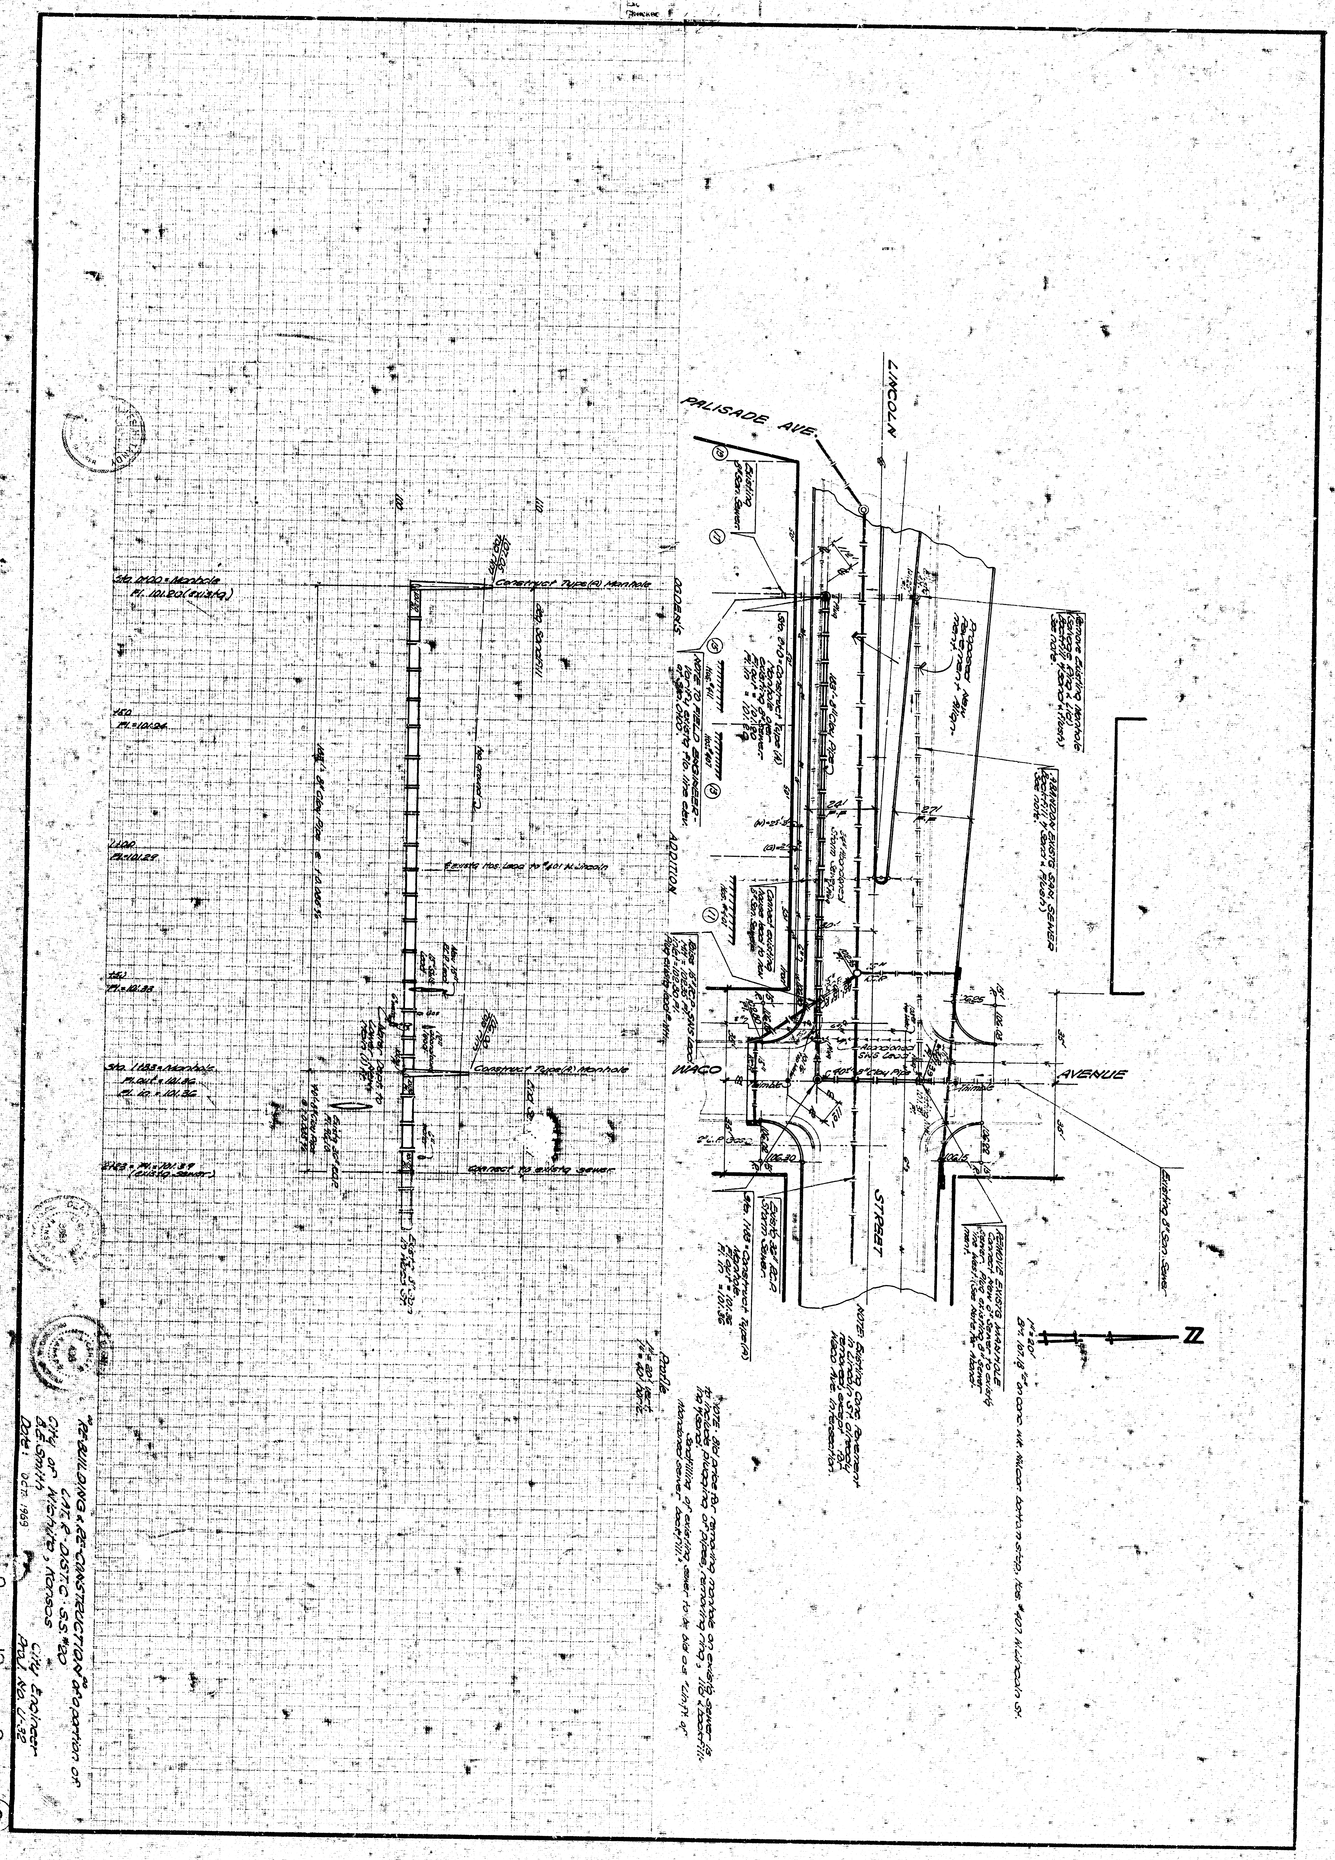
PALISADE AVE.
LINCOLN
AVENUE
WACO
STREET
Existing Elson Sewer
Existing Public Sewer
Connect Tube (2) Manhole
Connect to existing sewer
Existing Public Sewer
Existing Elson Sewer
Existing Elson Sewer
Existing Elson