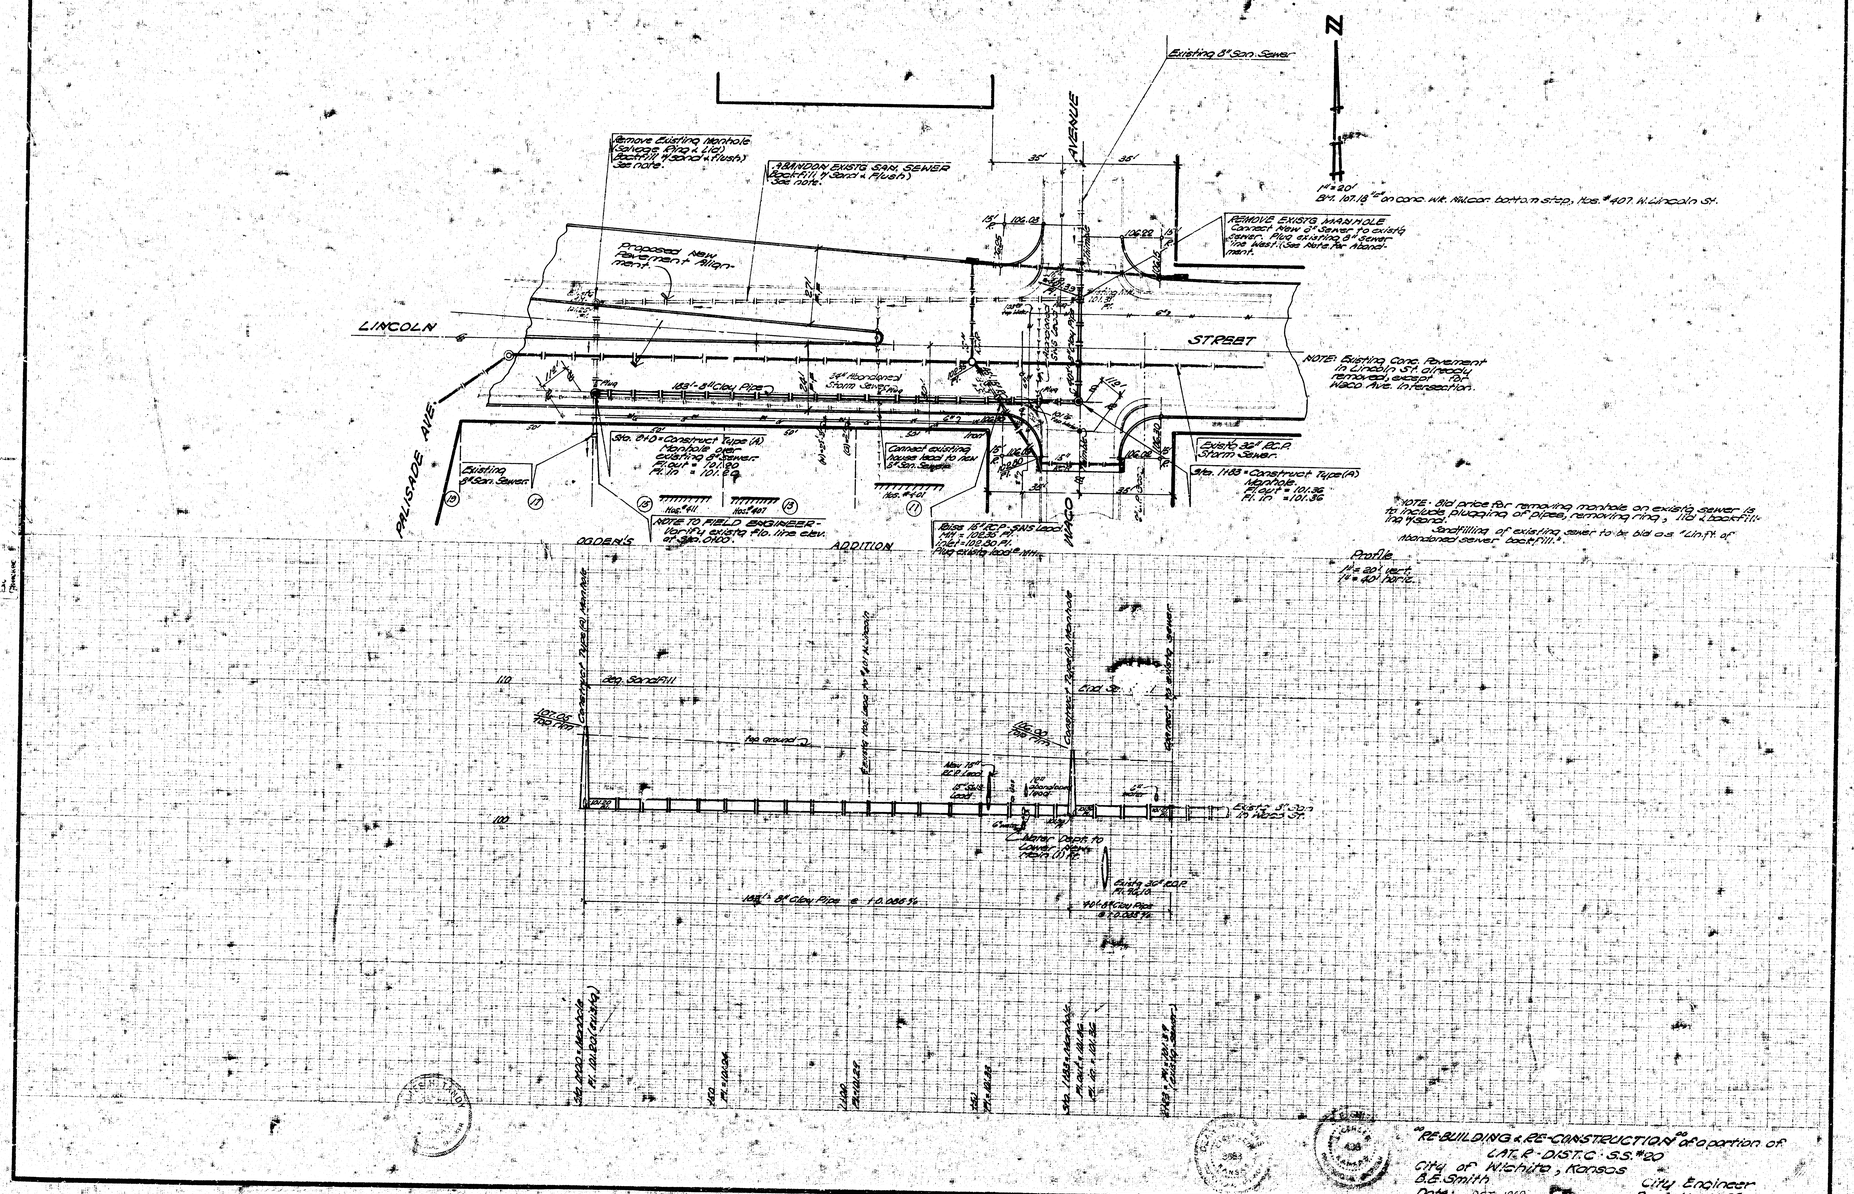
Existing 8" San. Sewer
N
AVENUE
35'
35'
Remove Existing Manhole (Salvage Ring & Lid) Backfill w/Sand & Flush) See note.
ABANDON EXISTG SAN. SEWER (Backfill w/Sand & Flush) See note.
1" = 20'
Elev. 1017.19 1st conc. wk. Nacon bottom step, Hse. # 407 W. Lincoln St.
REMOVE EXISTG MANHOLE Connect New 8" Sewer to existg sewer. Plug existing 8" Sewer line West. (See Note for Abandonment.
Proposed New Pavement Alignment
LINCOLN
ST.
PALISADE AVE.
NACO
ST. REBAT
NOTE: Existing Conc. Pavement in Lincoln St. Cincoln, removed except at Naco Ave. Intersection.
Existg 36" R.C.P. Storm Sewer
Sta. 1103 + Construct Type (A) Manhole Flout = 101.32 Flin = 101.36
Existing 8" San. Sewer
Sta. 810 + Construct Type (A) Manhole over existing 8" Sewer. Flout = 101.80 Flin = 101.69
Connect existing house lead to new 8" San. Sewer
NOTE TO FIELD ENGINEER - Verify Flo. line elev. at Sta. 0+00.
NOTE: Bid price for removing manhole on existg sewer is to include stopping of pipes, removing ring, lid & backfill with sand.
Backfilling of existing sewer to be bid as "Lin. ft. of Abandoned Sewer backfill."
Profile
ADDITION
Construct Type (A) Manhole
Construct Type (A) Manhole
Existing 36" R.C.P. Storm Sewer
110
100
Reg. Sandfill
Reg. ground
