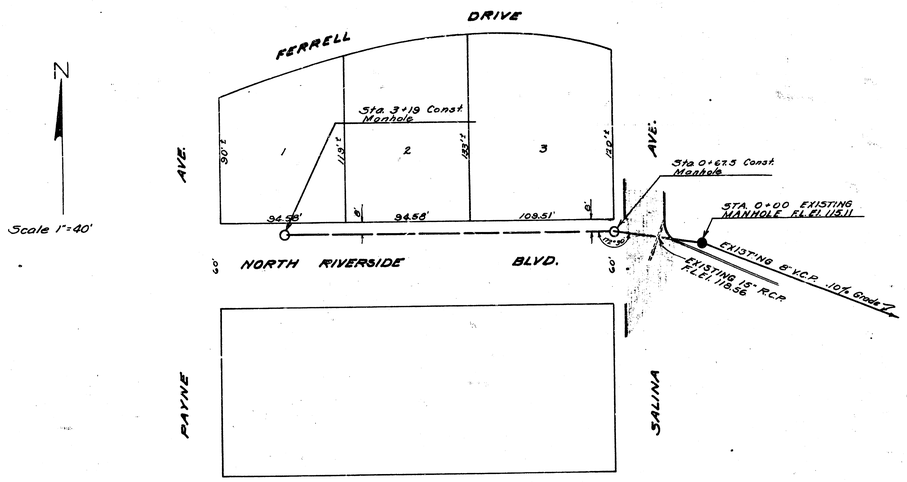

NOTE: Sta. 0+20 to Sta. 0+56
Conc. Pavement Cut. Sand Backfill Trench.

B.M. R.R. Spk. in Elm Tree 75' E. Salina & N. Riverside El. 1247.1

SCALE 1" = 50' Horiz.
1" = 5' Vert.

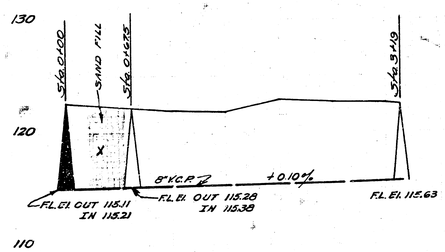

SUB-LAT. T DIST. R MAIN 20
CITY OF WICHITA KANSAS
L.K. WHITE CITY ENGINEER
Proj. No. C21-26

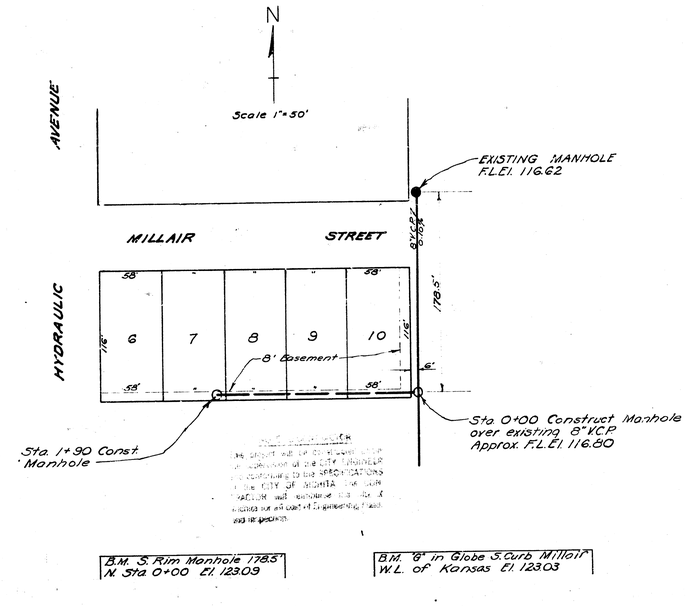

B.M. S. Rim Manhole 178.5' N. Sta. 0+00 El. 123.09

B.M. 8" in Globe S. Curb Millair W.L. of Kansas El. 123.03

SCALE 1" = 50' Horiz.
1" = 5' Vert.
NOTE BOOK NO. JF 45

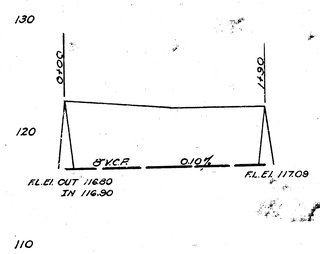

LAT. 23 DIST. T MAIN 12
CITY OF WICHITA KANSAS
L.K. WHITE CITY ENGINEER
Proj. No. (Private Job)
10/8/51