SANITARY SEWER LATERAL "C" of SANITARY SEWER SUB. MAIN NUMBER "R" of SANITAR SEWER DISTRICT NUMBER "20"

July - 17th, 1917

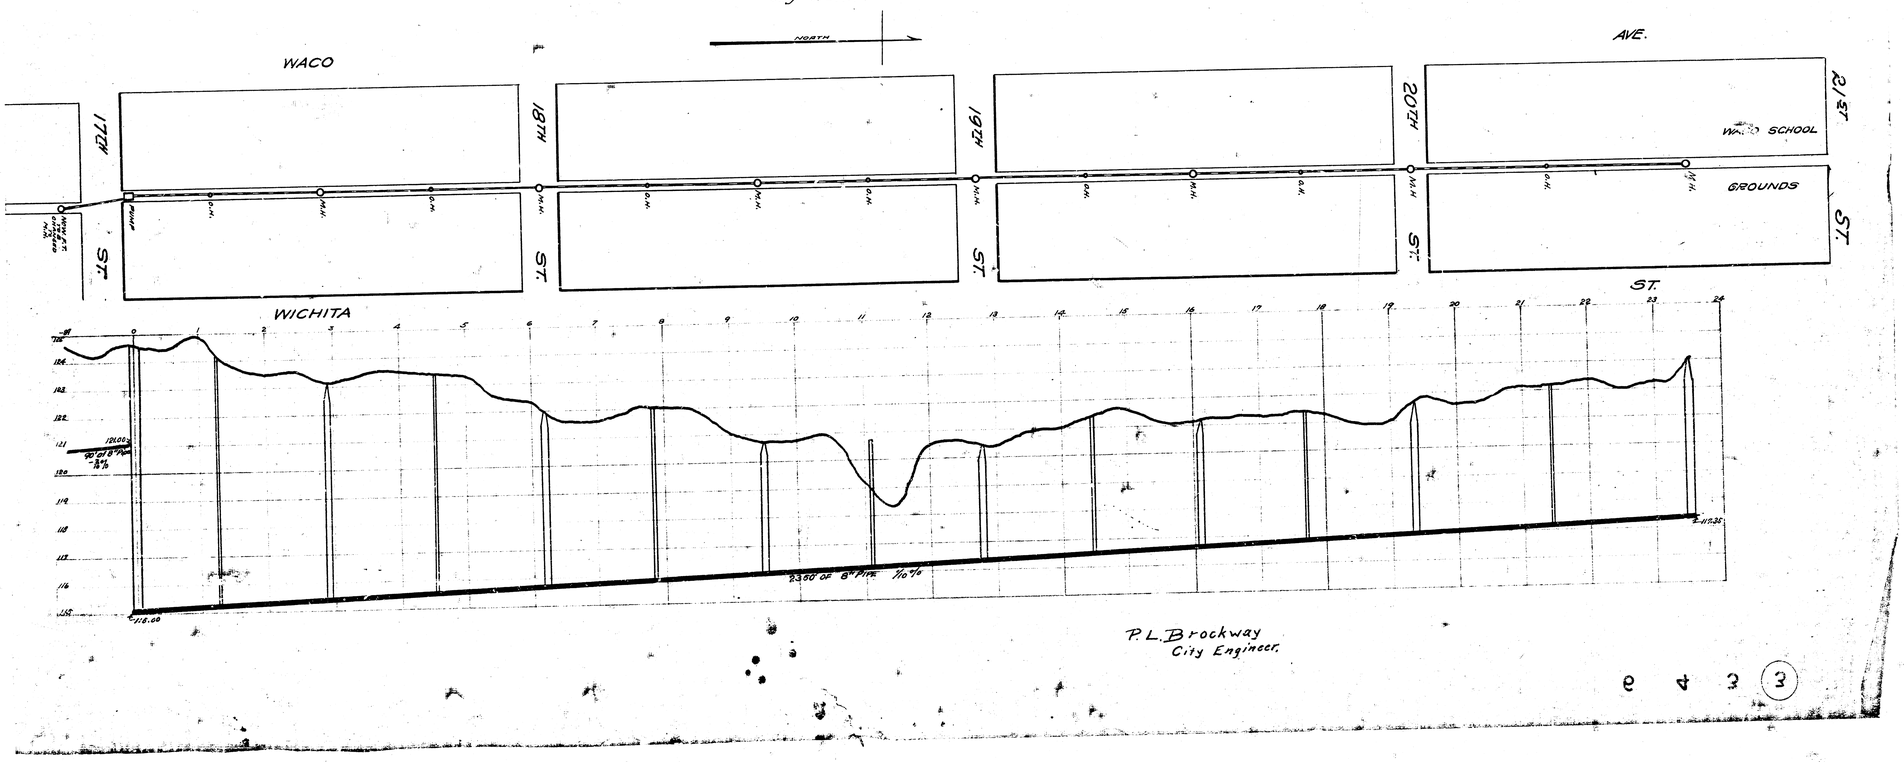

P. L. Brockway
City Engineer.

e 4 3 (3)