
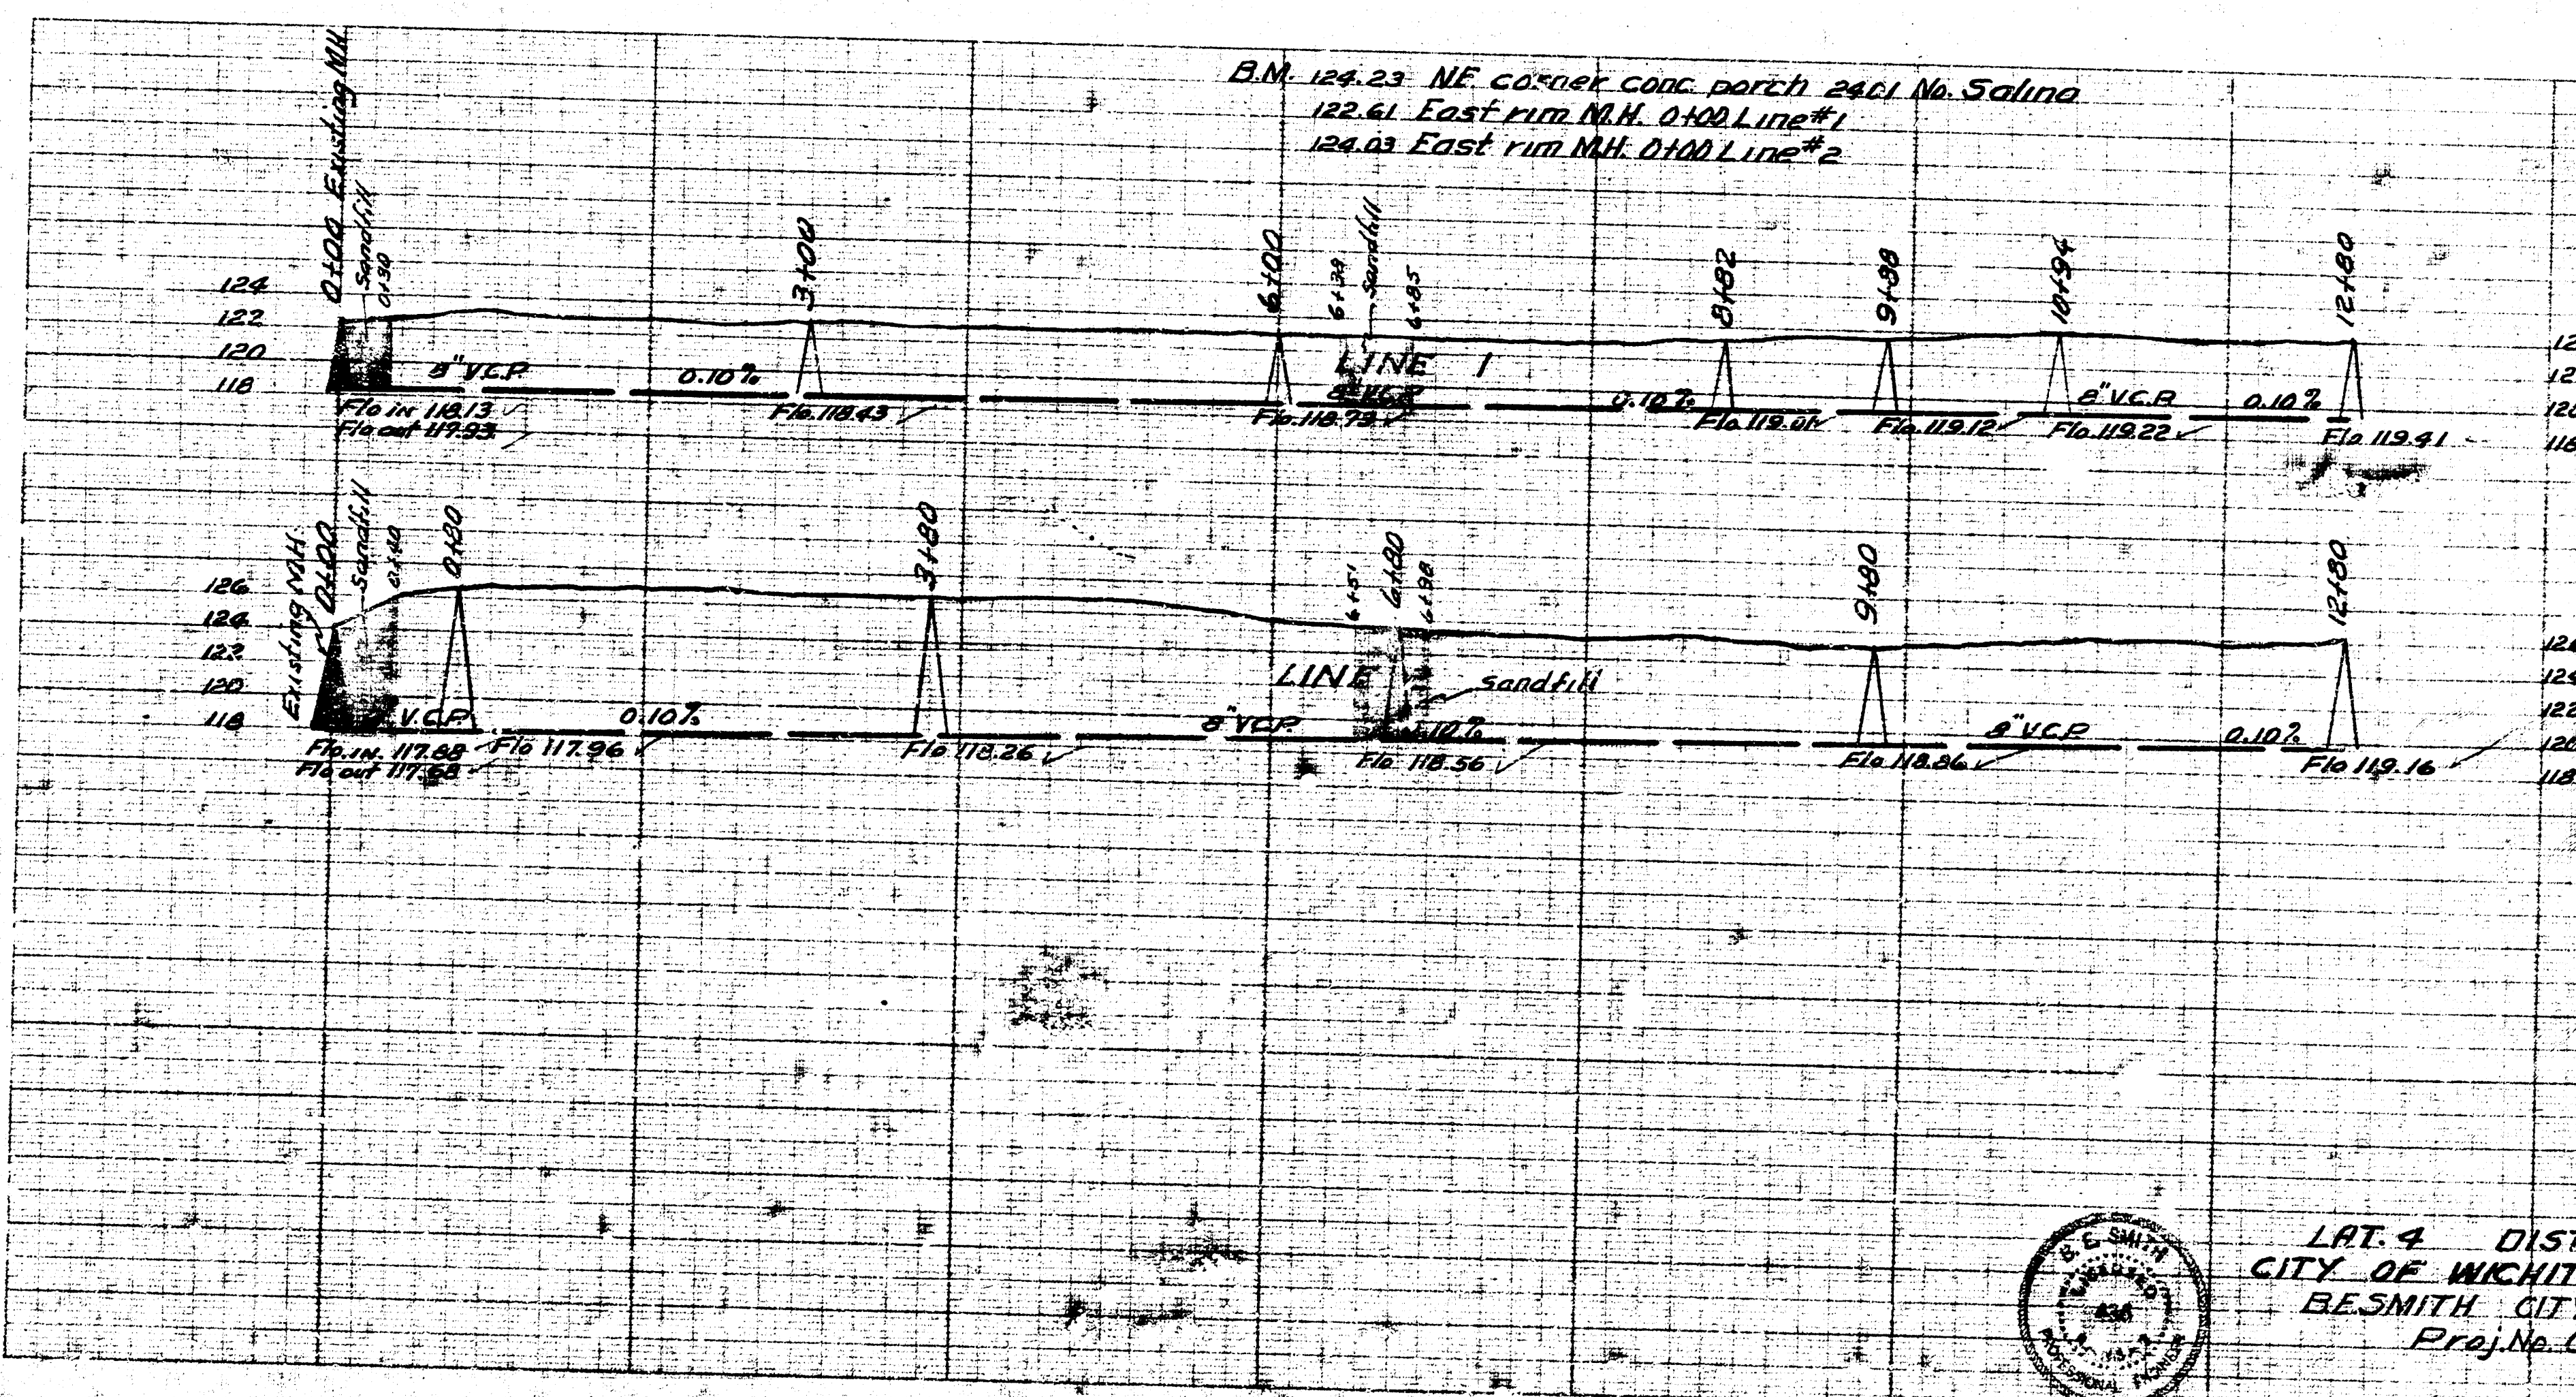


1-15-54
 Drawn by
 Checked by
 11-52

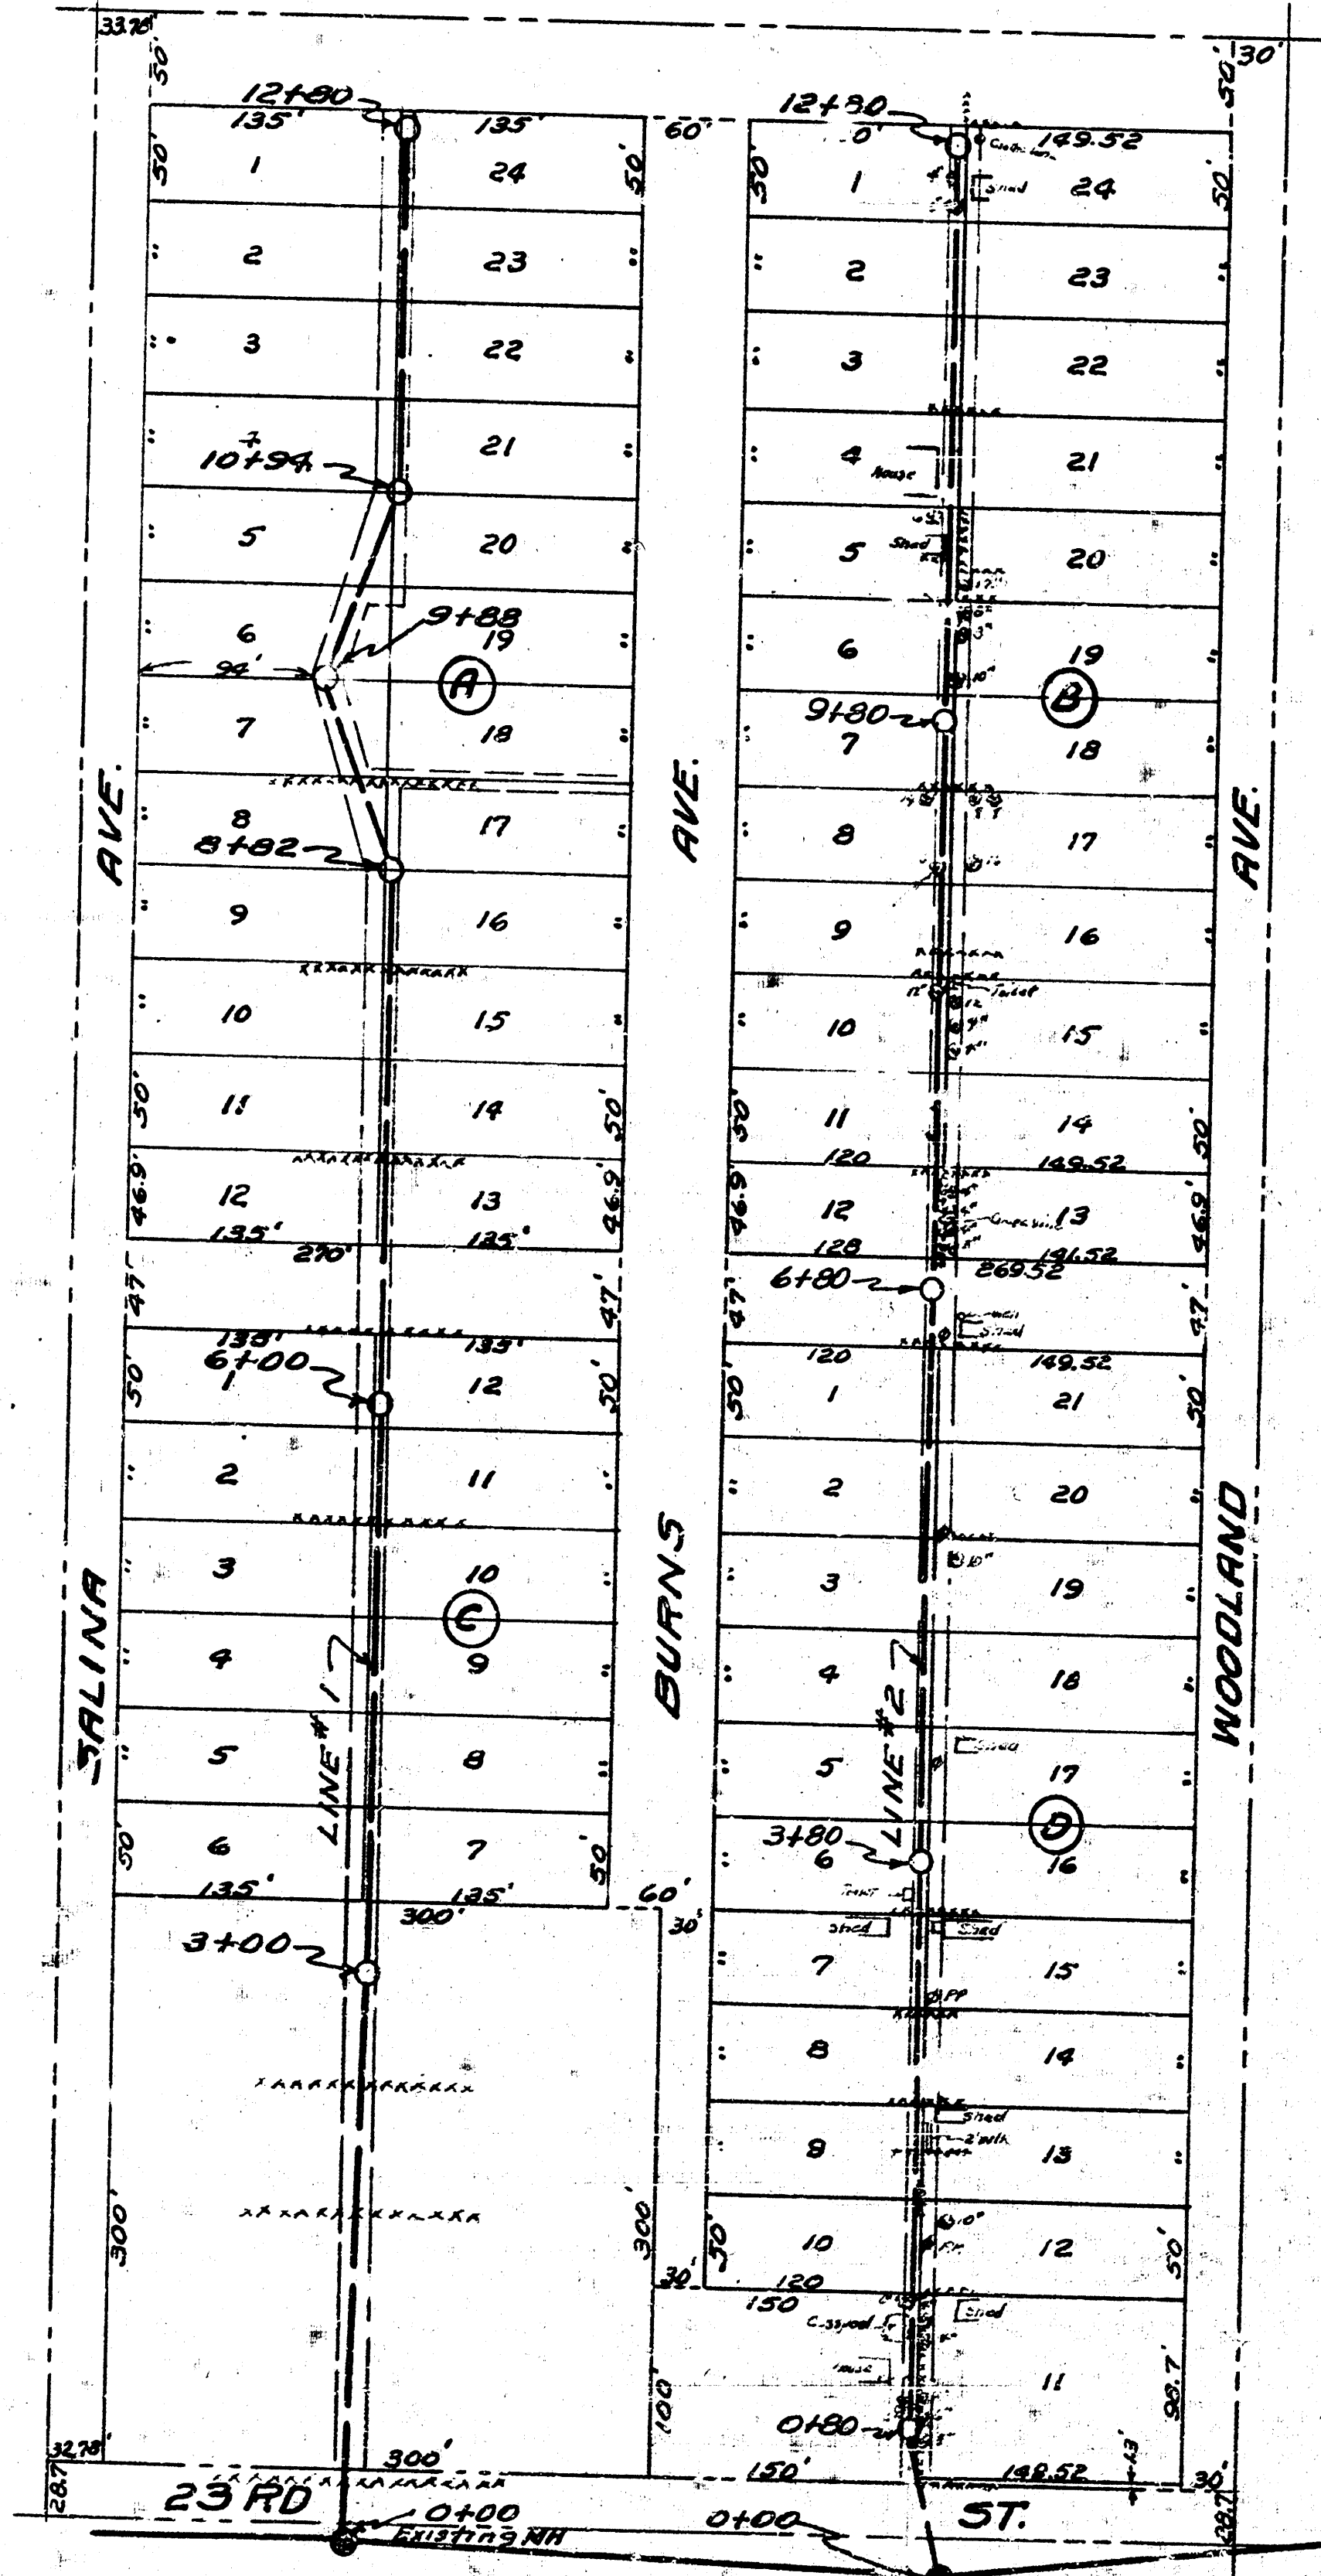

LAT. 4 DIST. 55.20
 CITY OF WICHITA, KANSAS
 BESMITH CITY ENGINEER
 Proj. No. C-23-48