T. B. M. 1079.95 S. Rim Existg M. H. @ EL Osage & SL First St. west.

NOTE:
Replace conc. walk and conc. drive.
Saw cut existg concrete.

Plan Scale 1" = 40'
Profile Scale 1" = 40' Horz.
1" = 4' Vert.

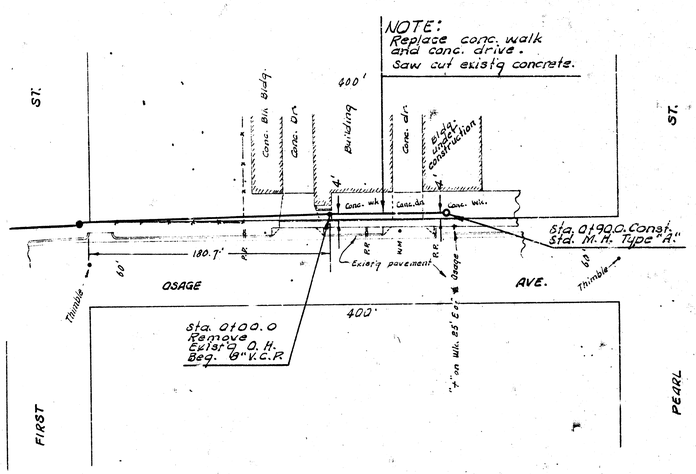

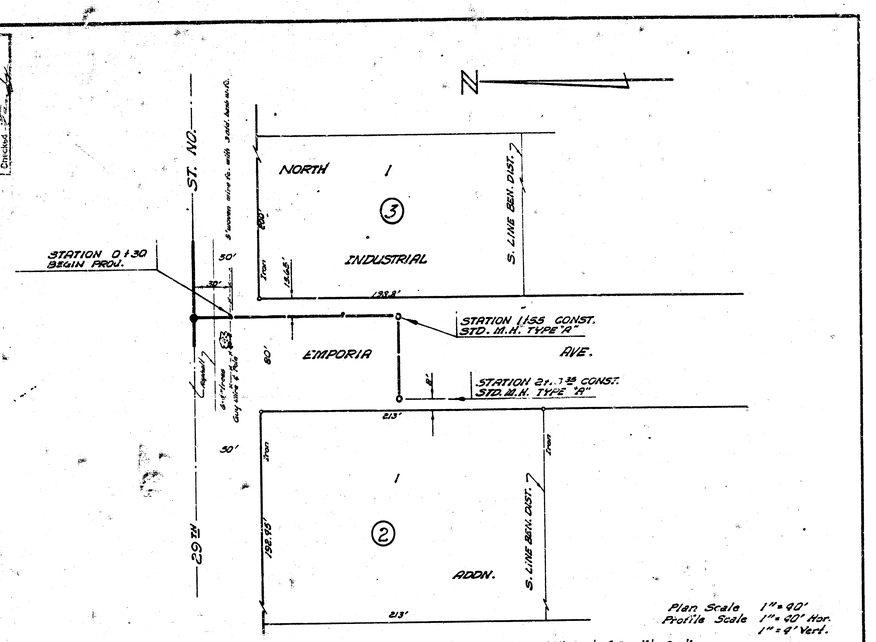

Plan Scale 1" = 40'
Profile Scale 1" = 40' Hor.
1" = 4' Vert.

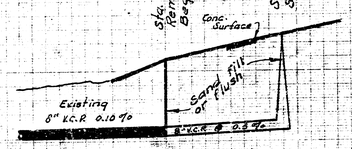

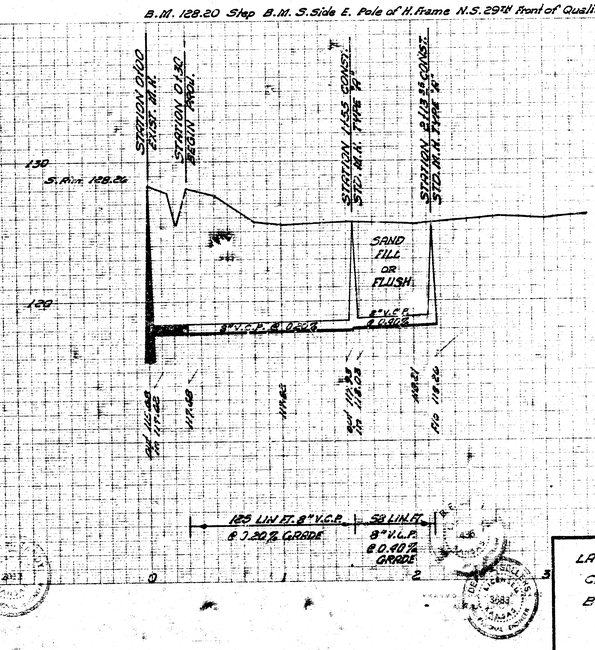

EXTENSION TO
SUBMAIN, S. S. DIST. NO. 21
CITY OF WICHITA, KANSAS
B. E. SMITH CITY ENGINEER
NOV. 1965 PRIVATE CONTRACT

LAT. 51, SUB. 4, S. S. #23
CITY OF WICHITA, KANSAS
B. E. SMITH, CITY ENGINEER
PROJ. NO. C25-93
DATE: MAR. 1966

10