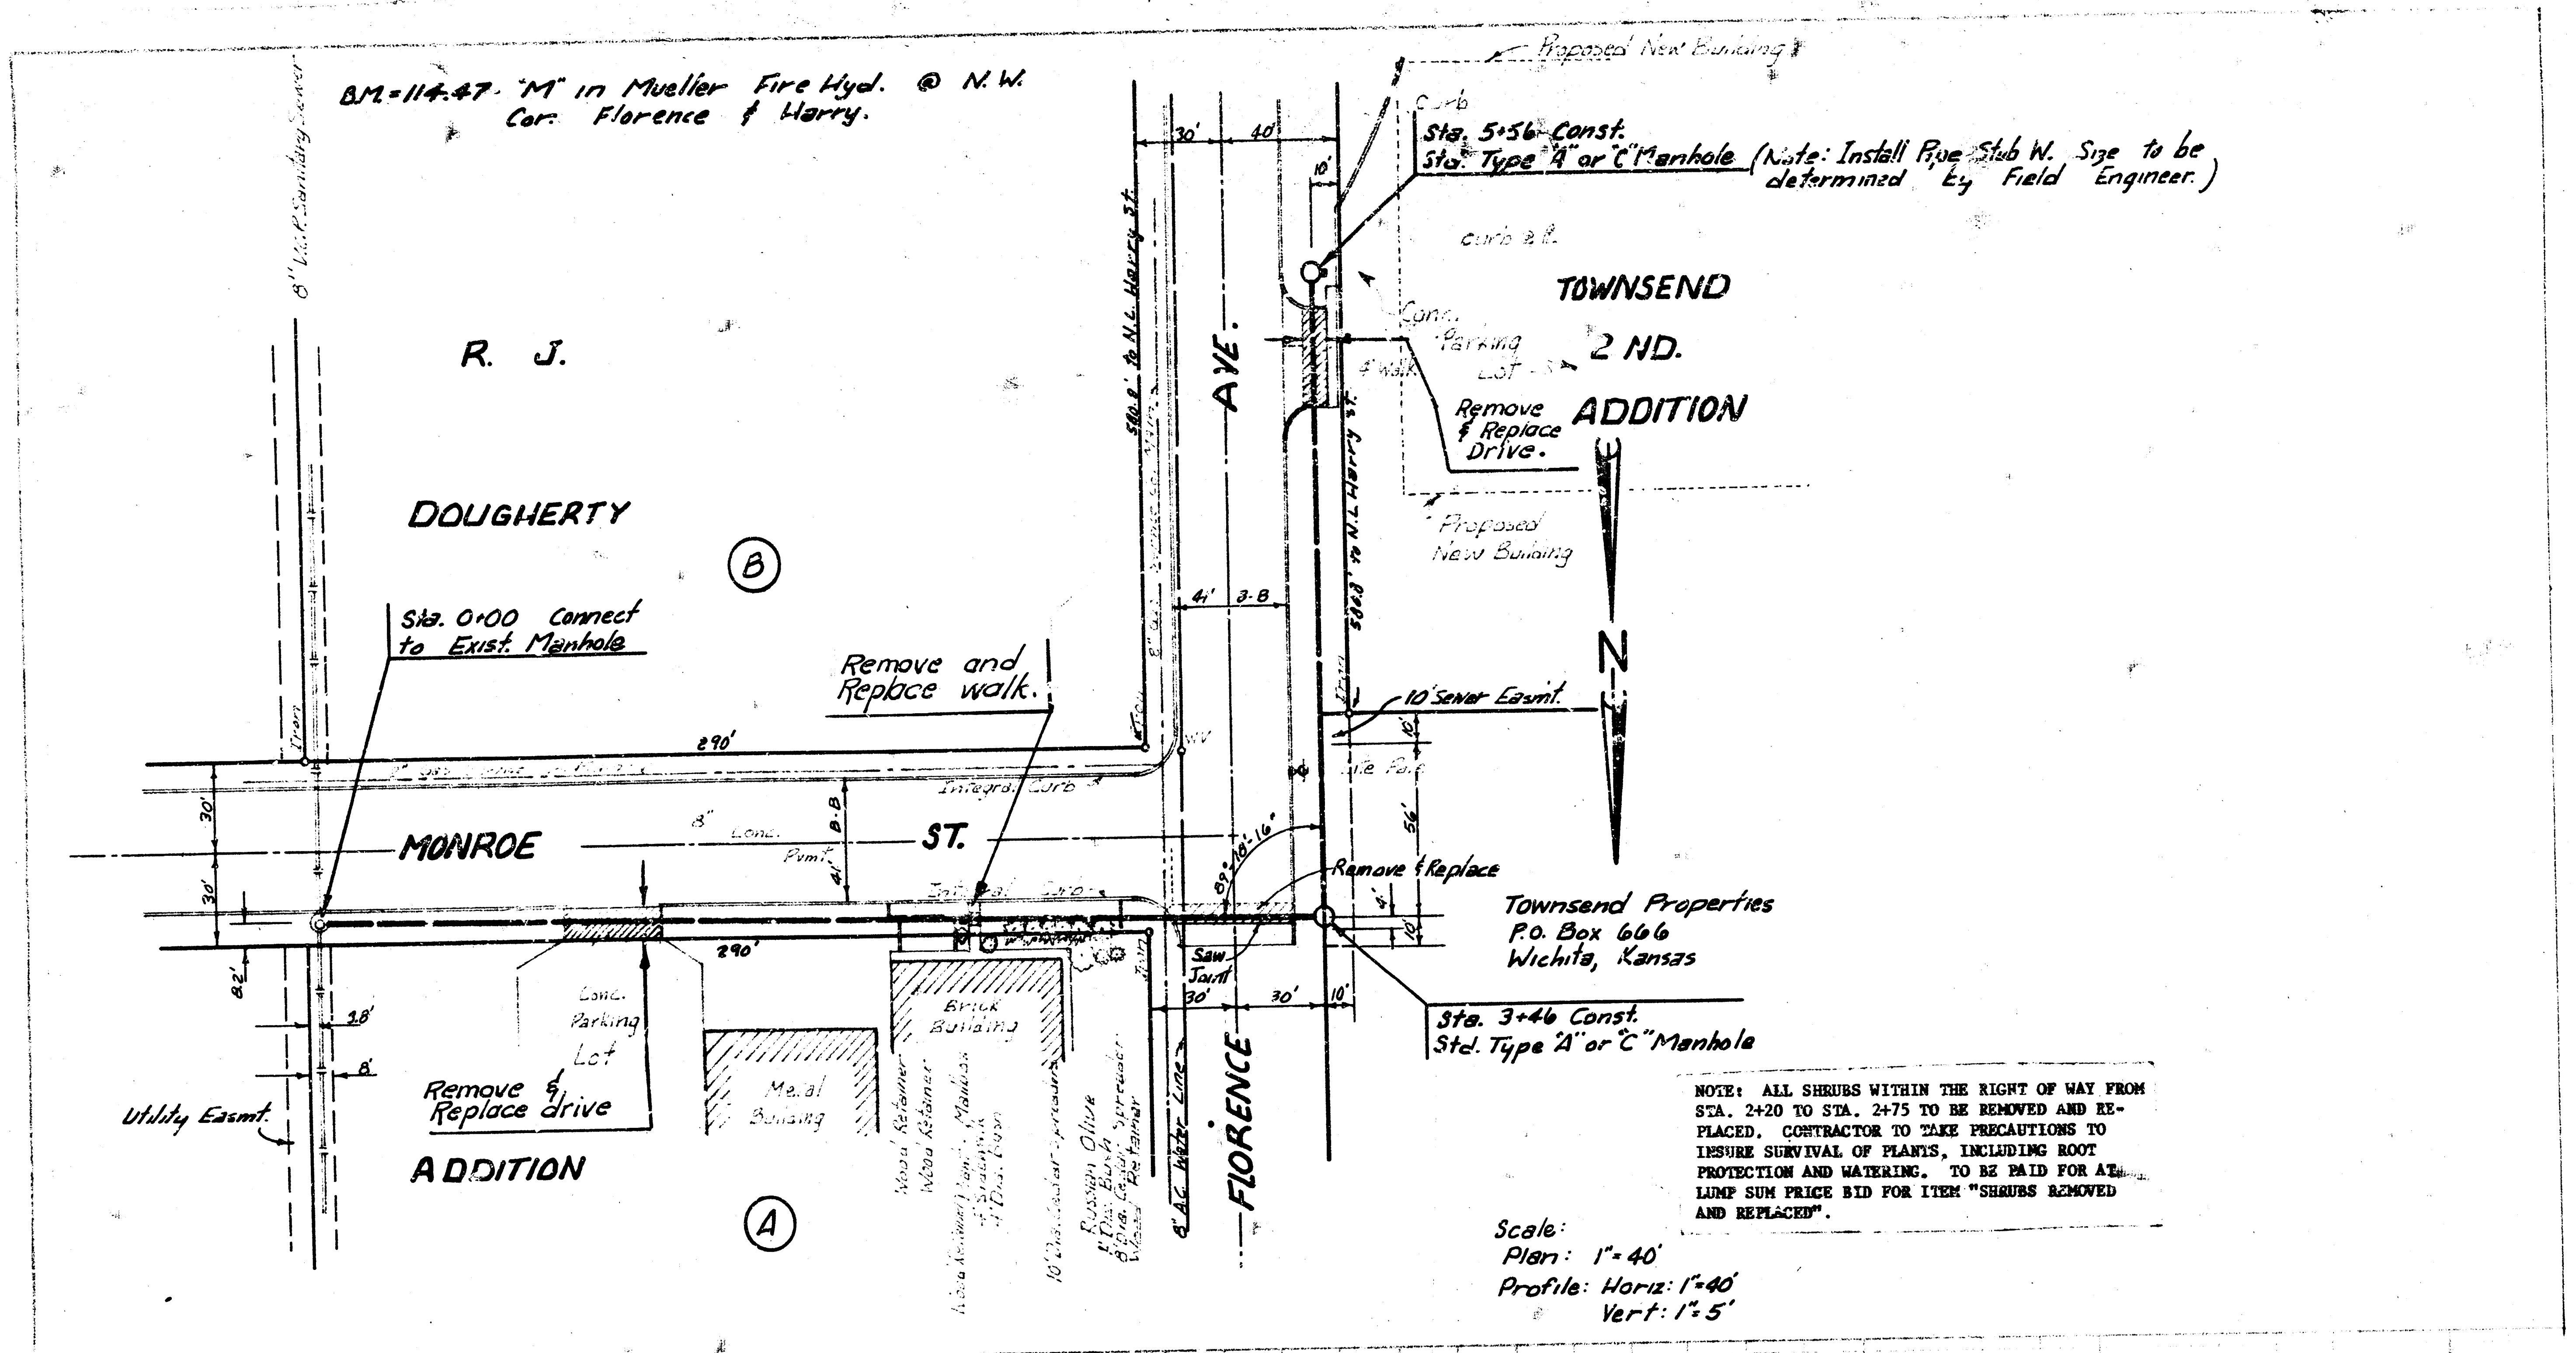

NOTE: ALL SHRUBS WITHIN THE RIGHT OF WAY FROM STA. 2+20 TO STA. 2+75 TO BE REMOVED AND REPLACED. CONTRACTOR TO TAKE PRECAUTIONS TO INSURE SURVIVAL OF PLANTS, INCLUDING ROOT PROTECTION AND WATERING. TO BE PAID FOR AT LUMP SUM PRICE BID FOR ITEM "SHRUBS REMOVED AND REPLACED".

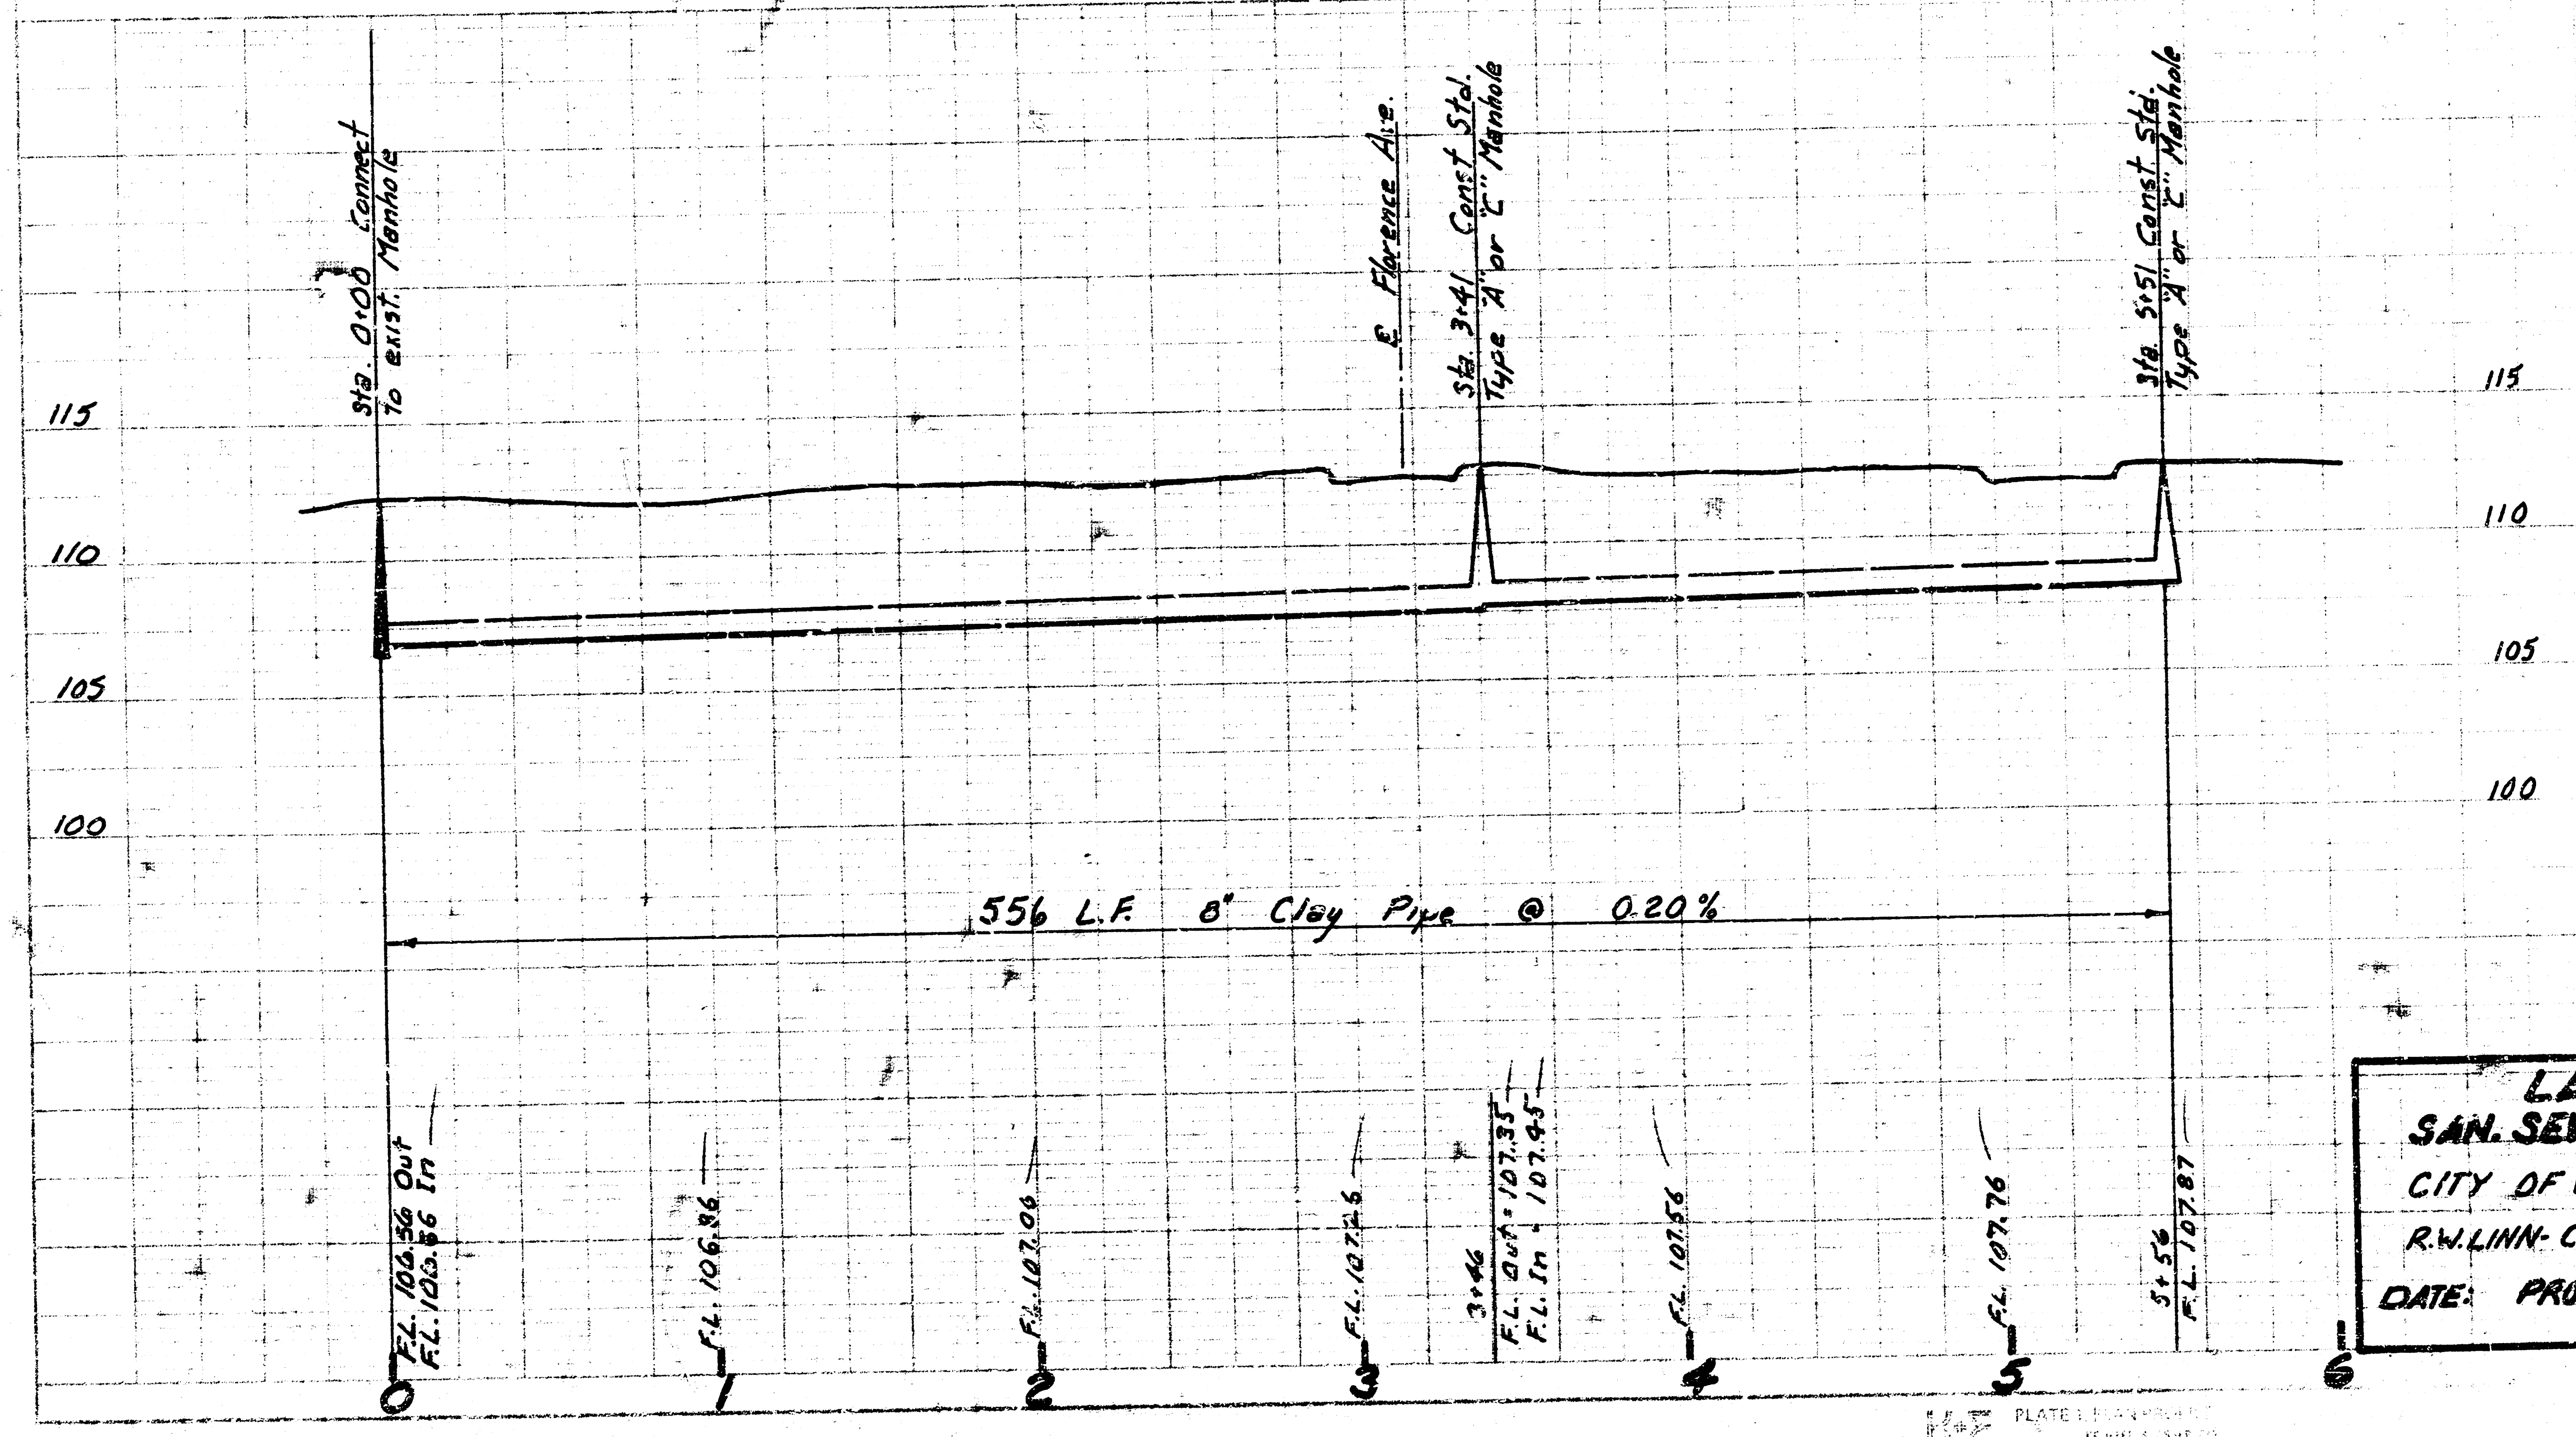

DONALD E. SCHNEIDER 6311

LAT 127
SAN. SEWER No. 22

CITY OF WICHITA, KANSAS
R.W. LINN - CITY ENGINEER
DATE: PROJ. No. DBKL574080

1/1

FILMED FROM THE BEST AVAILABLE COPY