LOCATION MAP
LAT. 2 SAN. SEWER 22
CITY OF WICHITA
B.E. SMITH CITY ENGINEER PROJ. NO. C24-21

SURVEY: C. MILLS MAR. & ASSOC. 92
DRAWN BY: T. DEWEY
CHECKED BY:
DATE: DEC. 1935

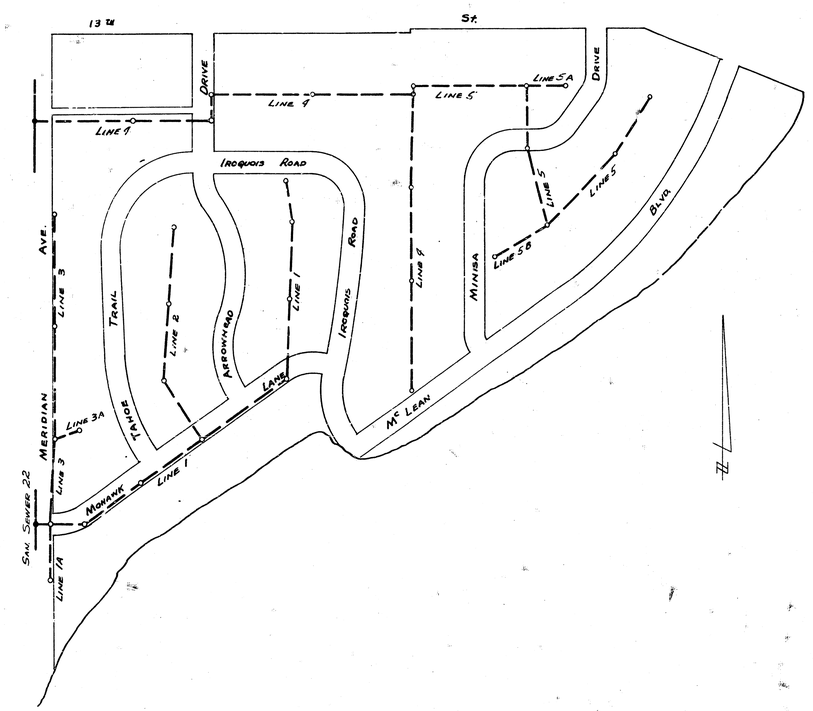

LAT. 2 SAN SEWER 22
Project No. C24-21 Sheet 1 Of 5

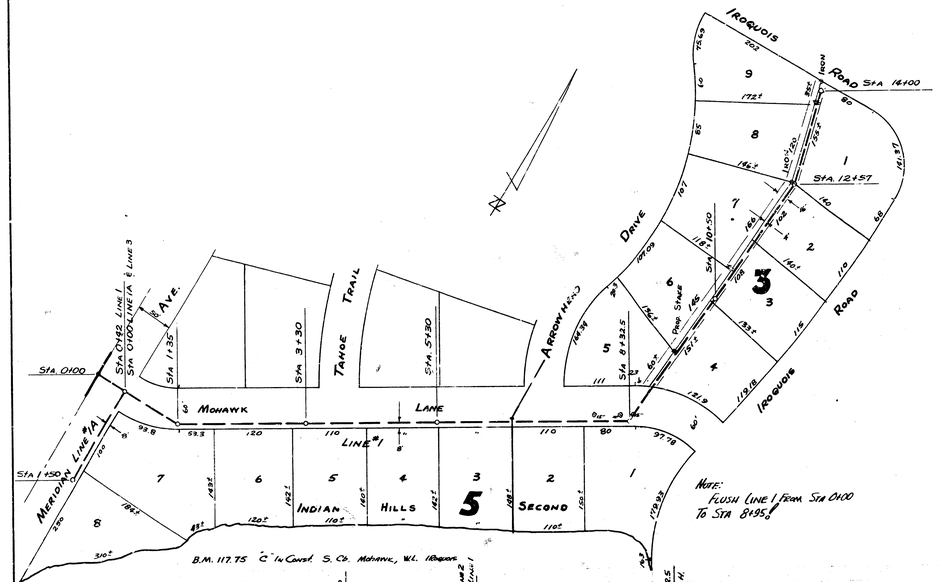

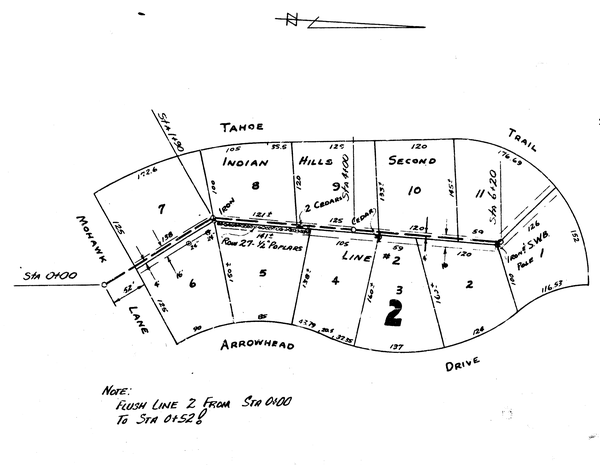

NOTE:
FLUSH LINE 2 FROM STA 0+00
TO STA 0+52.0

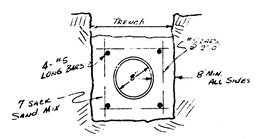

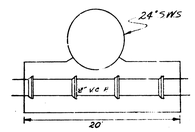

B.M. 117.57 "R" In Ritchie E. Cb. Tahoe, W.L. Mohawk

PLAN SCALE 1"=80'
PROFILE SCALE 1"=80' Hor., 1"=4' VERTICAL

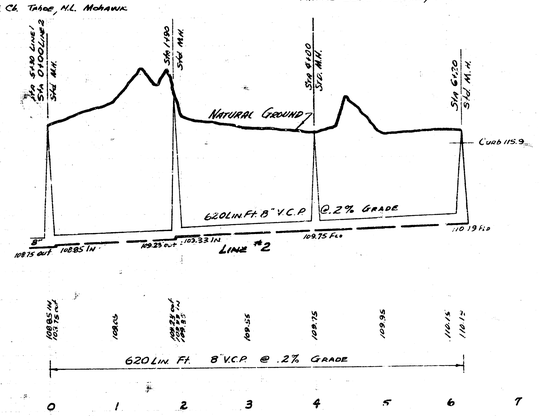

LAT. 2 S.S. 22
PROJ. No. C24-21 SHEET 2 OF 5

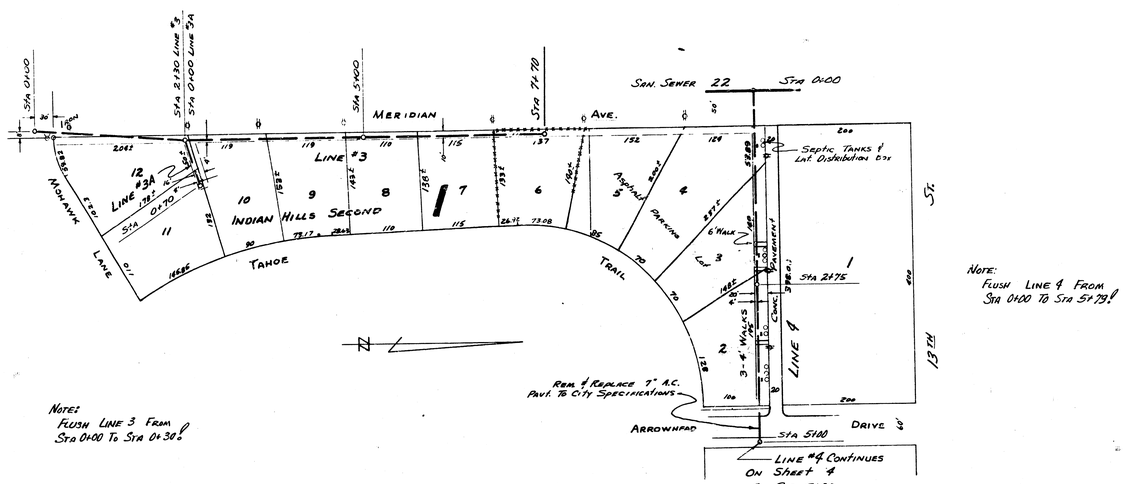

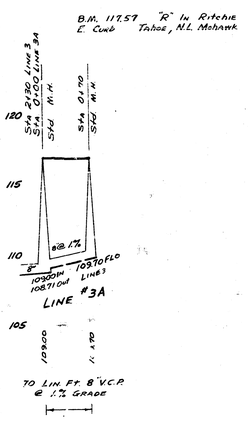

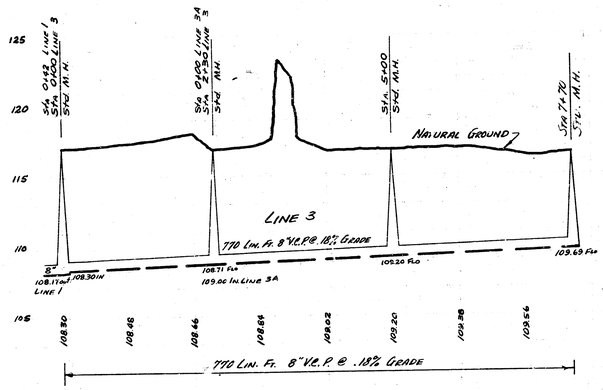

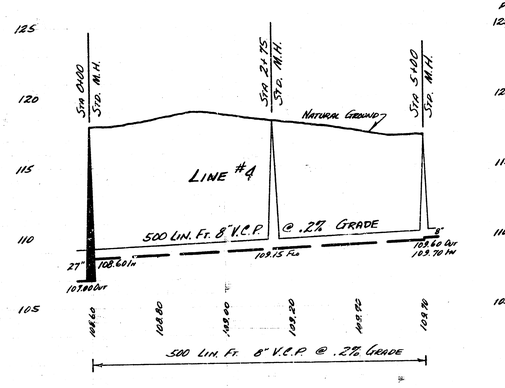

PLAN SCALE 1"=80'
PROFILE SCALE 1"=80' Hor., 1"=4' Vertical

0 1 0 1 2 3 4 5 6 7 0 1 2 3 4 5

Lat. 2 S.S. 22
Proj. No. C24-21 Sheet 3 Of 5

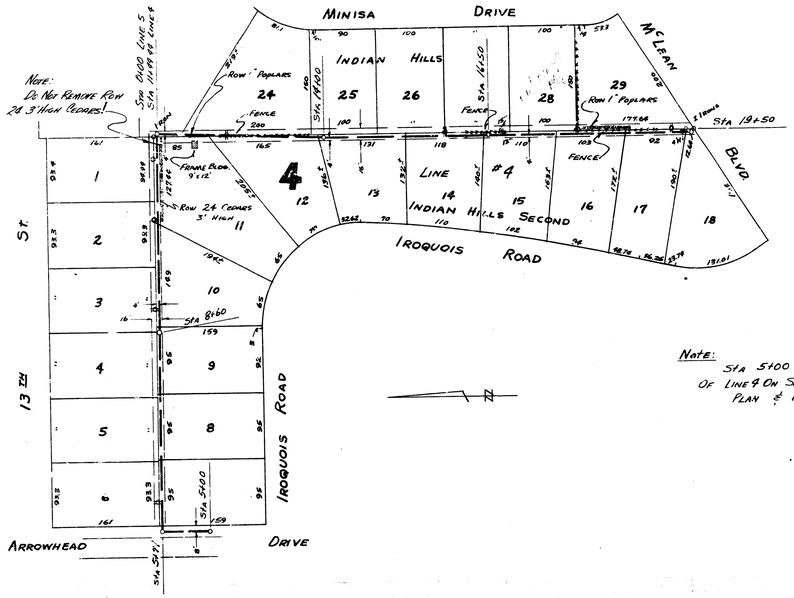

Note: Sta 5+00 Is The Continuation Of Line 4 On Sheet 3, Both Plan & Profile

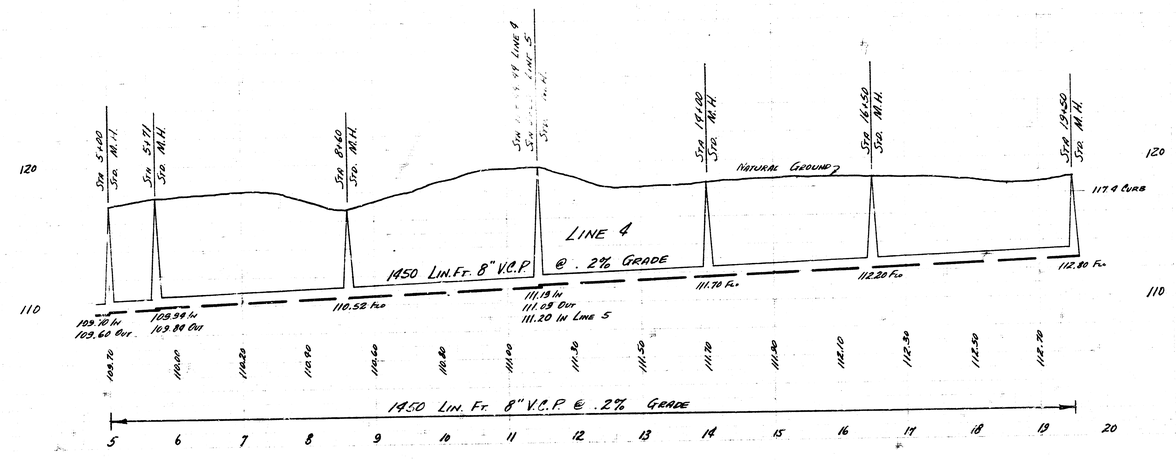

Plan Scale 1"=80'
Profile Scale 1"=80 Hor., 1"=4' Vertical

Lat. 2 San. Sewer 22
Proj. No. C 24-21 Sheet 4 of 5

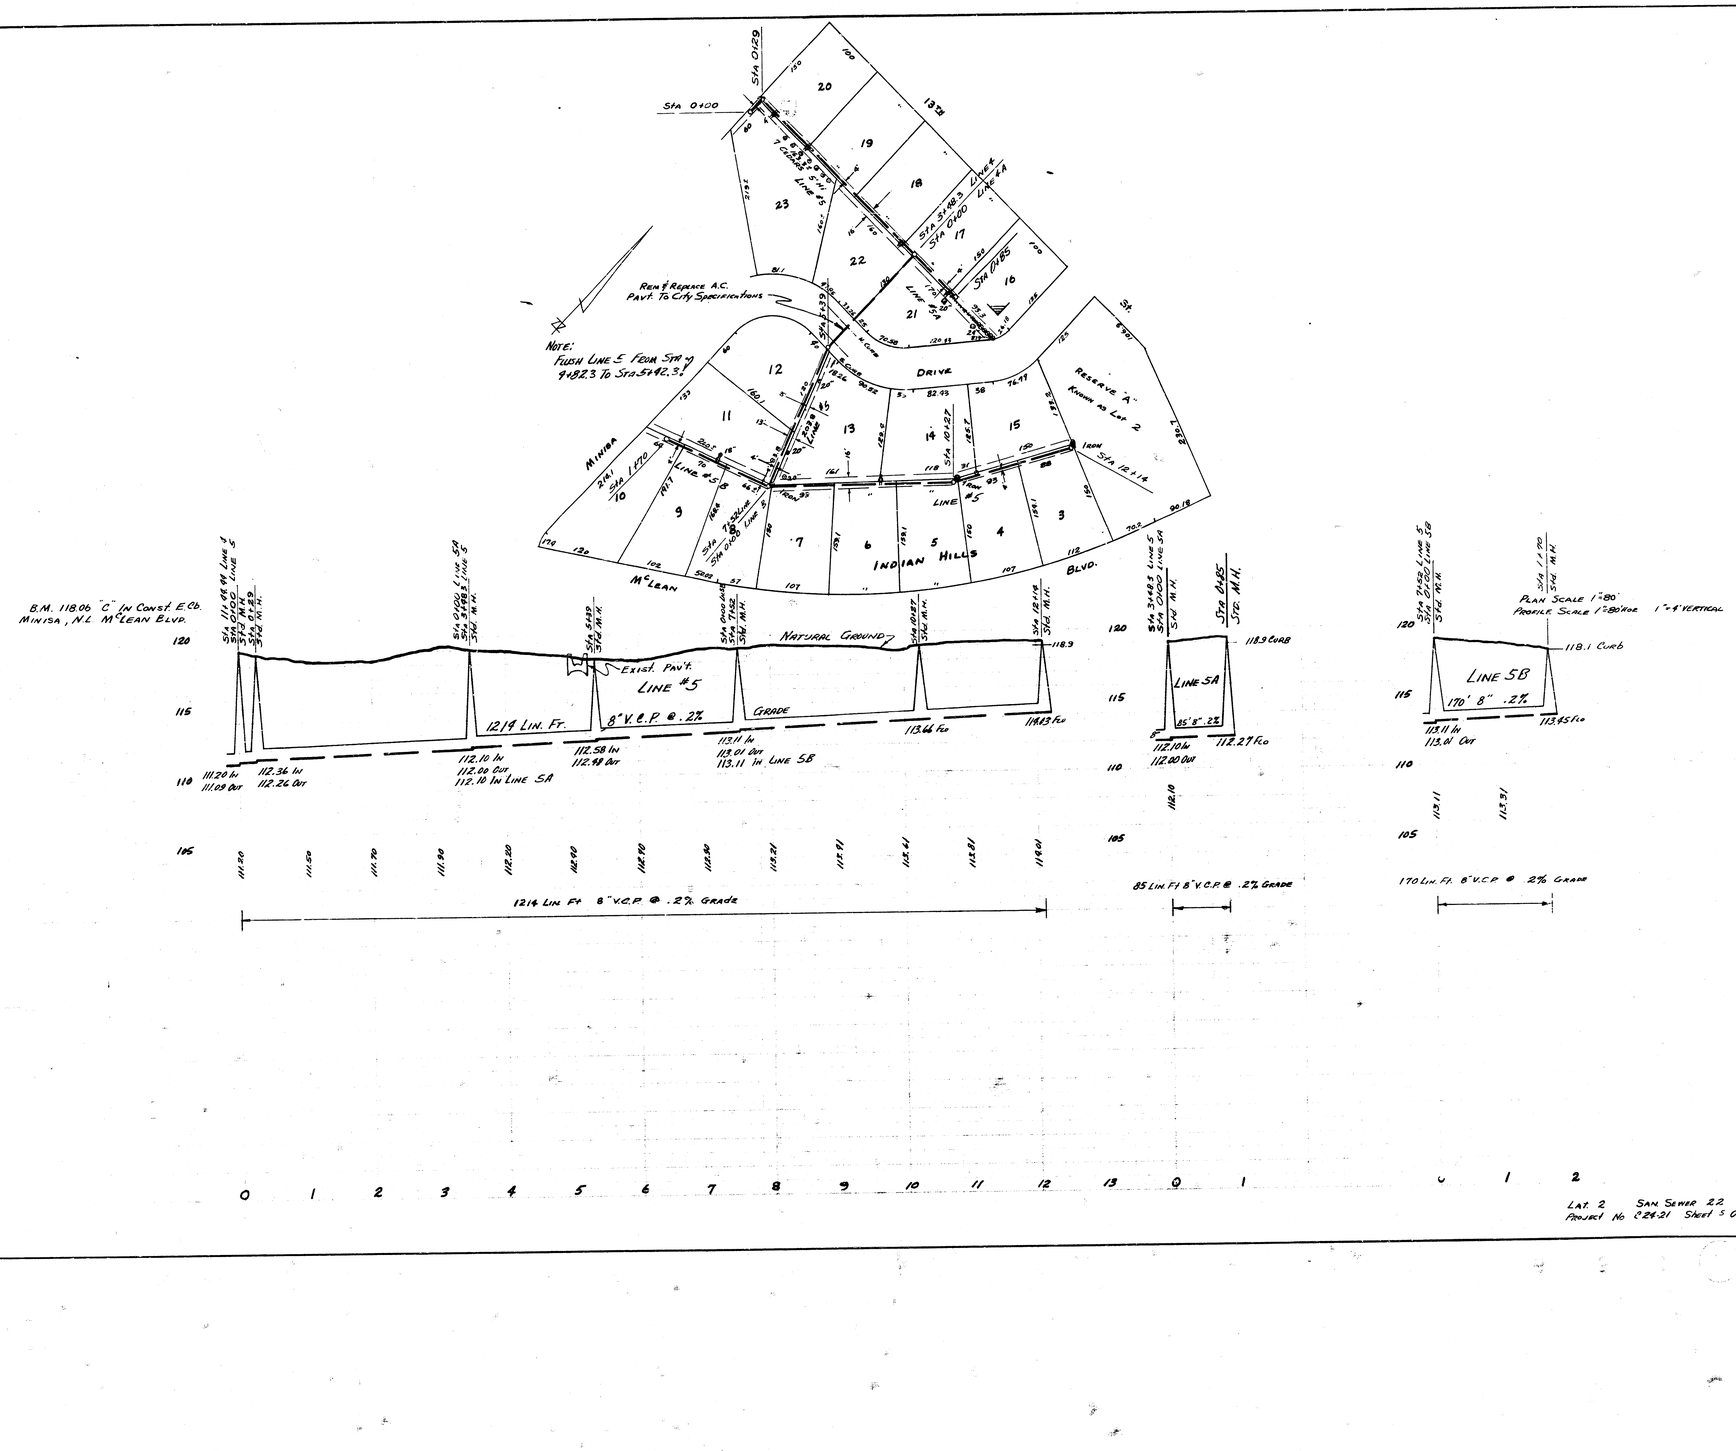

Lot 2 San Sewer 22
Project No 224-21 Sheet 5 Of 5