


LOCATION MAP
LAT. 2 SAN. SEWER 22
CITY OF WICHITA
B.E. SMITH CITY ENGINEER PROJ. NO. C24-21


SURVEY: C. MILLS MAR. & ASSOC. 92
DRAWN BY: T. DEWEY
CHECKED BY:
DATE: DEC. 1935

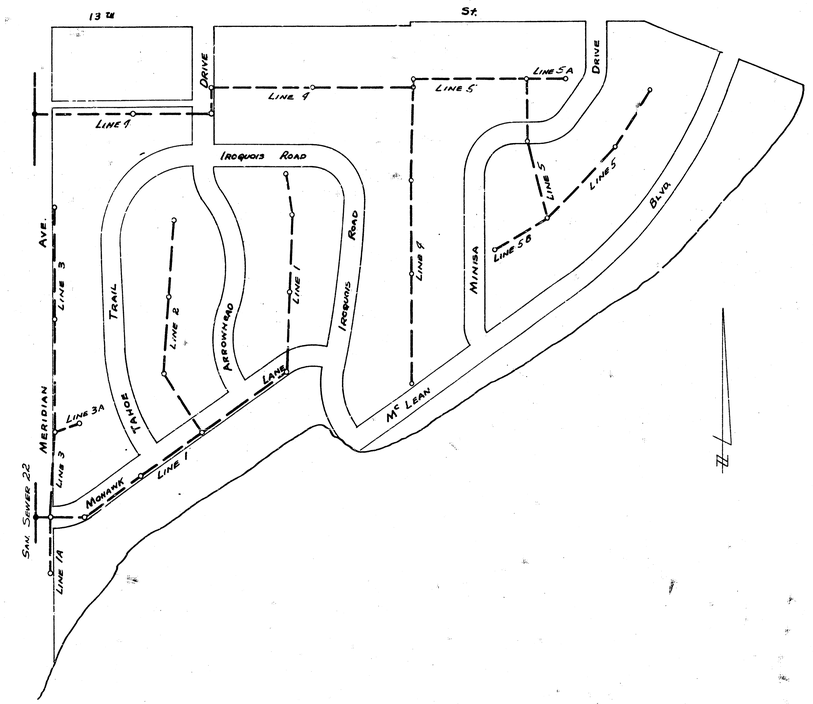


LAT. 2 SAN SEWER 22
Project No. C24-21 Sheet 1 Of 5

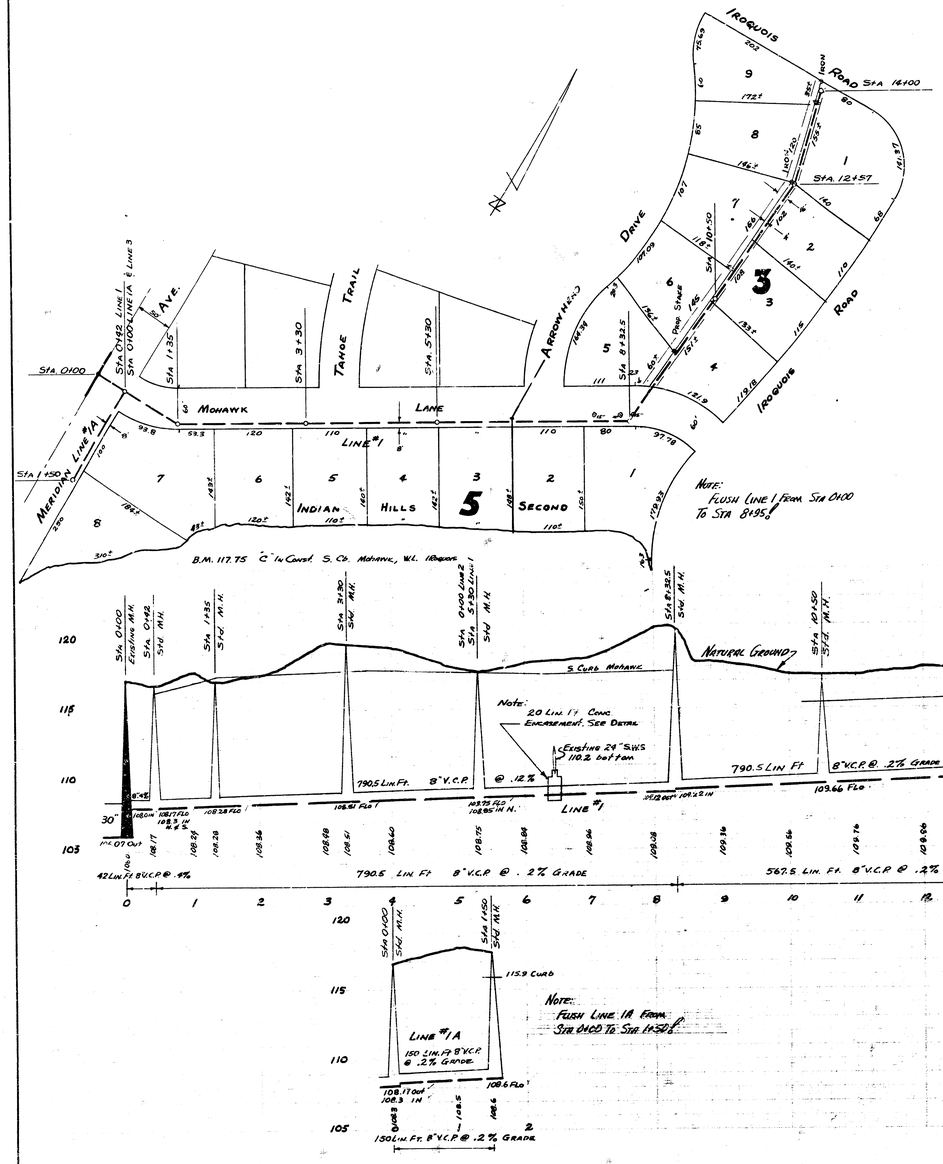

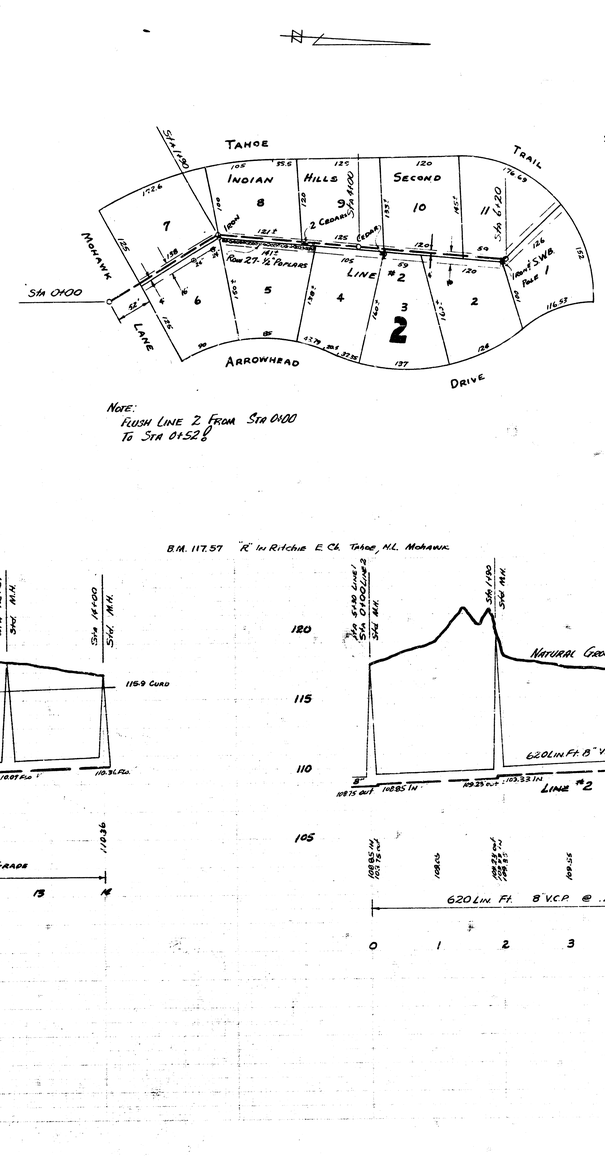


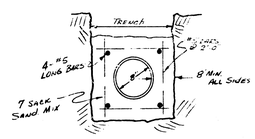



LAT. 2 SS 22
PROJ. No. C24-21 SHEET 20 OF 5

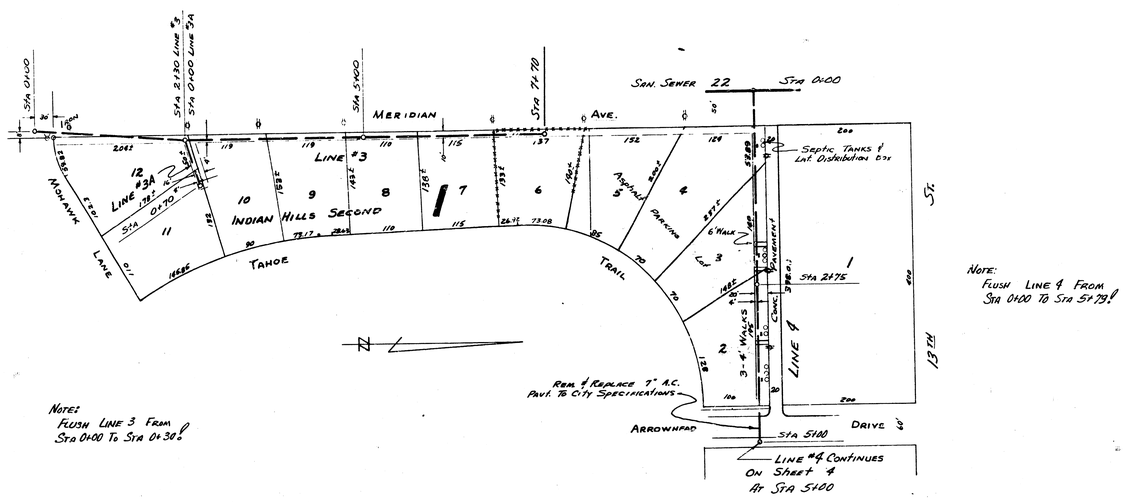

B.M. 117.57 "R" In Ritchie E. Cub Tahoe, N.L. Mohawk

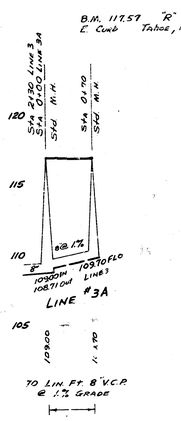

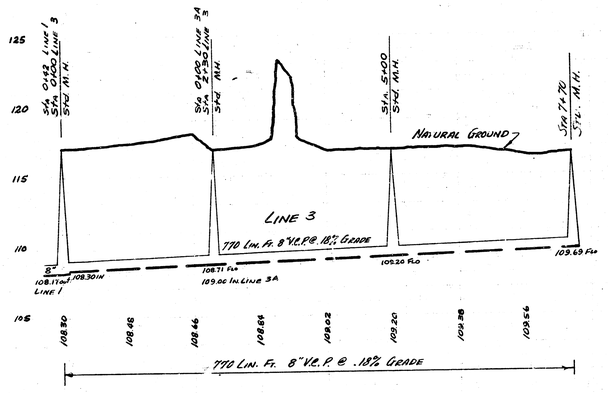


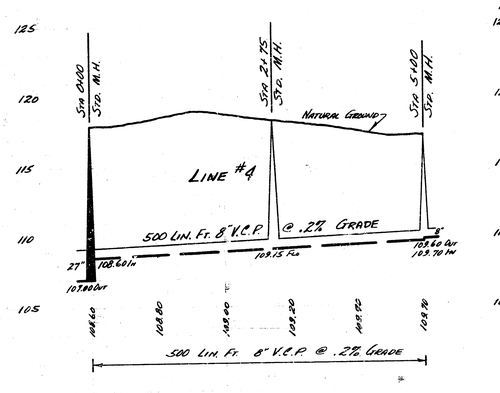


PLAN SCALE 1"=80'
PROFILE SCALE 1:80 Hor, 1":4' Vertical

0 1 0 1 2 3 4 5 6 7 0 1 2 3 4 5

Lat. 2 S.S. 22
Proj. No. C24-21 Sheet 3 Of 5

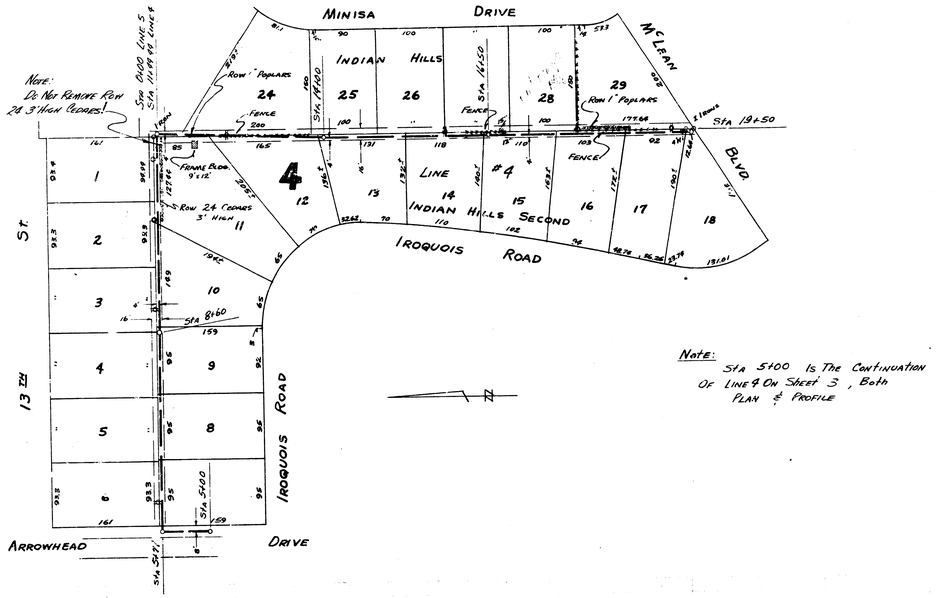


Note: Sta 5+00 Is The Continuation Of Line 4 On Sheet 3, Both Plan & Profile

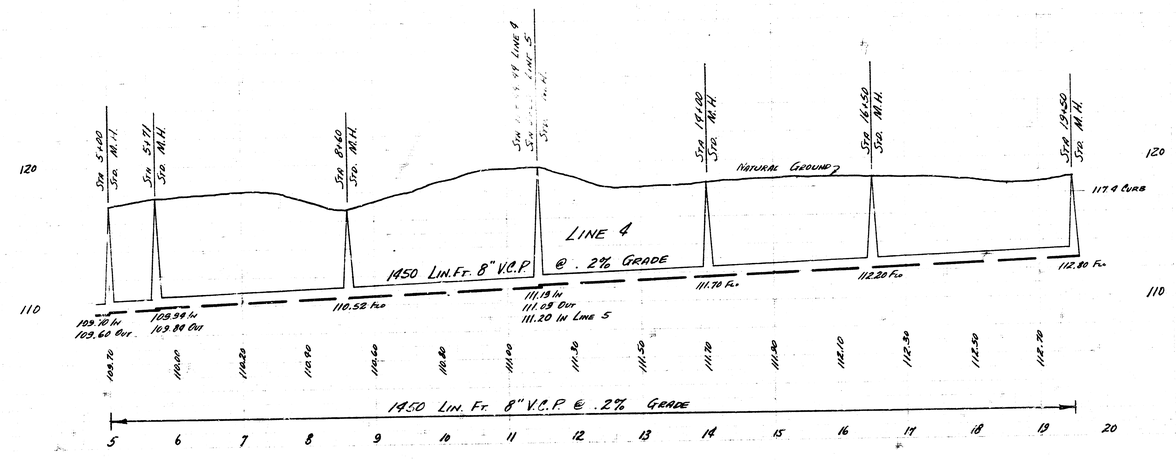

Plan Scale 1"=80'
Profile Scale 1"=80 Hor., 1"=4' Vertical

Lat. 2 San. Sewer 22
Proj. No. C 24-21 Sheet 4 of 5

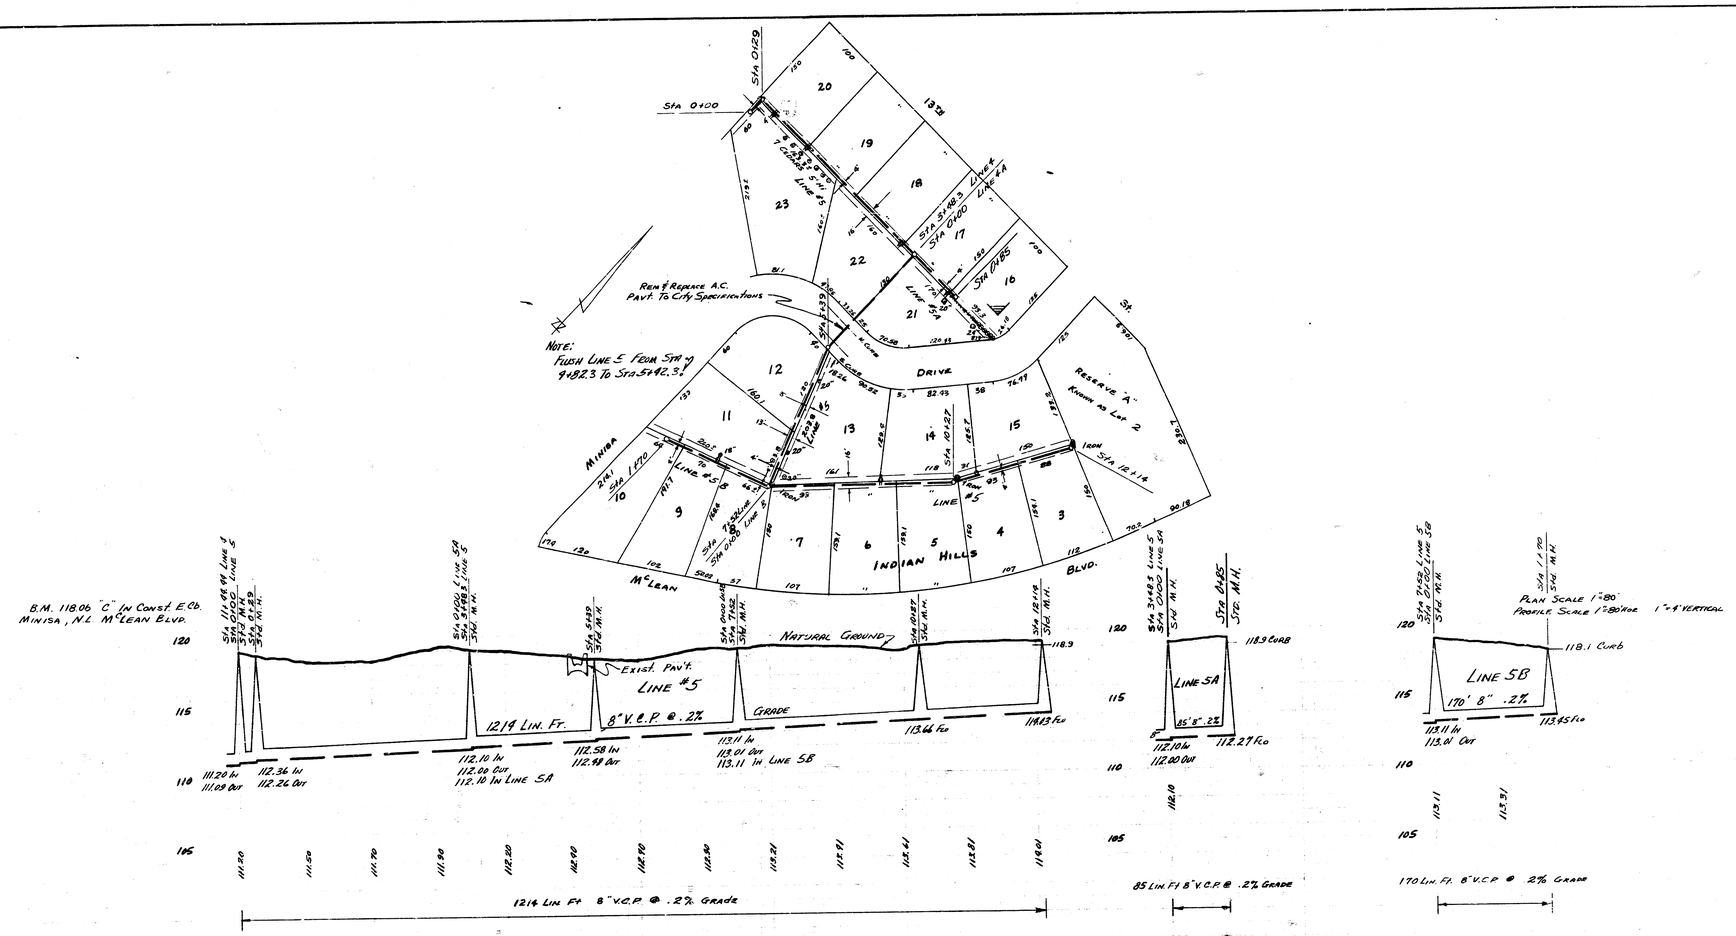

Lot 2 San Sewer 22
Project No 224-21 Sheet 5 Of 5