

LOCATION MAP
LAT. 24 SAN. SEWER 22
CITY OF WICHITA
B.E. SMITH CITY ENGINEER PROJECT NO. C 25-101

Survey By - C.M. Mills Notebook CM 100
Drawn By - T. Devey
Checked By
Date Feb. 1956

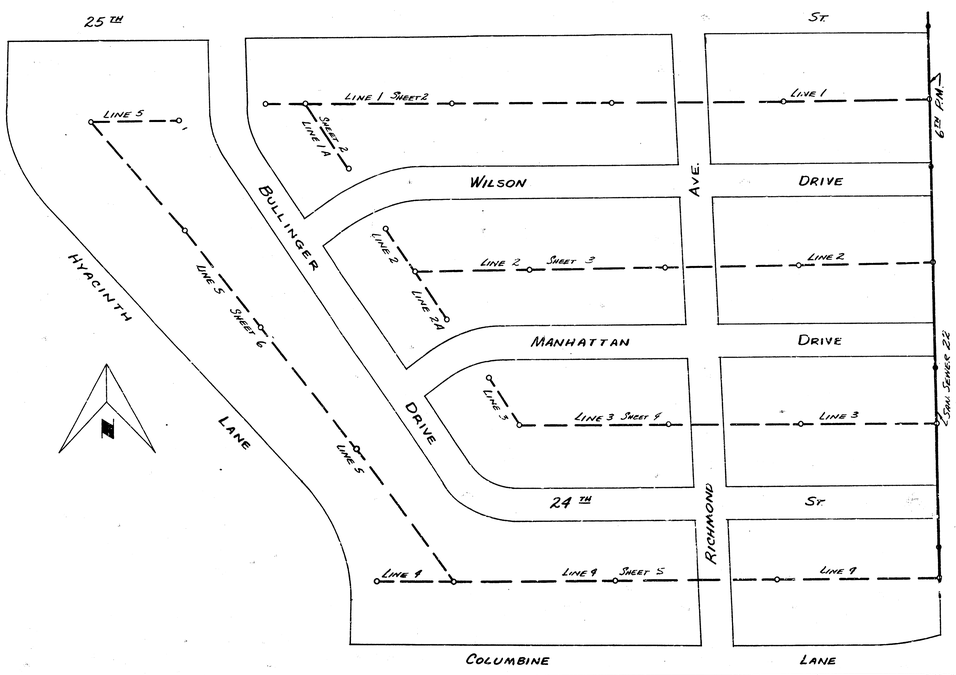



B.E. Smith
City Engineer
4/25/56

Lat. 24 San. Sewer 22
Project No. C25-101 Sheet 1 of 6

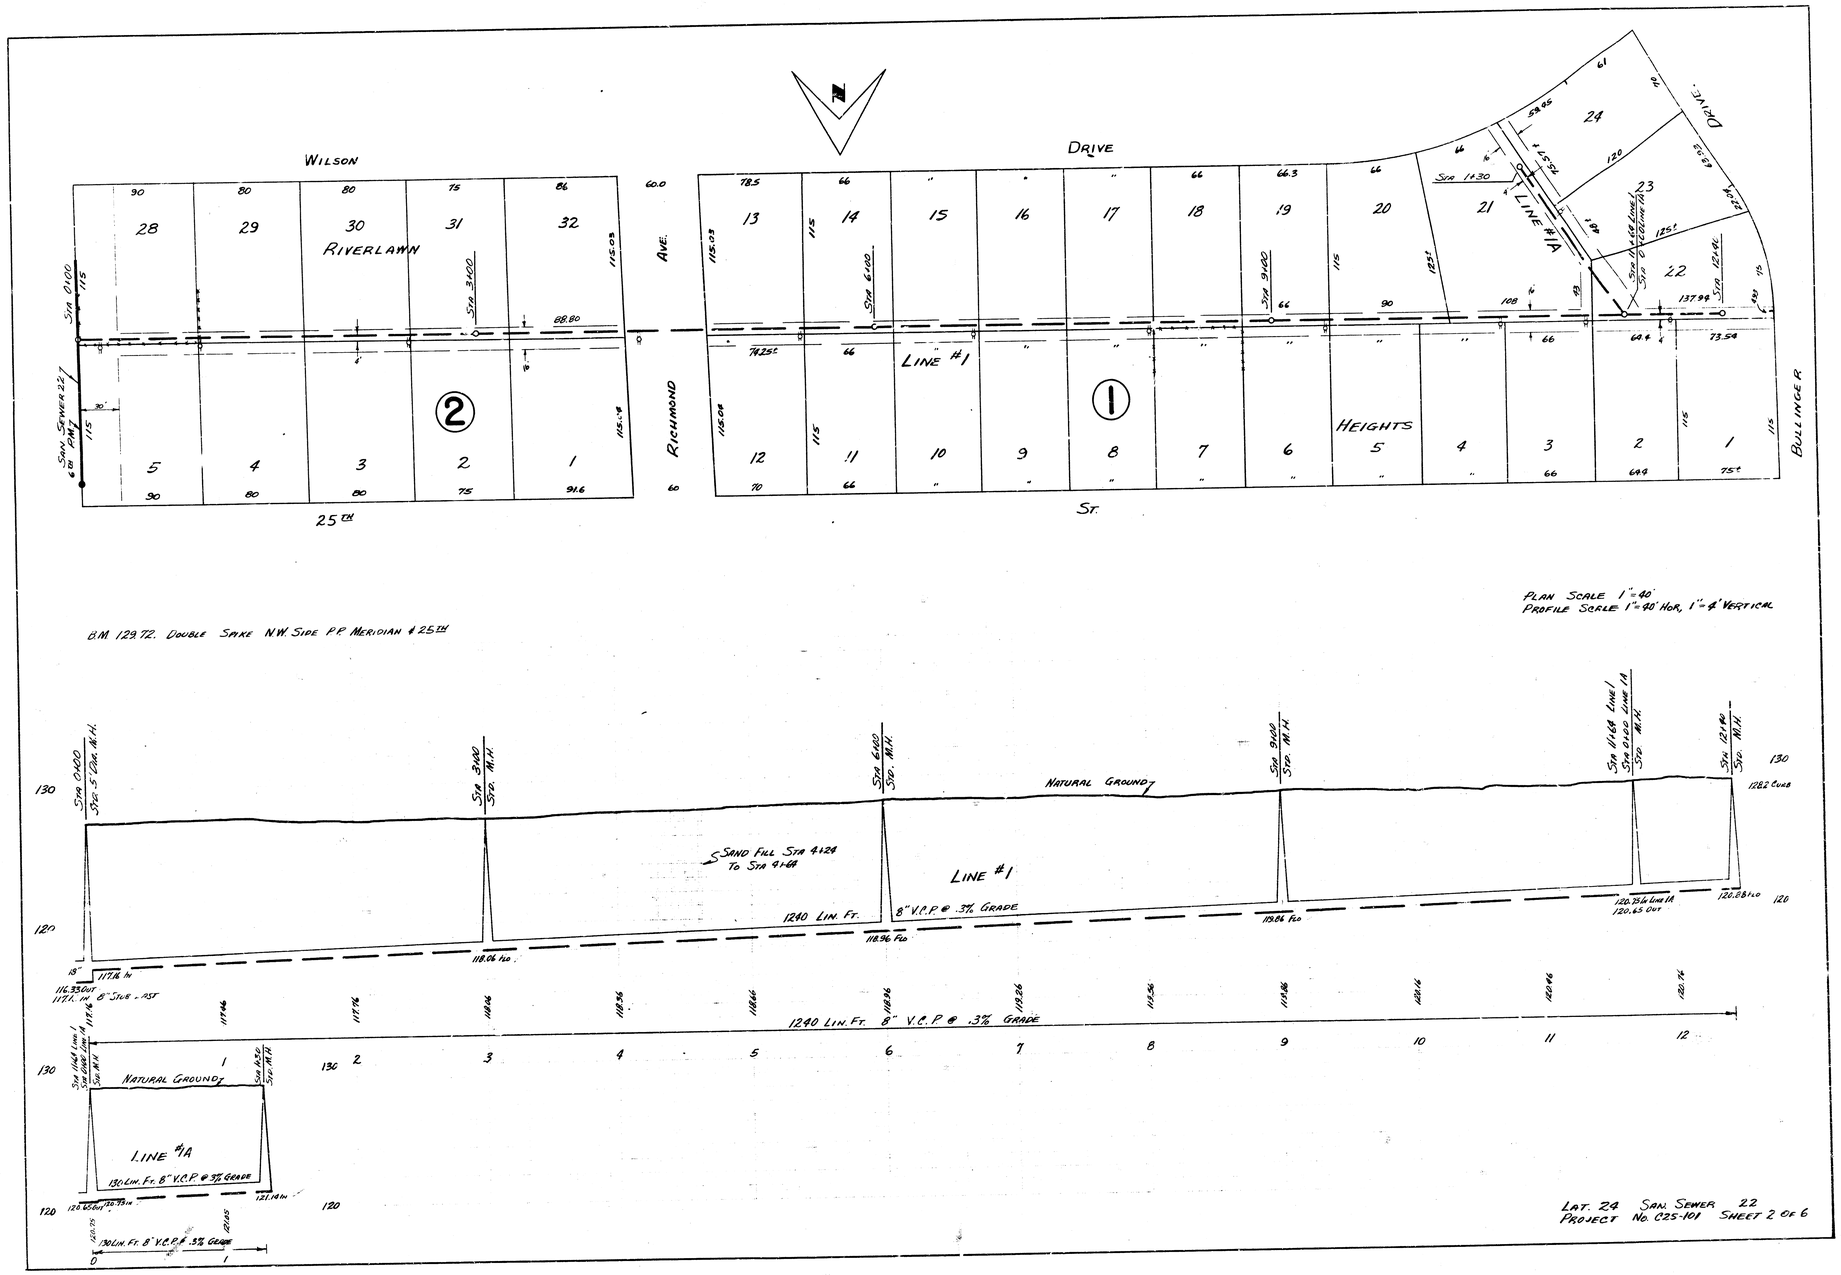


LAT. 24 SAN. SEWER 22
PROJECT NO. 0325-101 SHEET 2 OF 6

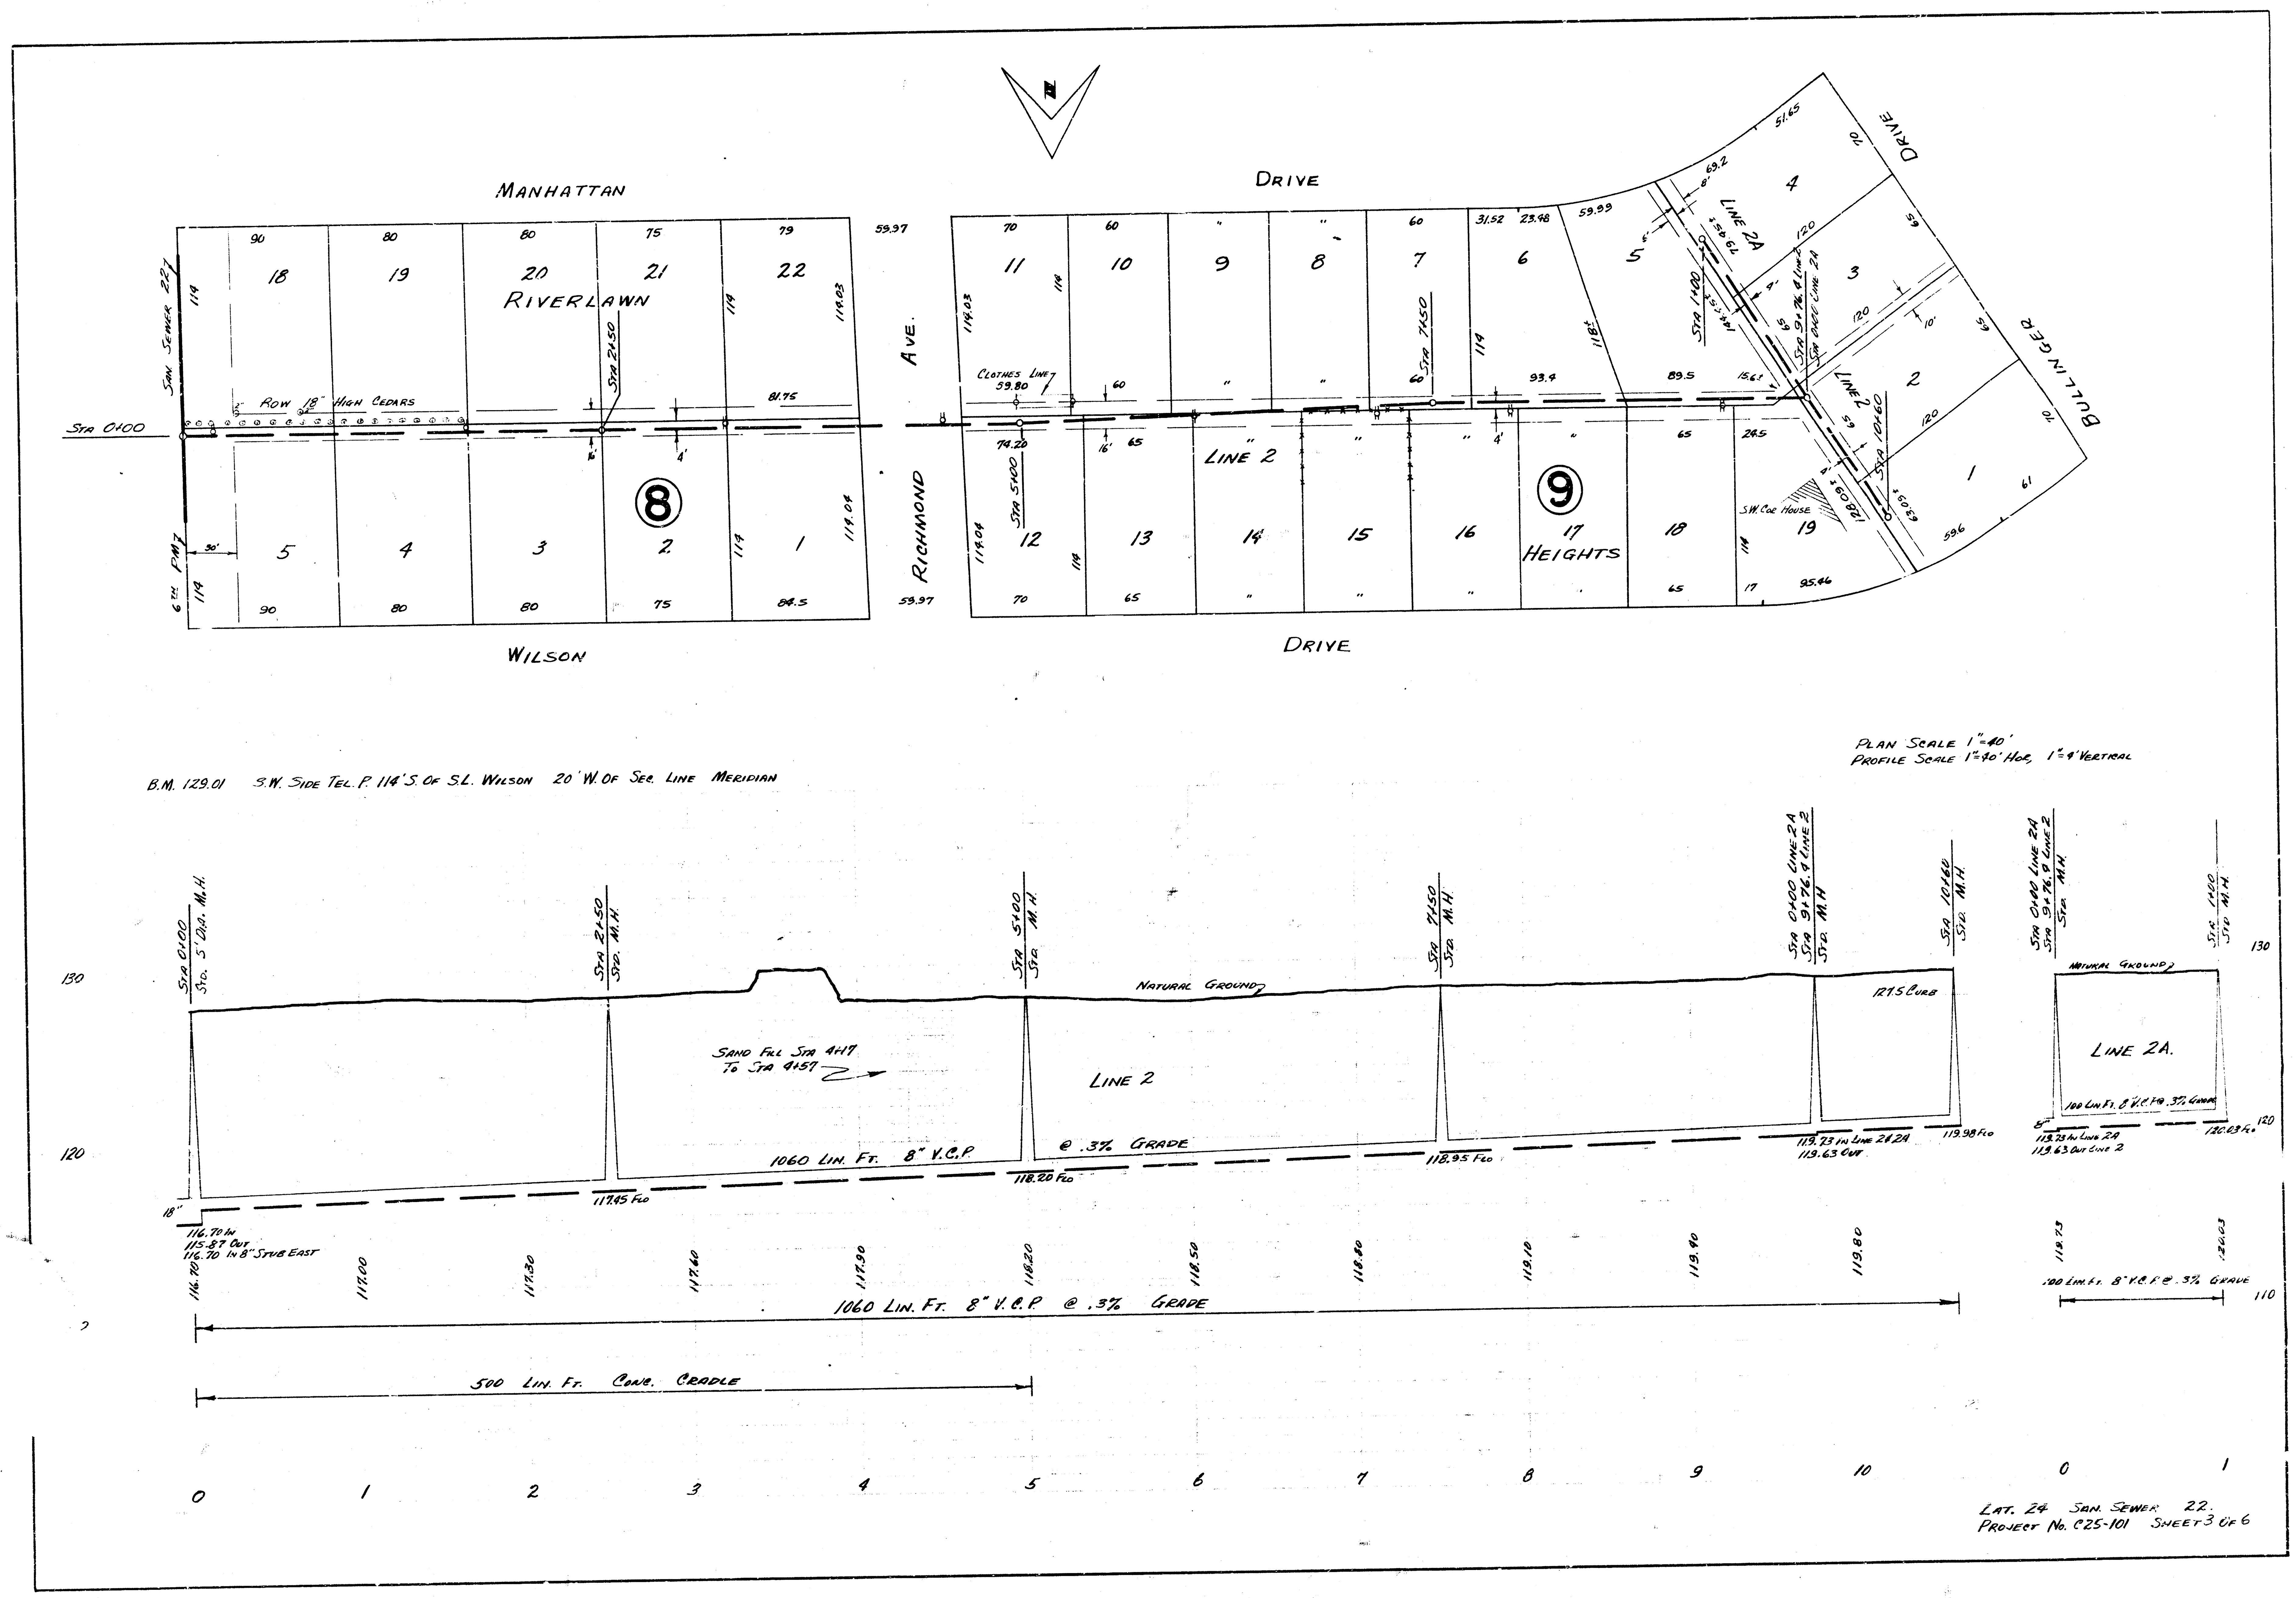
MANHATTAN
DRIVE
RIVERLAWN
HEIGHTS
WILSON
DRIVE
RICHMOND AVE.
BULLINGER DRIVE
LINE 2
LINE 2A
STA 0+00
STA 2+50
STA 5+00
STA 7+50
STA 10+60
STA 1+00
STA 9+76.4 LINE 2
STA 0+00 LINE 2A
SAN SEWER 22
6TH P.M.
ROW 18" HIGH CEDARS
CLOTHES LINE 59.80
S.W. COR HOUSE
B.M. 129.01 S.W. SIDE TEL. P. 114' S. OF S.L. WILSON 20' W. OF SEC. LINE MERIDIAN
PLAN SCALE 1"=40'
PROFILE SCALE 1"=40' HOR, 1"=4' VERTICAL
STA 0+00 STD. 5' DIA. M.H.
STA 2+50 STD. M.H.
STA 5+00 STD. M.H.
STA 7+50 STD. M.H.
STA 0+00 LINE 2A STA 9+76.4 LINE 2 STD. M.H.
STA 10+60 STD. M.H.
STA 1+00 STD. M.H.
NATURAL GROUND
SAND FILL STA 4+17 TO STA 4+57
127.5 CURB
1060 LIN. FT. 8" V.C.P. @ .3% GRADE
116.70 IN
115.87 OUT
116.70 IN 8" STUB EAST
117.45 FLO
118.20 FLO
118.95 FLO
119.73 IN LINE 2 & 2A
119.63 OUT
119.98 FLO
100 LIN. FT. 8" V.C.P. @ .3% GRADE
119.73 IN LINE 2A
119.63 OUT LINE 2
120.03 FLO
116.70 117.00 117.30 117.60 117.90 118.20 118.50 118.80 119.10 119.40 119.80
119.73 120.03
500 LIN. FT. CONC. CRADLE
130 120 110
0 1 2 3 4 5 6 7 8 9 10
0 1
LAT. 24 SAN. SEWER 22.
PROJECT NO. C25-101 SHEET 3 OF 6

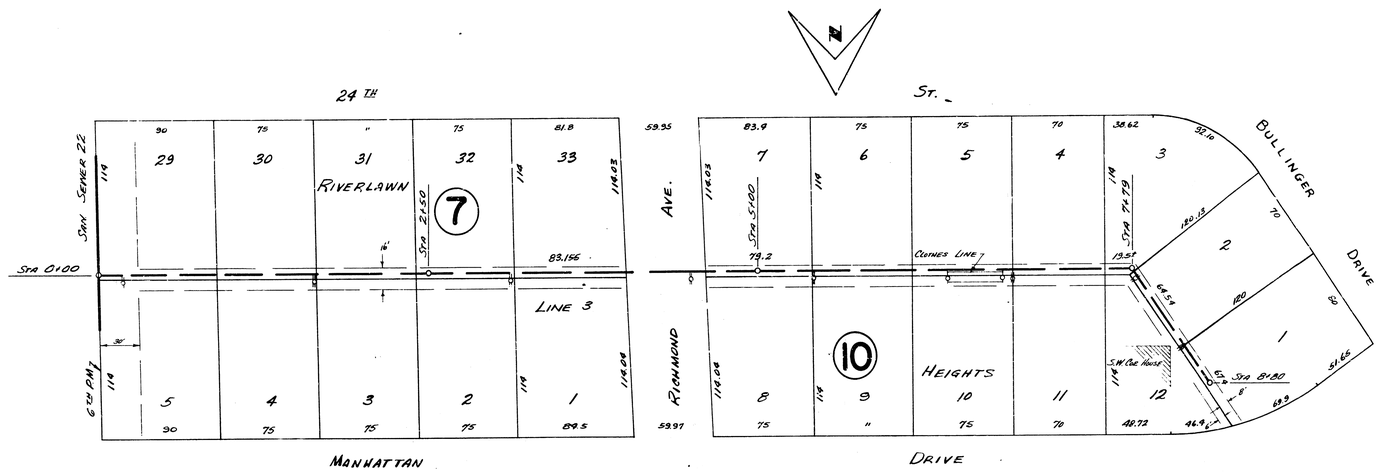


B.M. 129.62 N.W. Side Tel. P. 11¢ N. & N.L. 24TH, 20' W. Of Sec. Line Meridian

PLAN SCALE 1"=40'
PROFILE SCALE 1"=40' HOR, 1"=4' VERTICAL

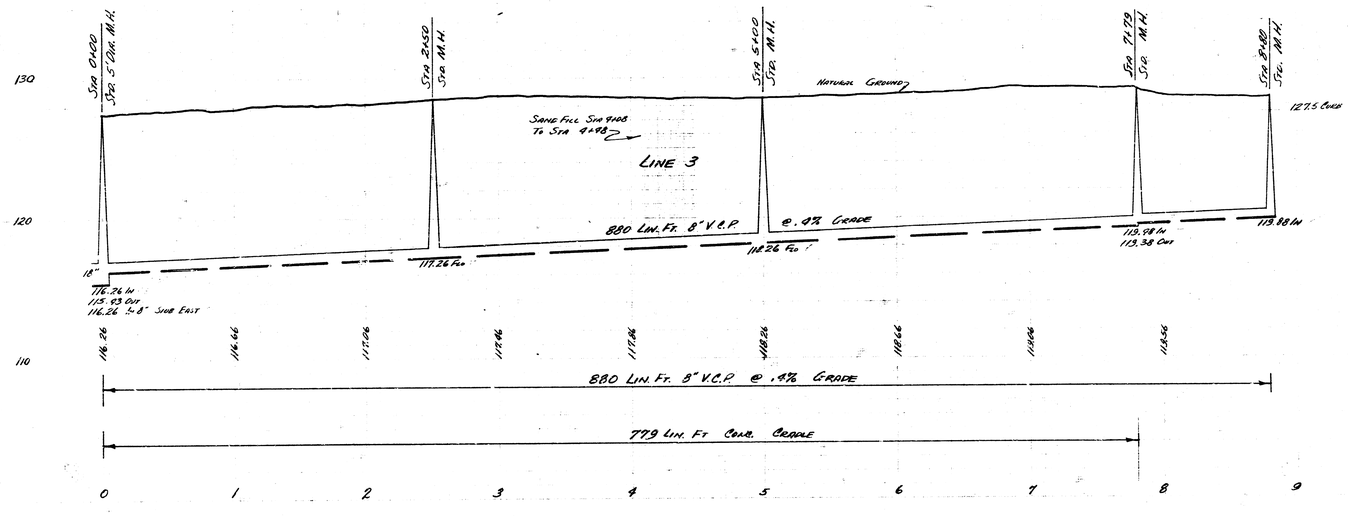


LAT. 24 SAN. SEWER 22
PROJECT NO. C25-101 SHEET 9 OF 6

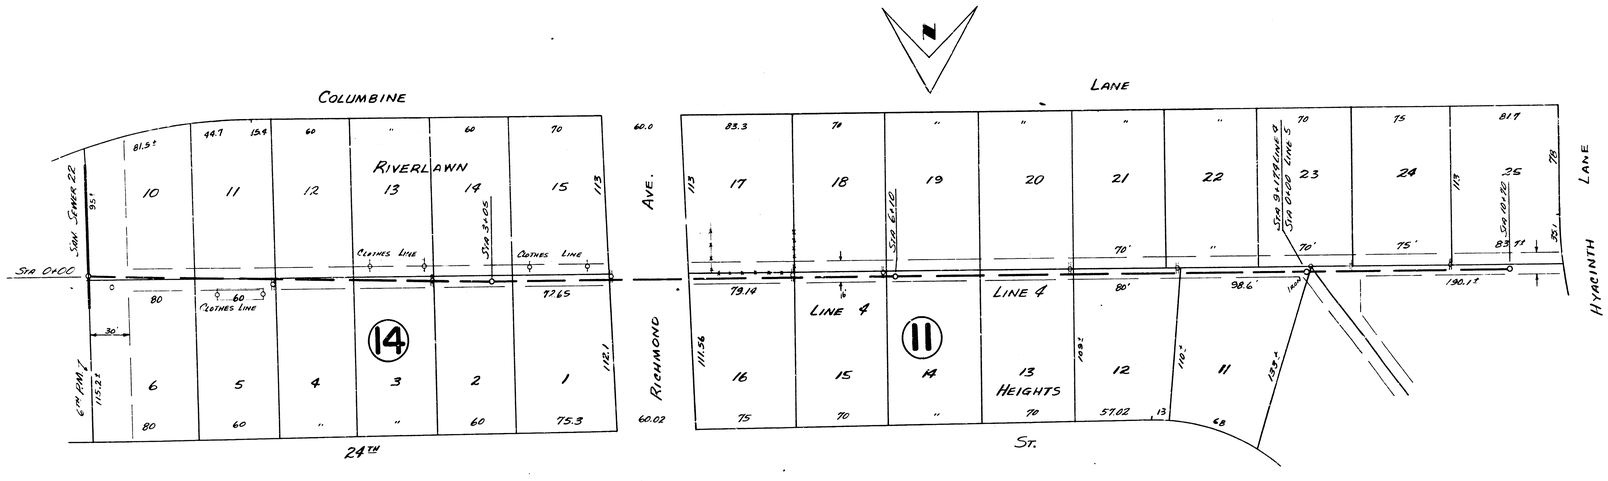


BM. 130.79 S.W. SIDE TEL. P. 115 S. OF S.L. 24TH, 20' W. OF SEC. LINE MERIDIAN

PLAN SCALE 1"=80'
PROFILE SCALE 1"=40' HOR. 1"=4' VERTICAL

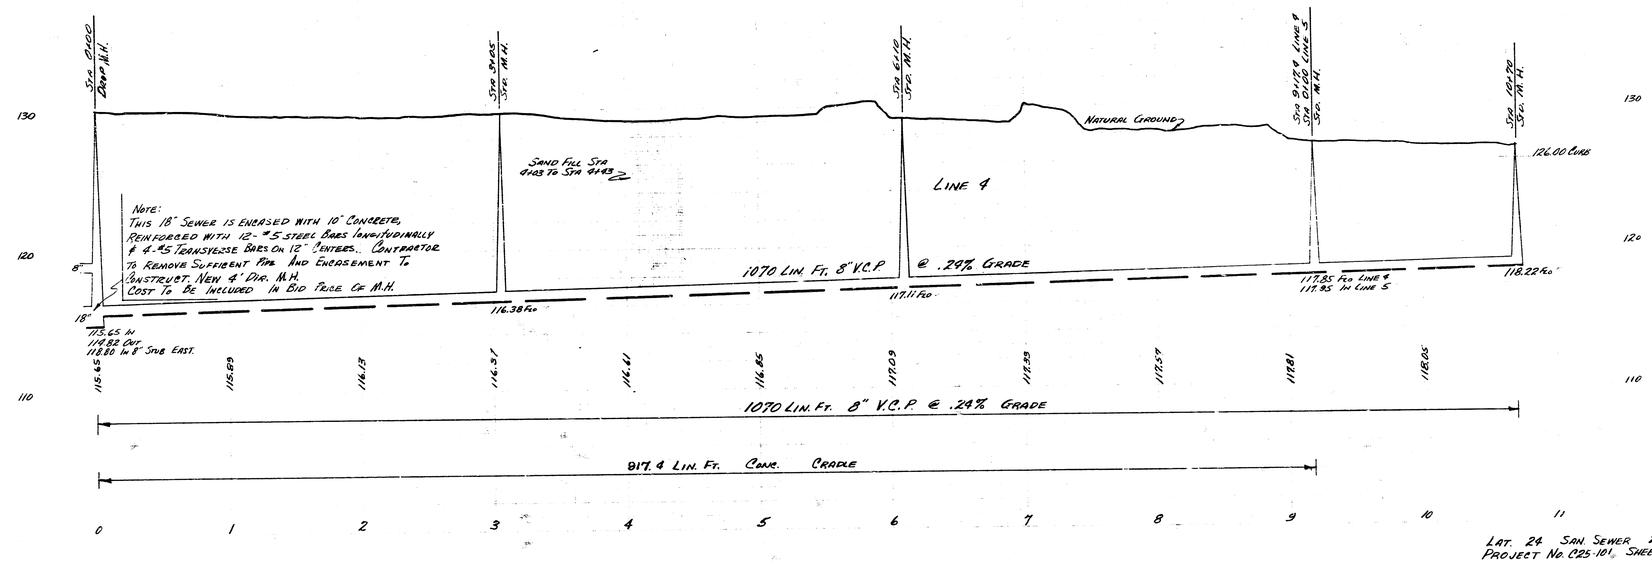

LAT. 24 SAN SEWER 22
PROJECT NO. C25-101, SHEET 5 OF 6

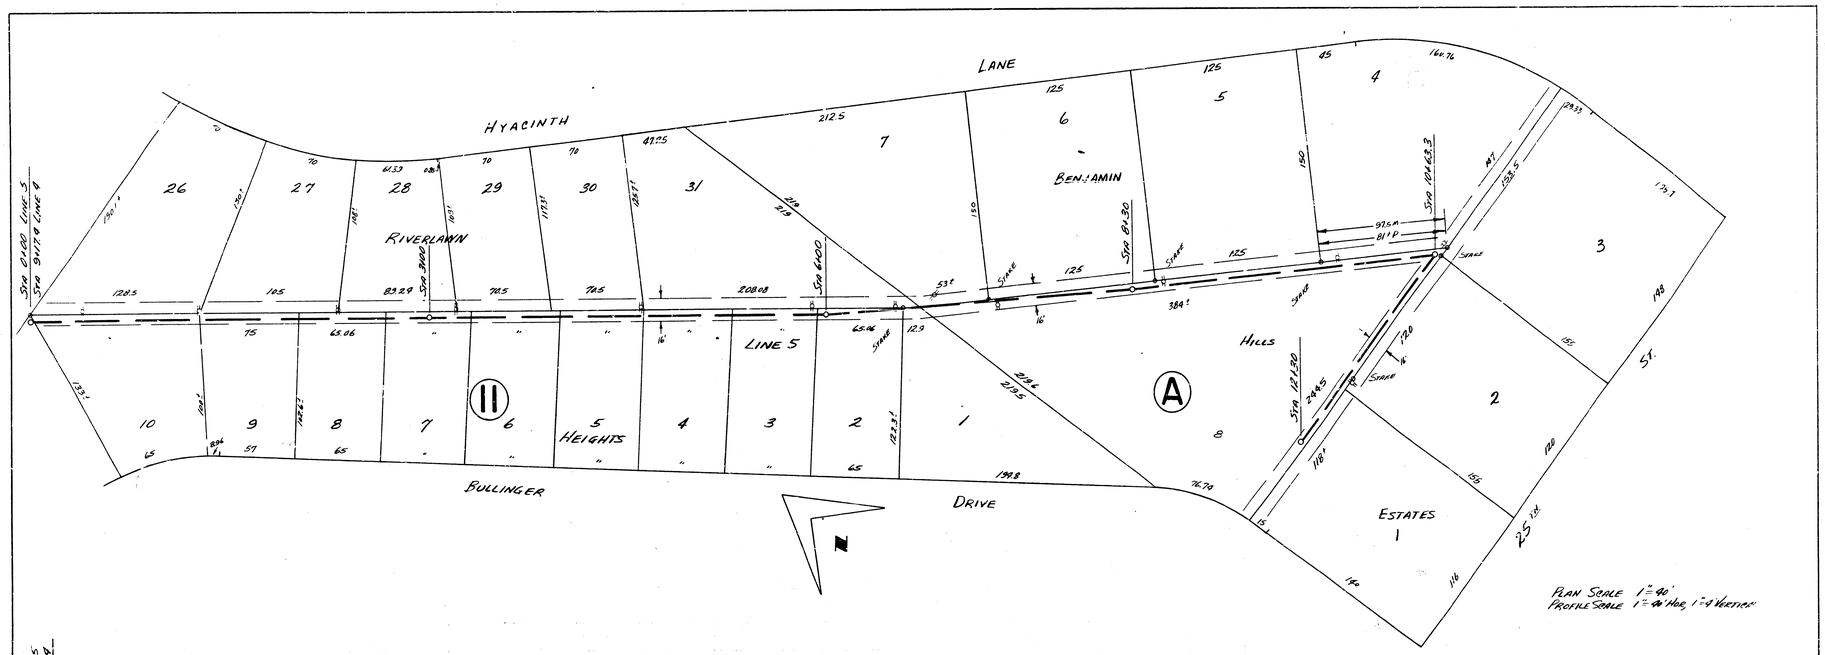

PLAN SCALE 1"=40'
PROFILE SCALE 1"=40' HOR, 1"=4' VERTICAL

LAT. 24 SAN SEWER 22
PROJECT NO C25-101 SHEET 6 OF 6