Survey Hahn Notebook 14-25
Plan D. Selers
Checked

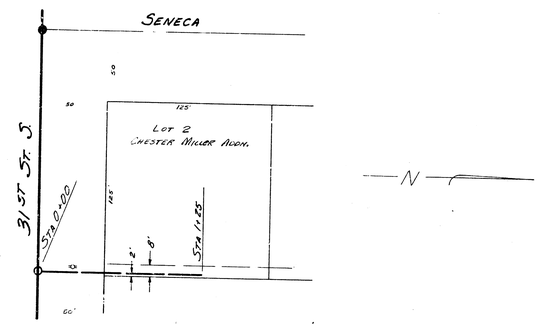

B.M. 1576 Sta. S.E. Cor. 31st & Seneca

Plan Scale 1" = 40'
Profile Scale 1" = 40' Hor. 1" = 4' Ver.

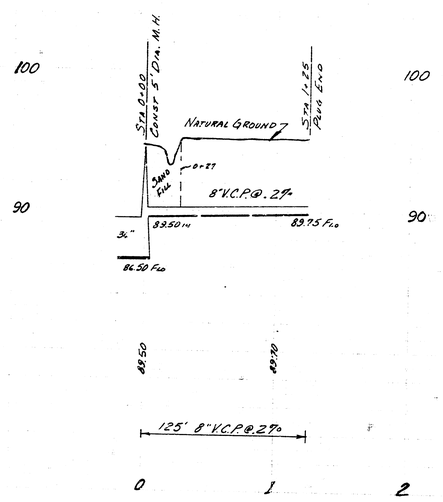

Lateral 36A San. Sewer 22
City of Wichita, Kansas
B.E. Smith City Engineer
Private Contract June 1956