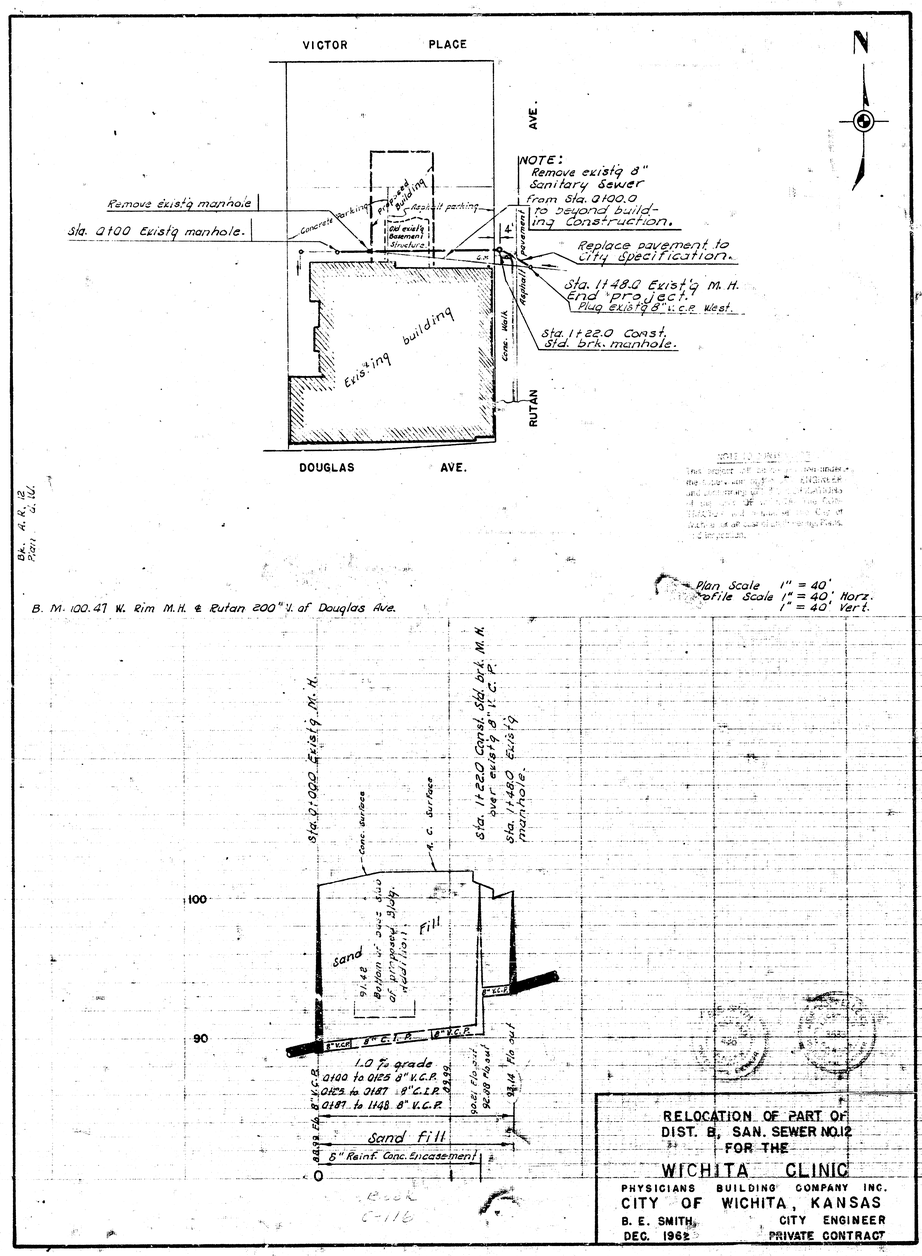
VICTOR PLACE
AVE.
N
NOTE:
Remove existg 8" Sanitary Sewer from Sta. 0+00.0 to beyond building Construction.
Remove existg manhole.
Sta. 0+00 Existg manhole.
Concrete
Parking
Proposed building
Asphalt parking
Replace pavement to city specification.
Sta. 1+48.0 Existg M. H. end "project." Plug existg 8" V.C.P. West.
Existing building
Conc. Walk
Asphalt Pavement
Sta. 1+22.0 Const. Std. brk. manhole.
RUTAN
DOUGLAS AVE.
Bk. A.R. 12 Pgs. 1, 10, 11
Plan Scale 1" = 40'
Profile Scale 1" = 40' Horz.
1" = 40' Vert.
B. M. 100.47 W. Rim M.H. & Rutan 200" N. of Douglas Ave.
Sta. 0+00 Existg M. H.
Conc. surface
A. C. surface
Sta. 1+22.0 Const. Std. brk. M.H. over existg 8" V.C.P.
Sta. 1+48.0 Existg manhole.
100
90
0
Sand fill
Fill
8" V.C.P.
8" C.I.P.
18" V.C.P.
1.0 % grade
0+00 to 0+25 8" V.C.P.
0+25 to 0+87 8" C.I.P.
0+87 to 1+48 8" V.C.P.
Sand Fill
6" Reinf. Conc. Encasement
RELOCATION OF PART OF DIST. B, SAN. SEWER NO. 12 FOR THE
WICHITA CLINIC
PHYSICIANS BUILDING COMPANY INC.
CITY OF WICHITA, KANSAS
B. E. SMITH, CITY ENGINEER
DEC. 1962
PRIVATE CONTRACT

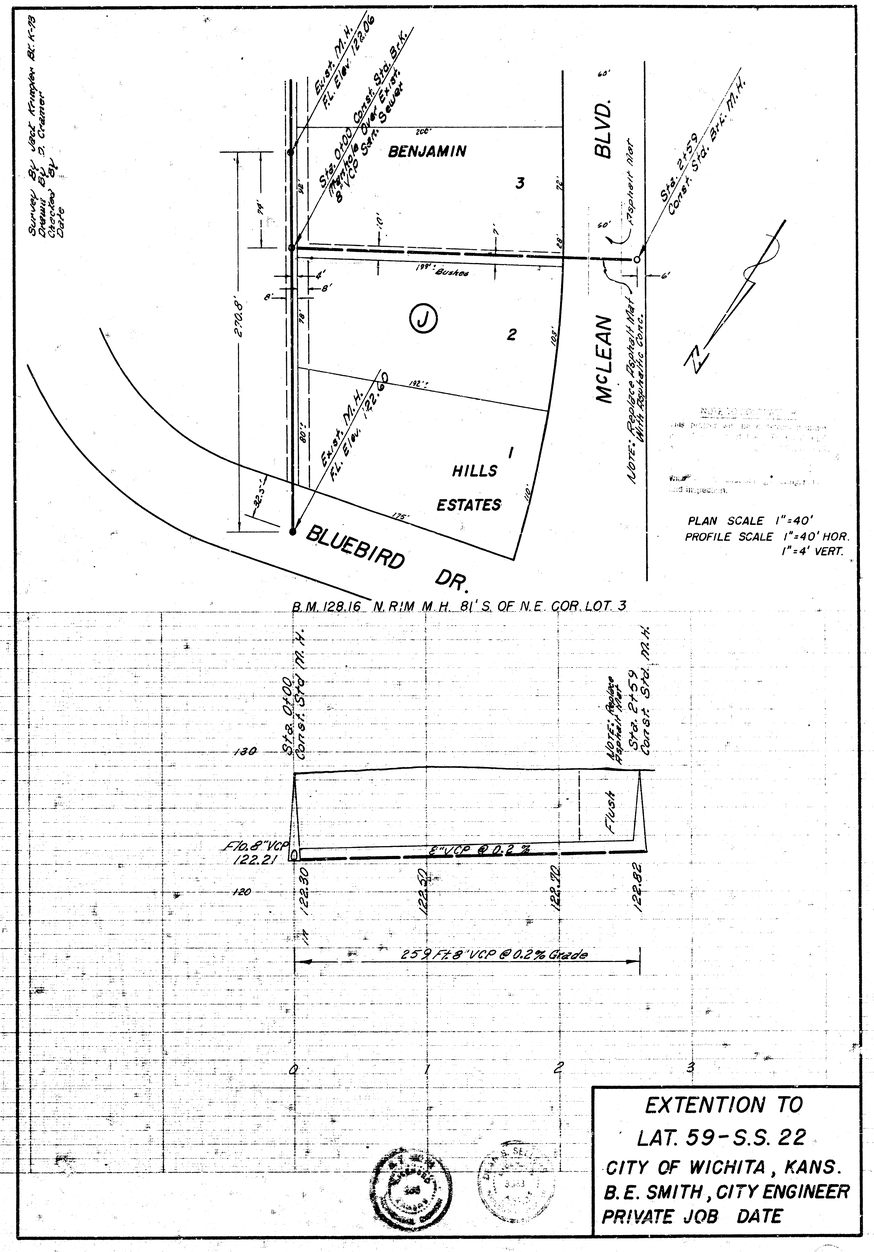
Drawn By
Checked By
Date
BENJAMIN
3
2
1
HILLS ESTATES
J
BLUEBIRD DR.
McLEAN BLVD.
Sta. 2+59 Const. Std. Brk. M.H.
Proposed Manhole
Exist. M.H. Rim Elev. 122.60
PLAN SCALE 1"=40'
PROFILE SCALE 1"=40' HOR.
1"=4' VERT.
B.M. 128.16 N. RIM M.H. 81' S. OF N.E. COR. LOT 3
Sta. 0+00 Const. Std. M.H.
Sta. 2+59 Const. Std. M.H.
130
120
Flush
Fl. to 8" VCP 122.21
8" VCP @ 0.2 %
122.82
259 Ft. 8" VCP @ 0.2% Grade
0
1
2
3
EXTENTION TO
LAT. 59 - S.S. 22
CITY OF WICHITA, KANS.
B.E. SMITH, CITY ENGINEER
PRIVATE JOB DATE