SURVEY J.R. MILLER NOVEMBER K-39
PLAN DEAN SELLERS
CHECKED
DATE JULY, 1955

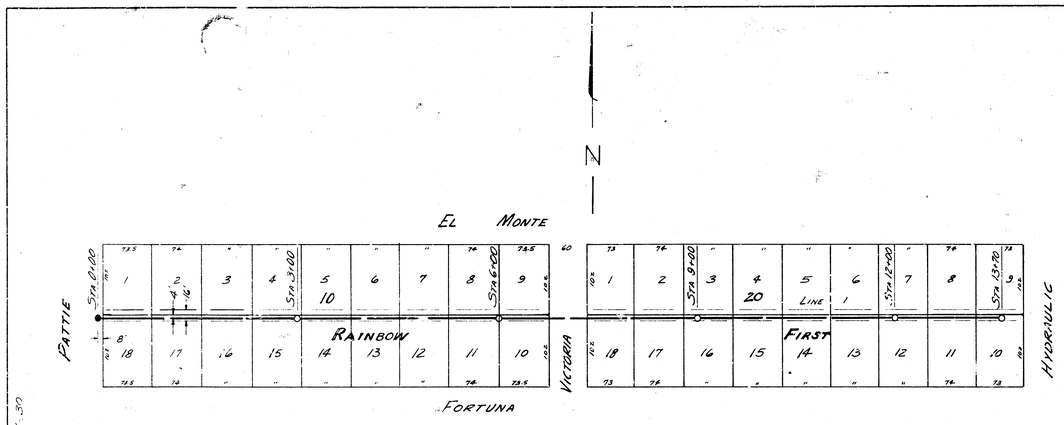

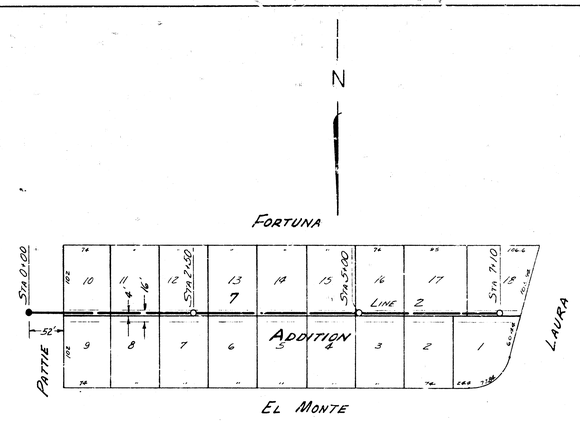

B.M. 90.60 "P" in P.K.S. W Co. Pattie & NL Del Mar

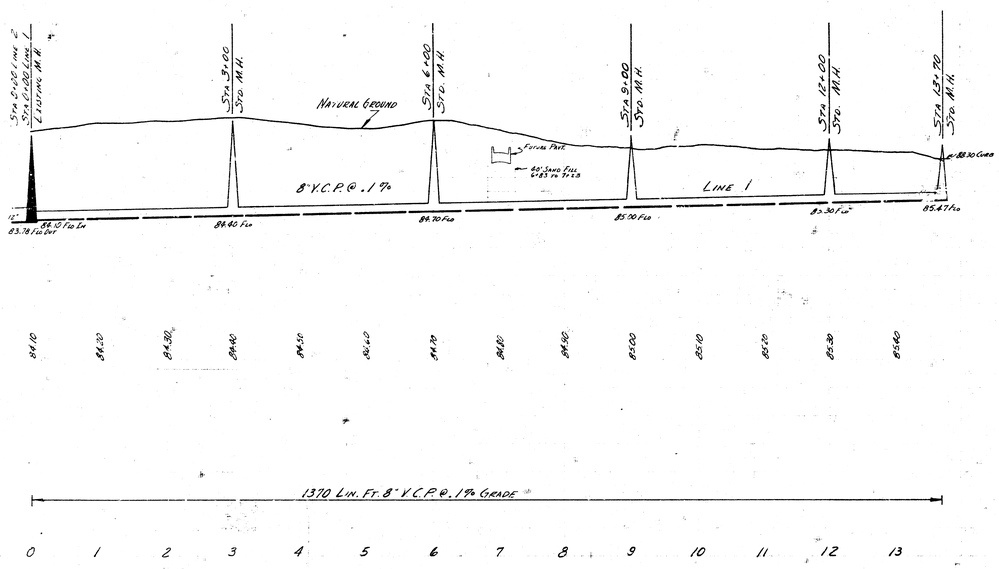

PLAN SCALE 1" = 80'
PROFILE SCALE 1" = 80' HOR. 1" = 4' VERT.

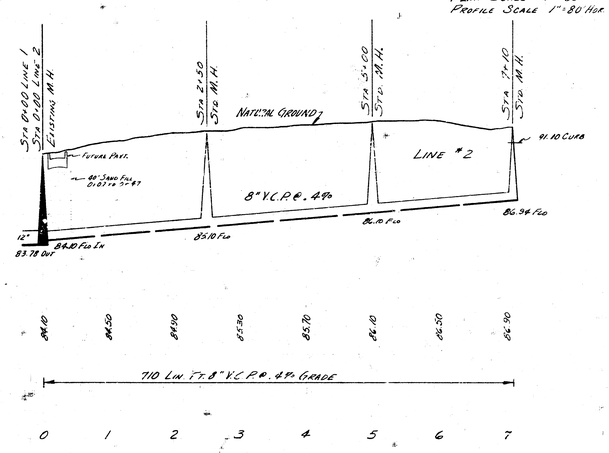

LAT. 9 SUB. 1 S.S. 22
CITY OF WICHITA
B.E. SMITH CITY ENGINEER
AUG. 1955 PROJ. NO. C24-34