LOCATION MAP

LAT. I SUB. 3 S.S. 22

CITY OF WICHITA

B.E. SMITH CITY ENGINEER

JAN. 1955 PROJ. NO. C24-82

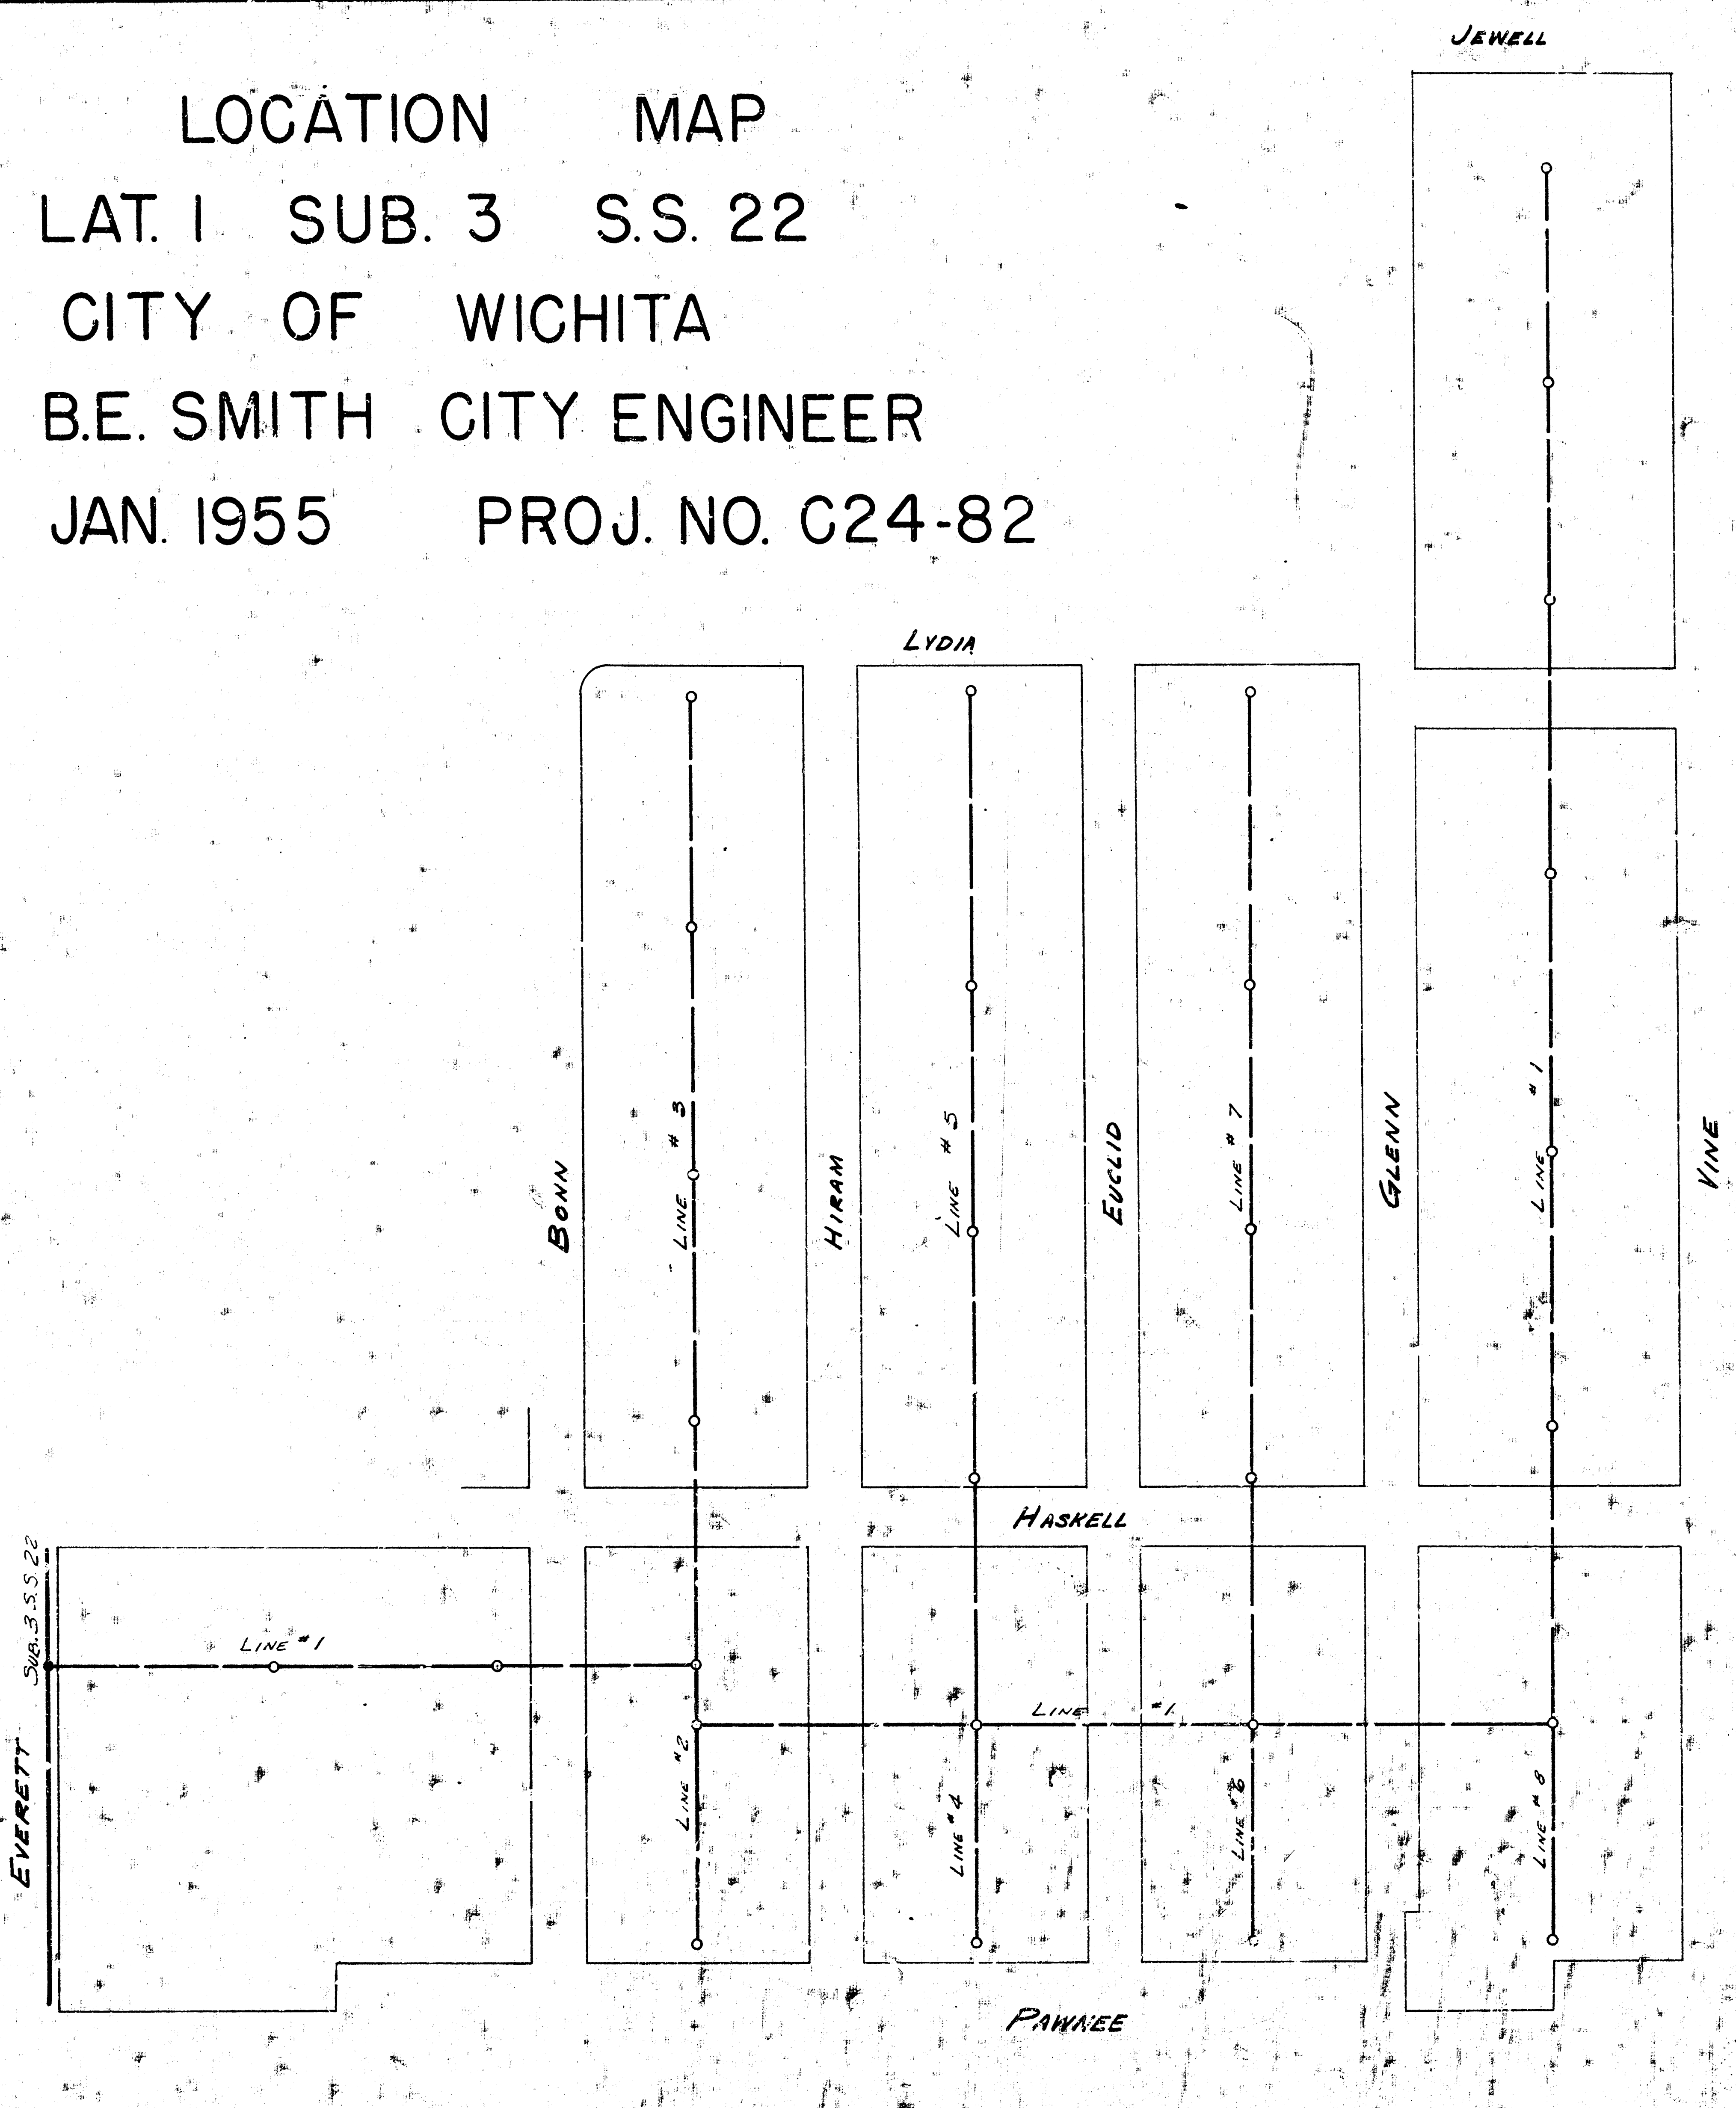
JEWELL
LYDIA
BONN
HIRAM
EUCLID
GLENN
VINE
HASKELL
PAWNEE
EVERETT
SUB. 3 S.S. 22
LINE #1
LINE #2
LINE #3
LINE #4
LINE #5
LINE #6
LINE #7
LINE #8

SURVEY J. YOUNG, C.H. MILLS NOTES IN BOOKS CHM51 & 115Y
PLAN. D. SELLERS, B. BIXLER
CHECKED [illegible]
DATE JAN 1955

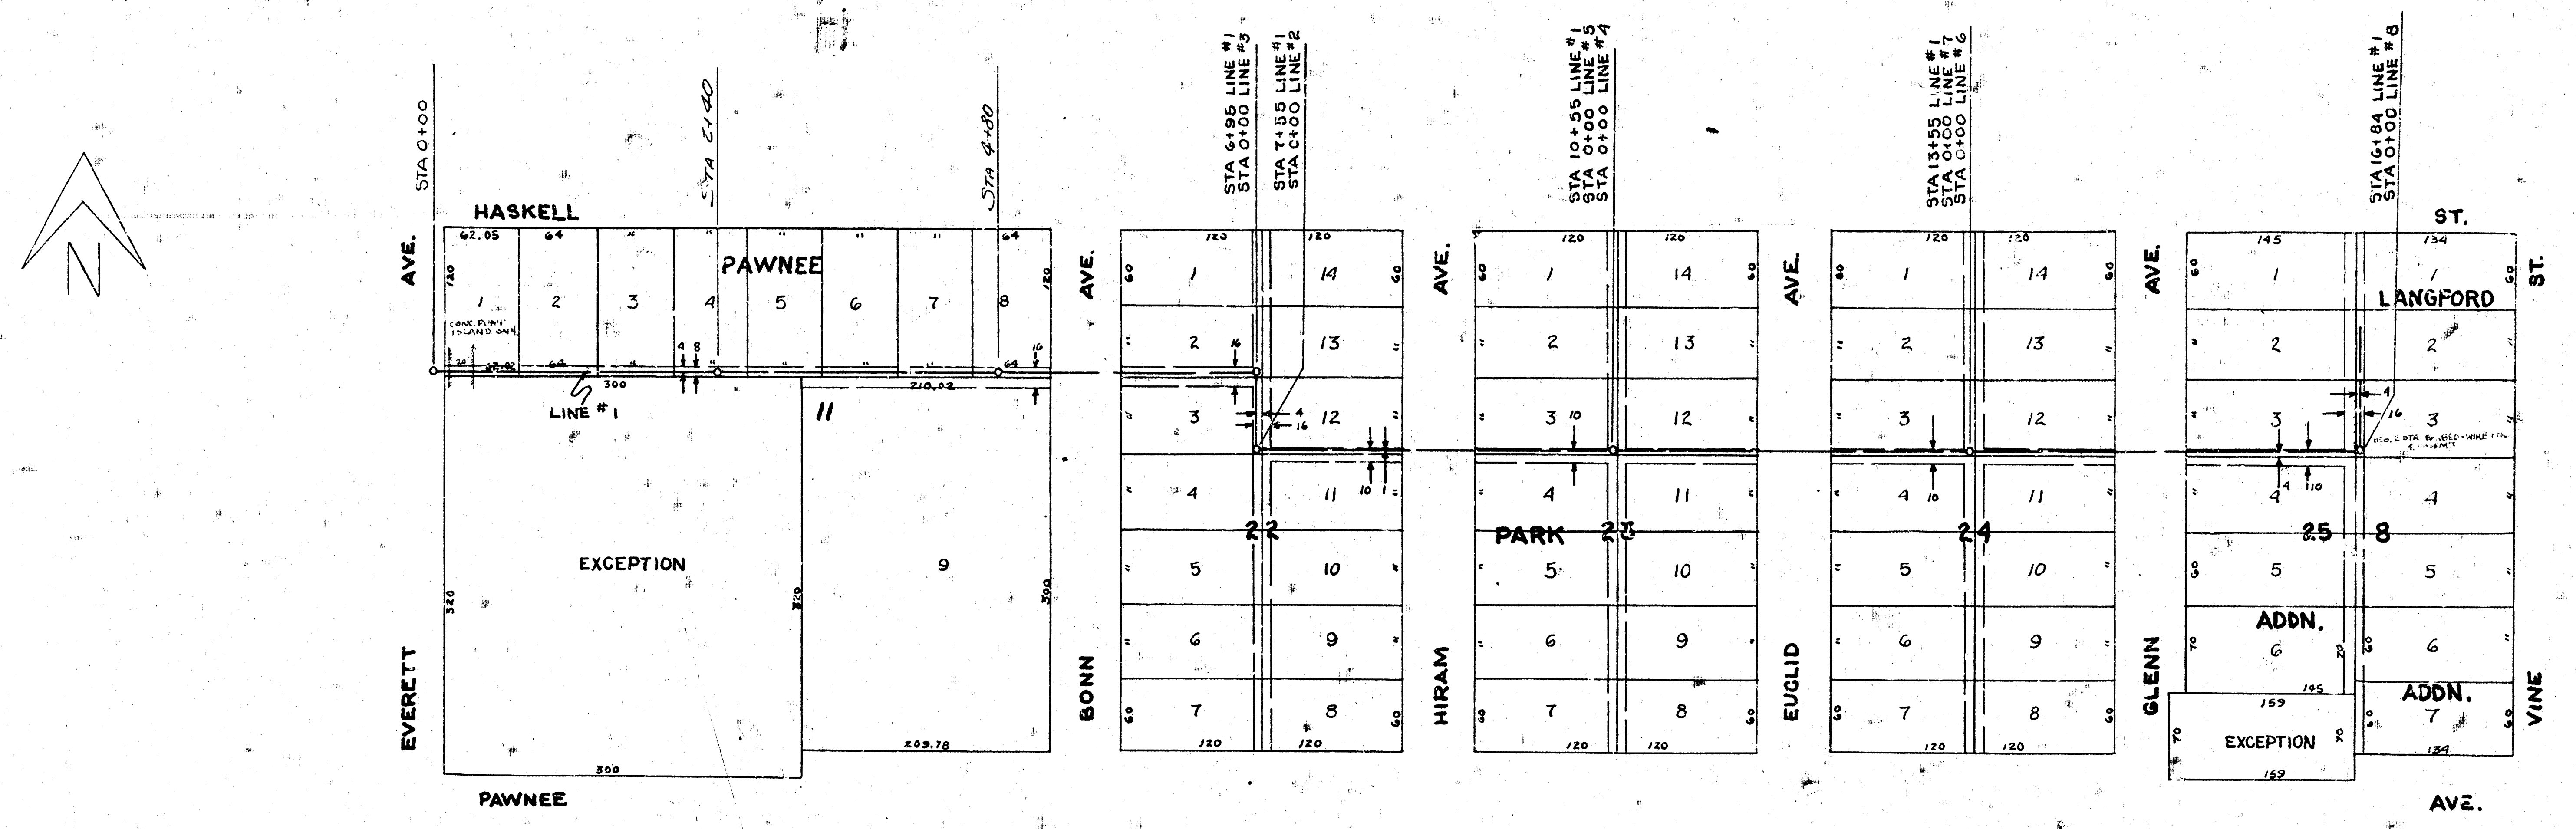
N
HASKELL AVE.
PAWNEE
EVERETT
STA 0+00
STA 2+40
STA 4+80
EXCEPTION
LINE #1
11
9
BONN AVE.
HIRAM AVE.
EUCLID AVE.
GLENN AVE.
VINE ST.
LANGFORD ST.
PARK 22
23
24
25
8
ADDN.
ADDN.
EXCEPTION
STA 6+95 LINE #1
STA 0+00 LINE #3
STA 7+55 LINE #1
STA 0+00 LINE #2
STA 10+55 LINE #1
STA 0+00 LINE #5
STA 0+00 LINE #4
STA 13+55 LINE #1
STA 0+00 LINE #7
STA 0+00 LINE #6
STA 16+84 LINE #1
STA 0+00 LINE #8
PAWNEE
AVE.

Bench Mark

120# SPIKE W.S. KG&E POLE N.S. JEWELL @ E.L. PAWNEE PARK ADDN. (BETWEEN VINE & GLENN) 103.599

B.M. 120.60 Double Spike WS KGE Pole N.S. Pawnee, 134' W. of Vine

SCALE 1" = 80'

PROFILE SCALE 1" = 80' HOR. 1" = 4' VERT.

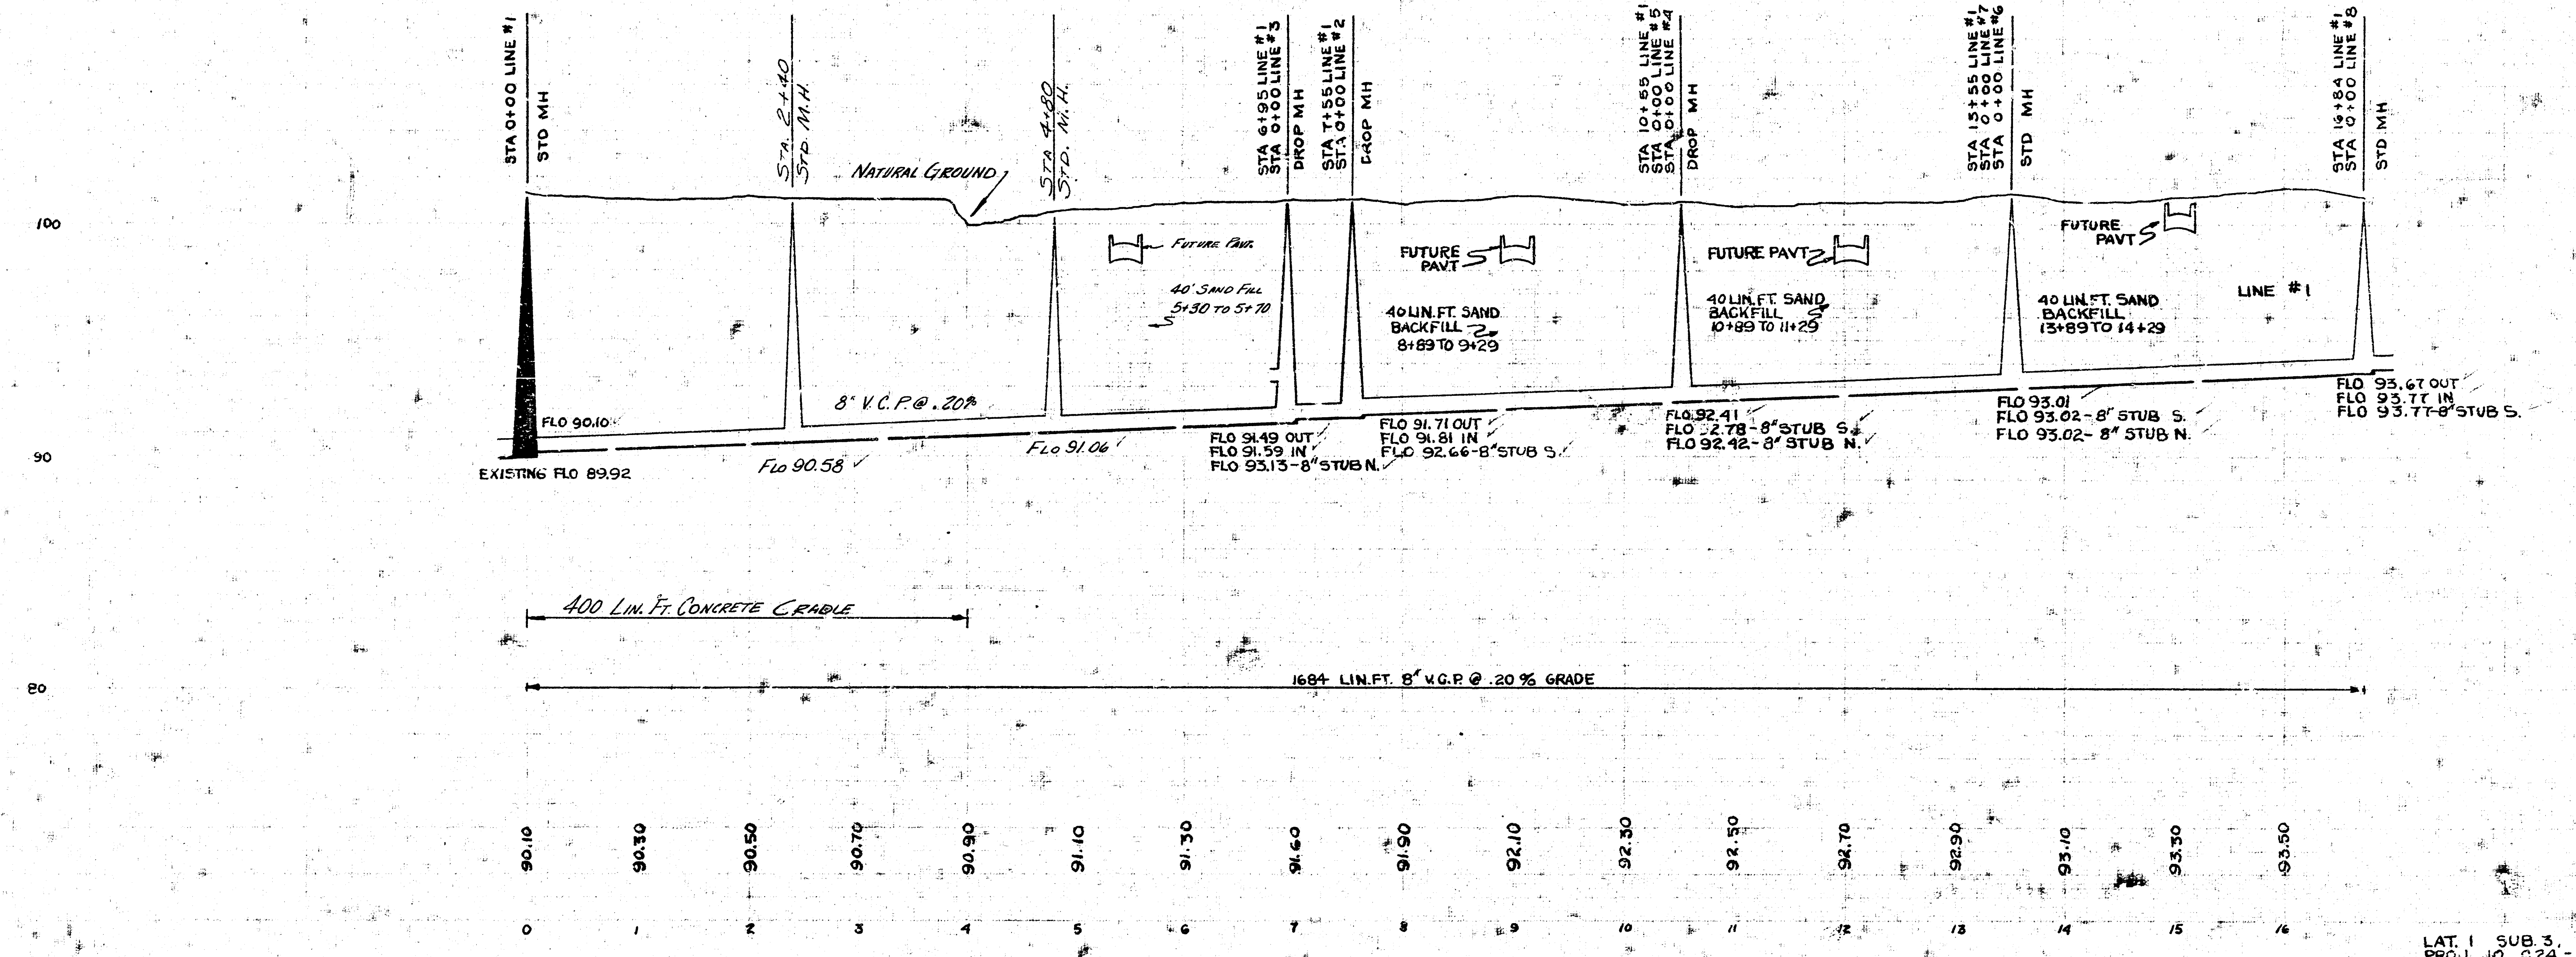
STA 0+00 LINE #1
STD MH
STA. 2+40
STD. M.H.
NATURAL GROUND
STA 4+80
STD. M.H.
STA 6+95 LINE #1
STA 0+00 LINE #3
DROP MH
STA 7+55 LINE #1
STA 0+00 LINE #2
DROP MH
STA 10+55 LINE #1
STA 0+00 LINE #5
STA 0+00 LINE #4
DROP MH
STA 13+55 LINE #1
STA 0+00 LINE #7
STA 0+00 LINE #6
STD MH
STA 16+84 LINE #1
STA 0+00 LINE #8
STD MH
100
90
80
FUTURE PAVT.
40' SAND FILL 5+30 TO 5+70
FUTURE PAVT
40 LIN. FT. SAND BACKFILL 8+89 TO 9+29
FUTURE PAVT
40 LIN. FT. SAND BACKFILL 10+89 TO 11+29
FUTURE PAVT
40 LIN. FT. SAND BACKFILL 13+89 TO 14+29
LINE #1
8" V.C.P. @ .20%
FLO 90.10
EXISTING FLO 89.92
FLO 90.58
FLO 91.06
FLO 91.49 OUT
FLO 91.59 IN
FLO 93.13 - 8" STUB N.
FLO 91.71 OUT
FLO 91.81 IN
FLO 92.66 - 8" STUB S.
FLO 92.41
FLO 92.78 - 8" STUB S.
FLO 92.42 - 8" STUB N.
FLO 93.01
FLO 93.02 - 8" STUB S.
FLO 93.02 - 8" STUB N.
FLO 93.67 OUT
FLO 93.77 IN
FLO 93.77 - 8" STUB S.
400 LIN. FT. CONCRETE CRADLE
1684 LIN. FT. 8" V.C.P. @ .20% GRADE
90.10
90.30
90.50
90.70
90.90
91.10
91.30
91.60
91.90
92.10
92.30
92.50
92.70
92.90
93.10
93.30
93.50
0
1
2
3
4
5
6
7
8
9
10
11
12
13
14
15
16

LAT. 1 SUB. 3, SAN. S. 22
PROJ. NO. C24-82 SHEET 2 OF 5

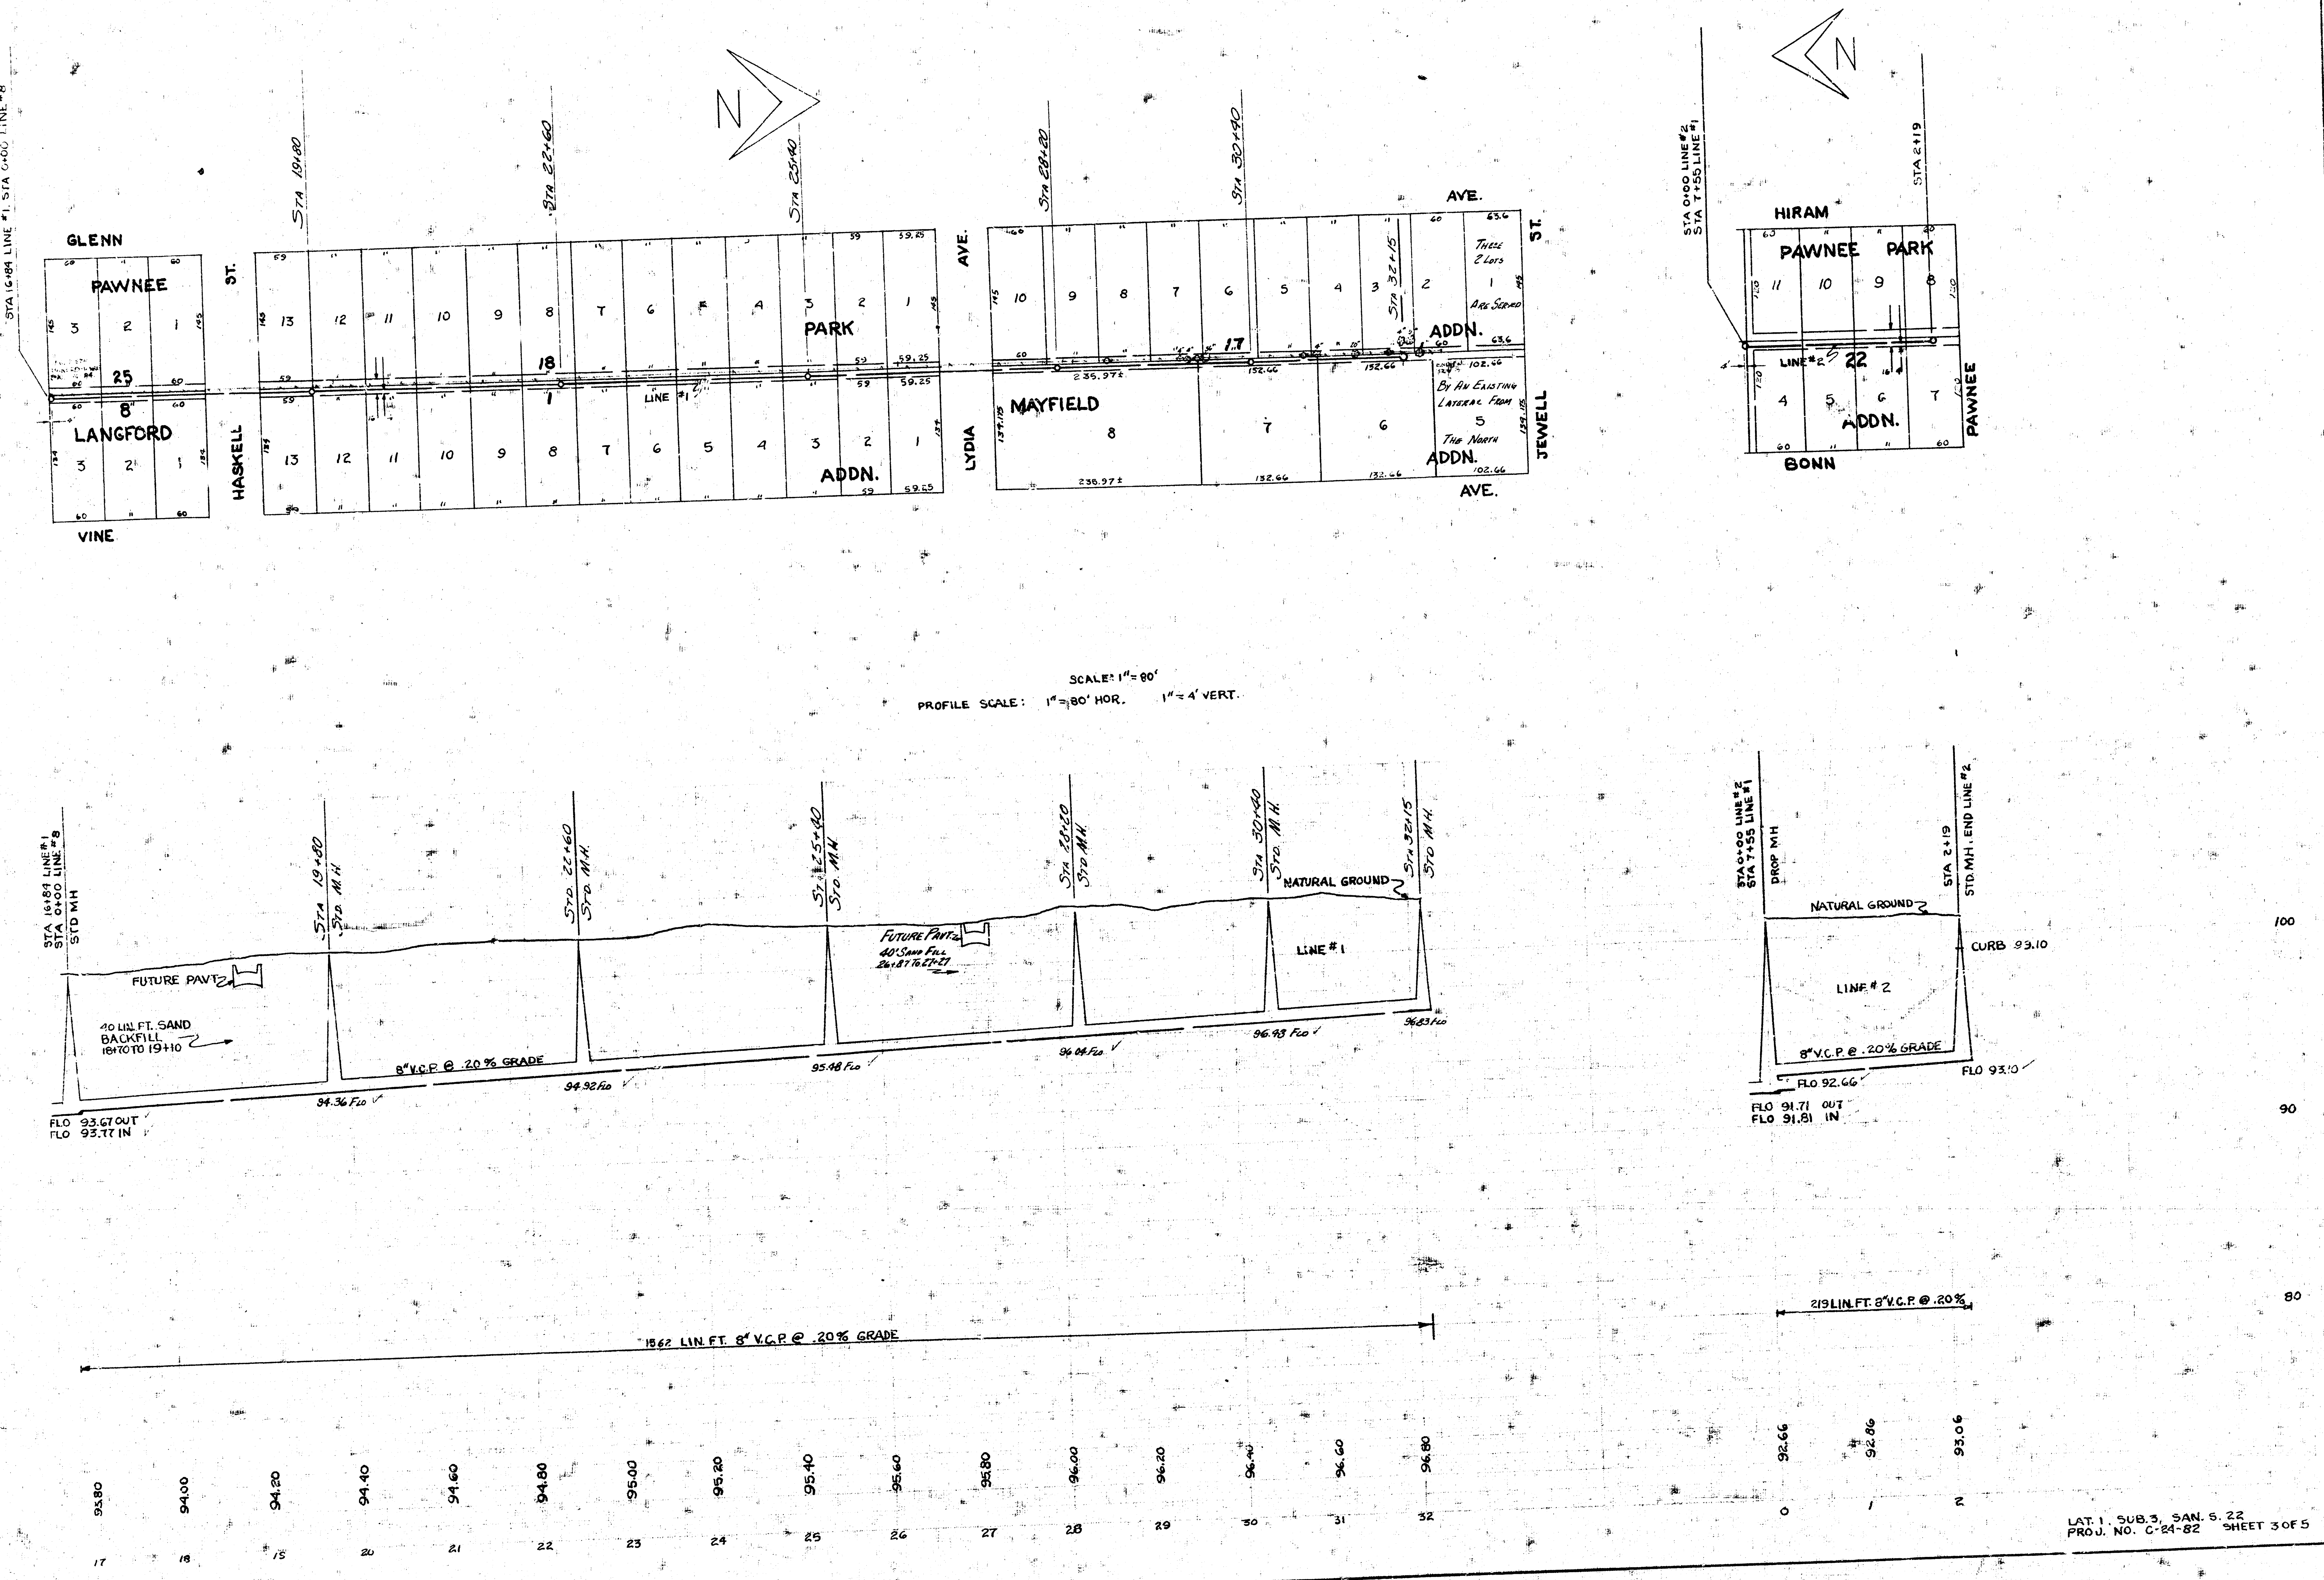
N
STA 16+84 LINE #1, STA 0+00 LINE #8
STA 19+80
STA 22+60
STA 25+40
STA 28+20
STA 30+40
STA 32+15
GLENN
PAWNEE
25
8"
LANGFORD
VINE
ST.
HASKELL
18
1
LINE #1
PARK
ADDN.
AVE.
LYDIA
17
MAYFIELD
ADDN.
AVE.
ST.
JEWELL
AVE.
THESE 2 LOTS ARE SERVED BY AN EXISTING LATERAL FROM THE NORTH
235.97±
236.97±
152.66
132.66
102.66
63.6
59.25
STA 0+00 LINE #2
STA 7+55 LINE #1
STA 2+19
HIRAM
PAWNEE PARK
22
LINE #2
ADDN.
BONN
PAWNEE
STA 16+84 LINE #1
STA 0+00 LINE #8
STD MH
STA 19+80 STD M.H.
STA 22+60 STD M.H.
STA 25+40 STD M.H.
STA 28+20 STD M.H.
STA 30+40 STD M.H.
STA 32+15 STD M.H.
NATURAL GROUND
FUTURE PAVT.
40 LIN. FT. SAND BACKFILL 18+70 TO 19+10
FUTURE PAVT.
40' SAND FILL 26+87 TO 27+27
LINE #1
8" V.C.P. @ .20% GRADE
FLO 93.67 OUT
FLO 93.77 IN
94.36 FLO
94.92 FLO
95.48 FLO
96.04 FLO
96.43 FLO
96.83 FLO
STA 0+00 LINE #2
STA 7+55 LINE #1
DROP MH
STA 2+19
STD. MH., END LINE #2
NATURAL GROUND
CURB 93.10
LINE #2
8" V.C.P. @ .20% GRADE
FLO 93.10
FLO 92.66
FLO 91.71 OUT
FLO 91.81 IN
100
90
80
1562 LIN. FT. 8" V.C.P. @ .20% GRADE
219 LIN. FT. 8" V.C.P. @ .20%
93.80
94.00
94.20
94.40
94.60
94.80
95.00
95.20
95.40
95.60
95.80
96.00
96.20
96.40
96.60
96.80
17
18
19
20
21
22
23
24
25
26
27
28
29
30
31
32
92.66
92.86
93.06
0
1
2

SCALE: 1" = 80'

PROFILE SCALE: 1" = 80' HOR. 1" = 4' VERT.

LAT. 1, SUB. 3, SAN. S. 22
PROJ. NO. C-24-82 SHEET 3 OF 5

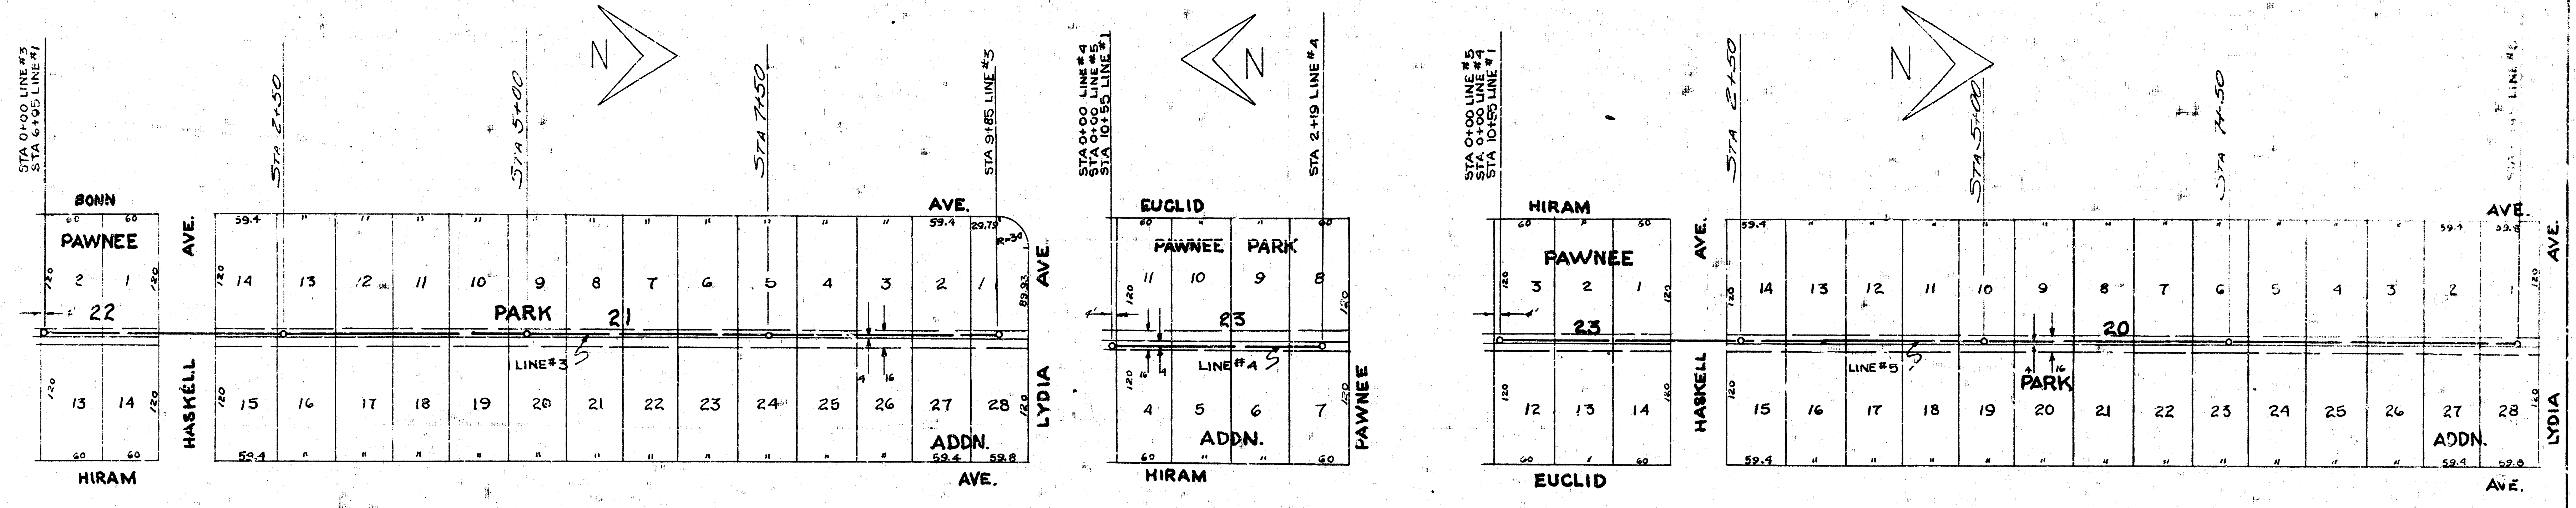
N
STA 0+00 LINE #3
STA 6+95 LINE #1
STA 2+50
STA 5+00
STA 7+50
STA 9+85 LINE #3
BONN
PAWNEE
AVE.
HASKELL
HIRAM
PARK
22
21
LINE #3
ADDN.
LYDIA
AVE.
R=30
29.79
89.93
59.4
59.8
60
120
4
16
STA 0+00 LINE #4
STA 0+00 LINE #5
STA 10+55 LINE #1
STA 2+19 LINE #4
EUCLID
PAWNEE PARK
23
LINE #4
ADDN.
HIRAM
PAWNEE
STA 0+00 LINE #5
STA 0+00 LINE #4
STA 10+55 LINE #1
STA 2+50
STA 5+00
STA 7+50
HIRAM
PAWNEE
23
EUCLID
HASKELL
AVE.
20
LINE #5
PARK
ADDN.
LYDIA
AVE.

SCALE 1" = 80'

PROFILE SCALE 1" = 80' HOR. 1" = 4' VERT.

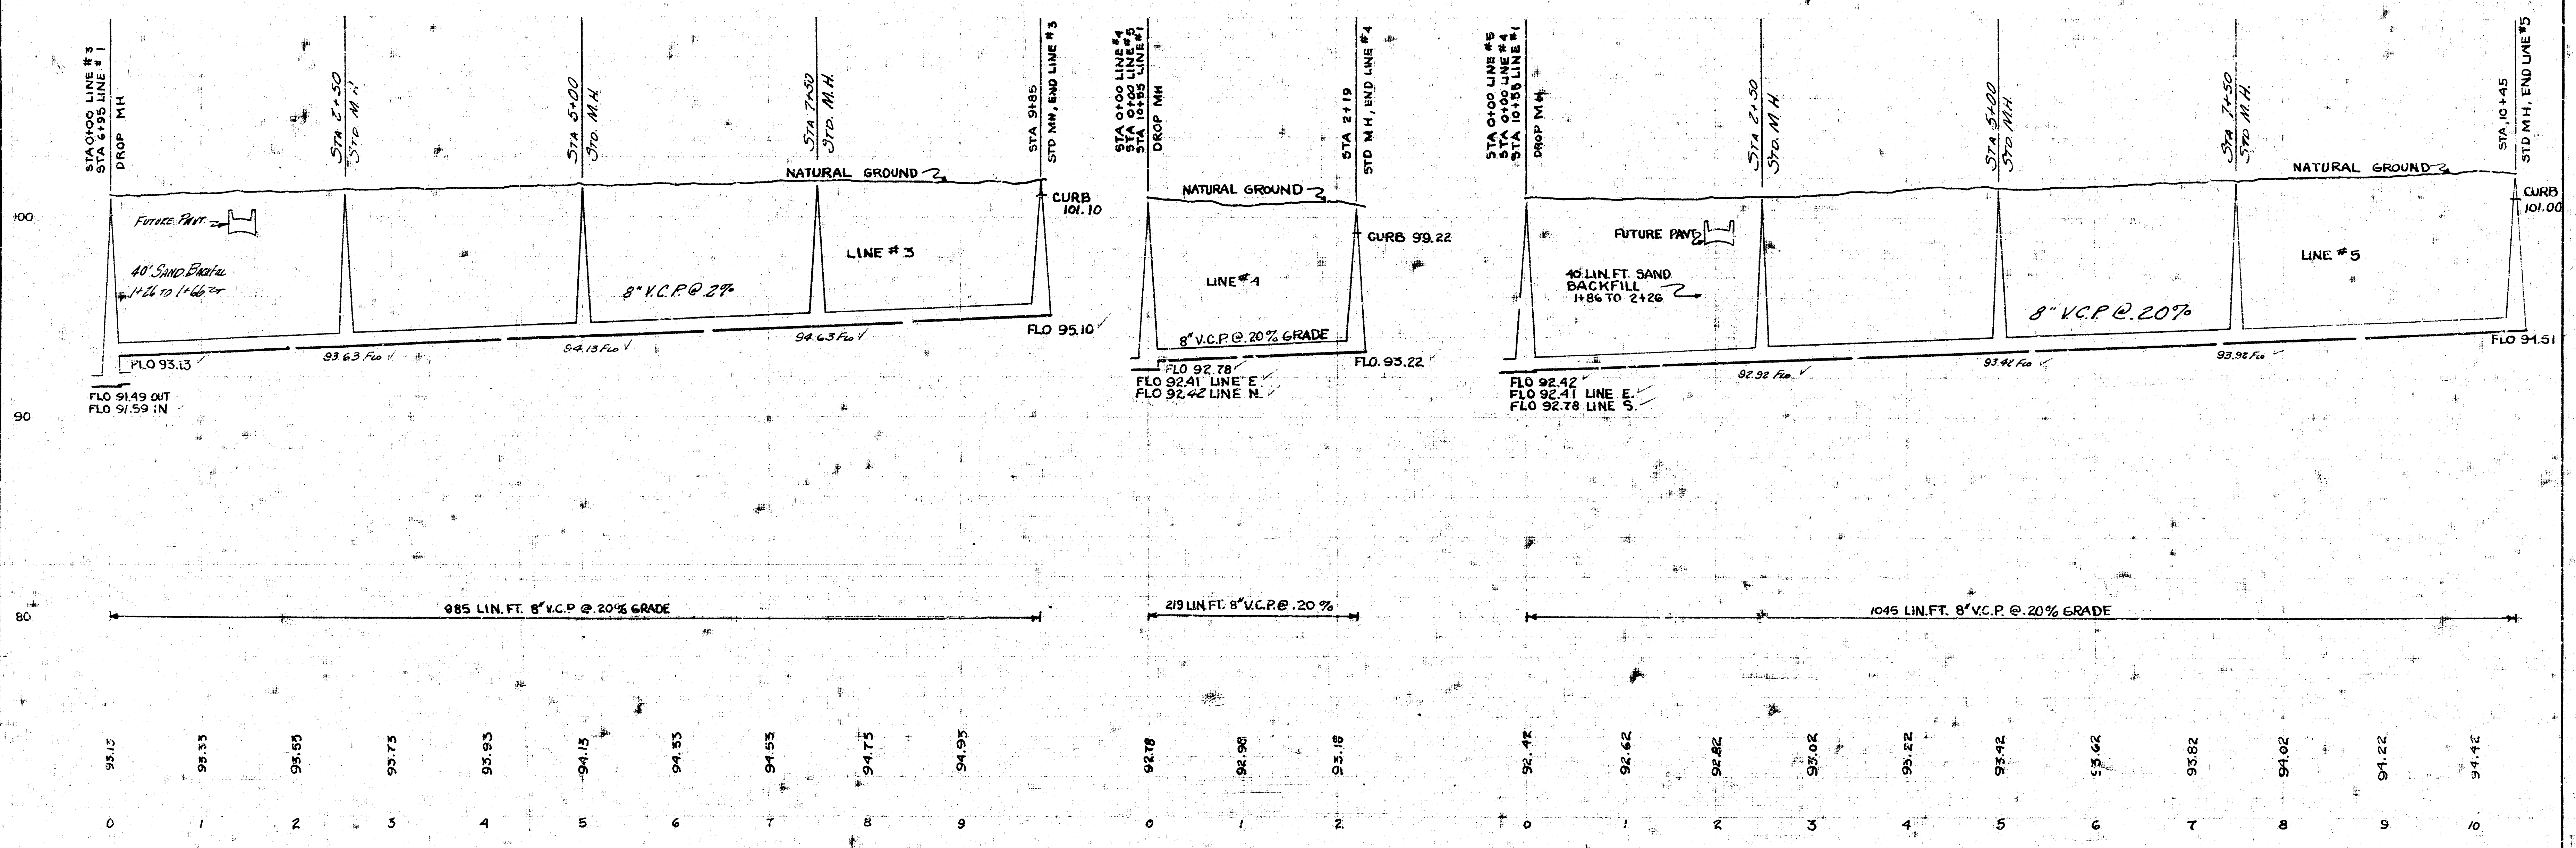
STA 0+00 LINE #3
STA 6+95 LINE #1
DROP MH
STA 2+50
STD. M.H.
STA 5+00
STD. M.H.
STA 7+50
STD. M.H.
STA 9+85
STD MH, END LINE #3
NATURAL GROUND
CURB 101.10
FUTURE PAVT.
40' SAND BACKFILL 1+26 TO 1+66
LINE #3
8" V.C.P. @ .2%
FLO 95.10
FLO 93.13
93.63 FLO
94.13 FLO
94.63 FLO
FLO 91.49 OUT
FLO 91.59 IN
100
90
80
STA 0+00 LINE #4
STA 0+00 LINE #5
STA 10+55 LINE #1
DROP MH
STA 2+19
STD MH, END LINE #4
NATURAL GROUND
CURB 99.22
LINE #4
8" V.C.P. @ .20% GRADE
FLO 92.78
FLO 92.41 LINE E.
FLO 92.42 LINE N.
FLO. 93.22
STA 0+00 LINE #5
STA 0+00 LINE #4
STA 10+55 LINE #1
DROP MH
STA 2+50
STD. M.H.
STA 5+00
STD. M.H.
STA 7+50
STD. M.H.
STA 10+45
STD MH, END LINE #5
NATURAL GROUND
CURB 101.00
FUTURE PAVT.
40 LIN. FT. SAND BACKFILL 1+86 TO 2+26
8" V.C.P. @ .20%
LINE #5
FLO 94.51
92.92 FLO
93.42 FLO
93.92 FLO
FLO 92.42
FLO 92.41 LINE E.
FLO 92.78 LINE S.
985 LIN. FT. 8" V.C.P. @ .20% GRADE
219 LIN. FT. 8" V.C.P. @ .20%
1045 LIN. FT. 8" V.C.P. @ .20% GRADE
93.13
93.33
93.53
93.73
93.93
94.13
94.33
94.53
94.75
94.95
0
1
2
3
4
5
6
7
8
9
92.78
92.98
93.18
0
1
2
92.42
92.62
92.82
93.02
93.22
93.42
93.62
93.82
94.02
94.22
94.42
0
1
2
3
4
5
6
7
8
9
10

LAT. 1, SUB. 3, SAN. S. 22
PROJ. NO C24-82 SHEET 4 OF 5

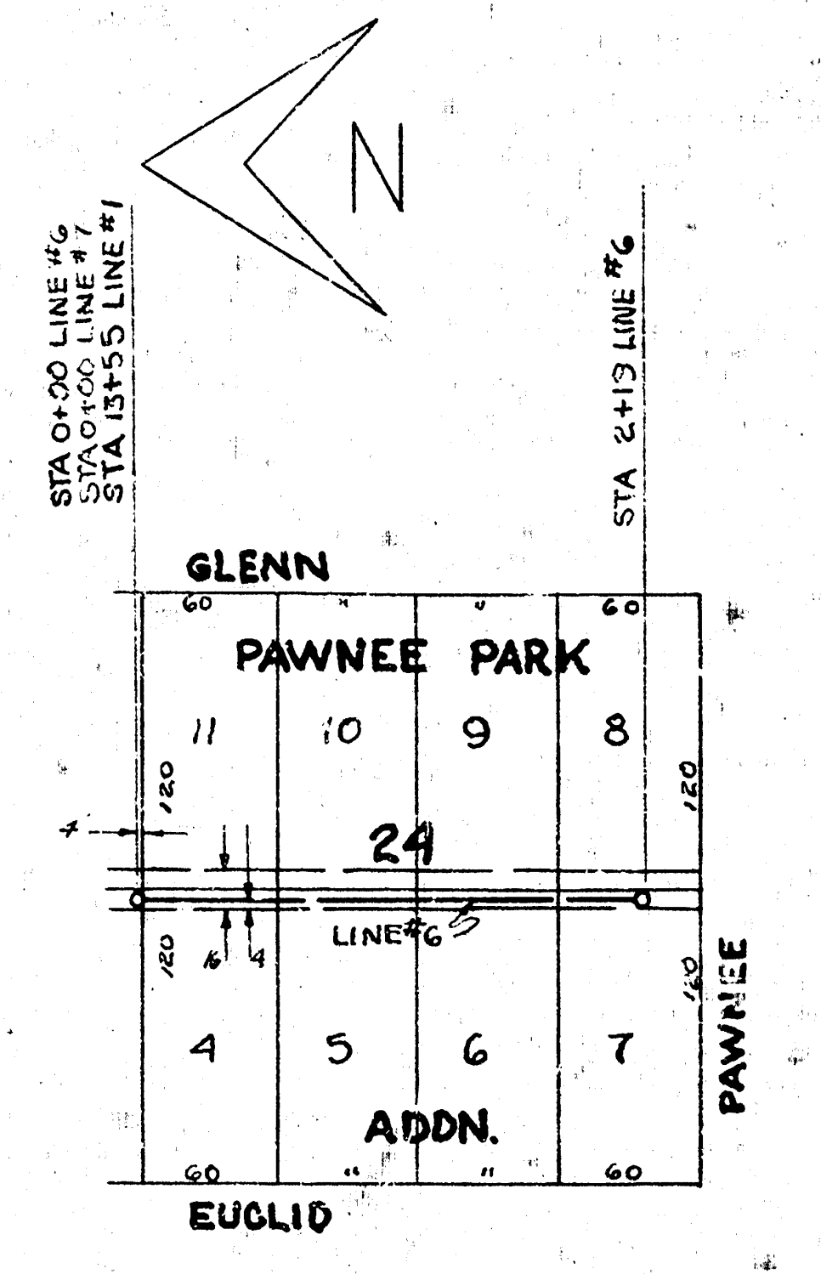
N
STA 0+00 LINE #6
STA 0+00 LINE #7
STA 13+55 LINE #1
STA 2+19 LINE #6
GLENN
PAWNEE PARK
11
10
9
8
24
LINE #6
4
5
6
7
ADDN.
EUCLID
PAWNEE

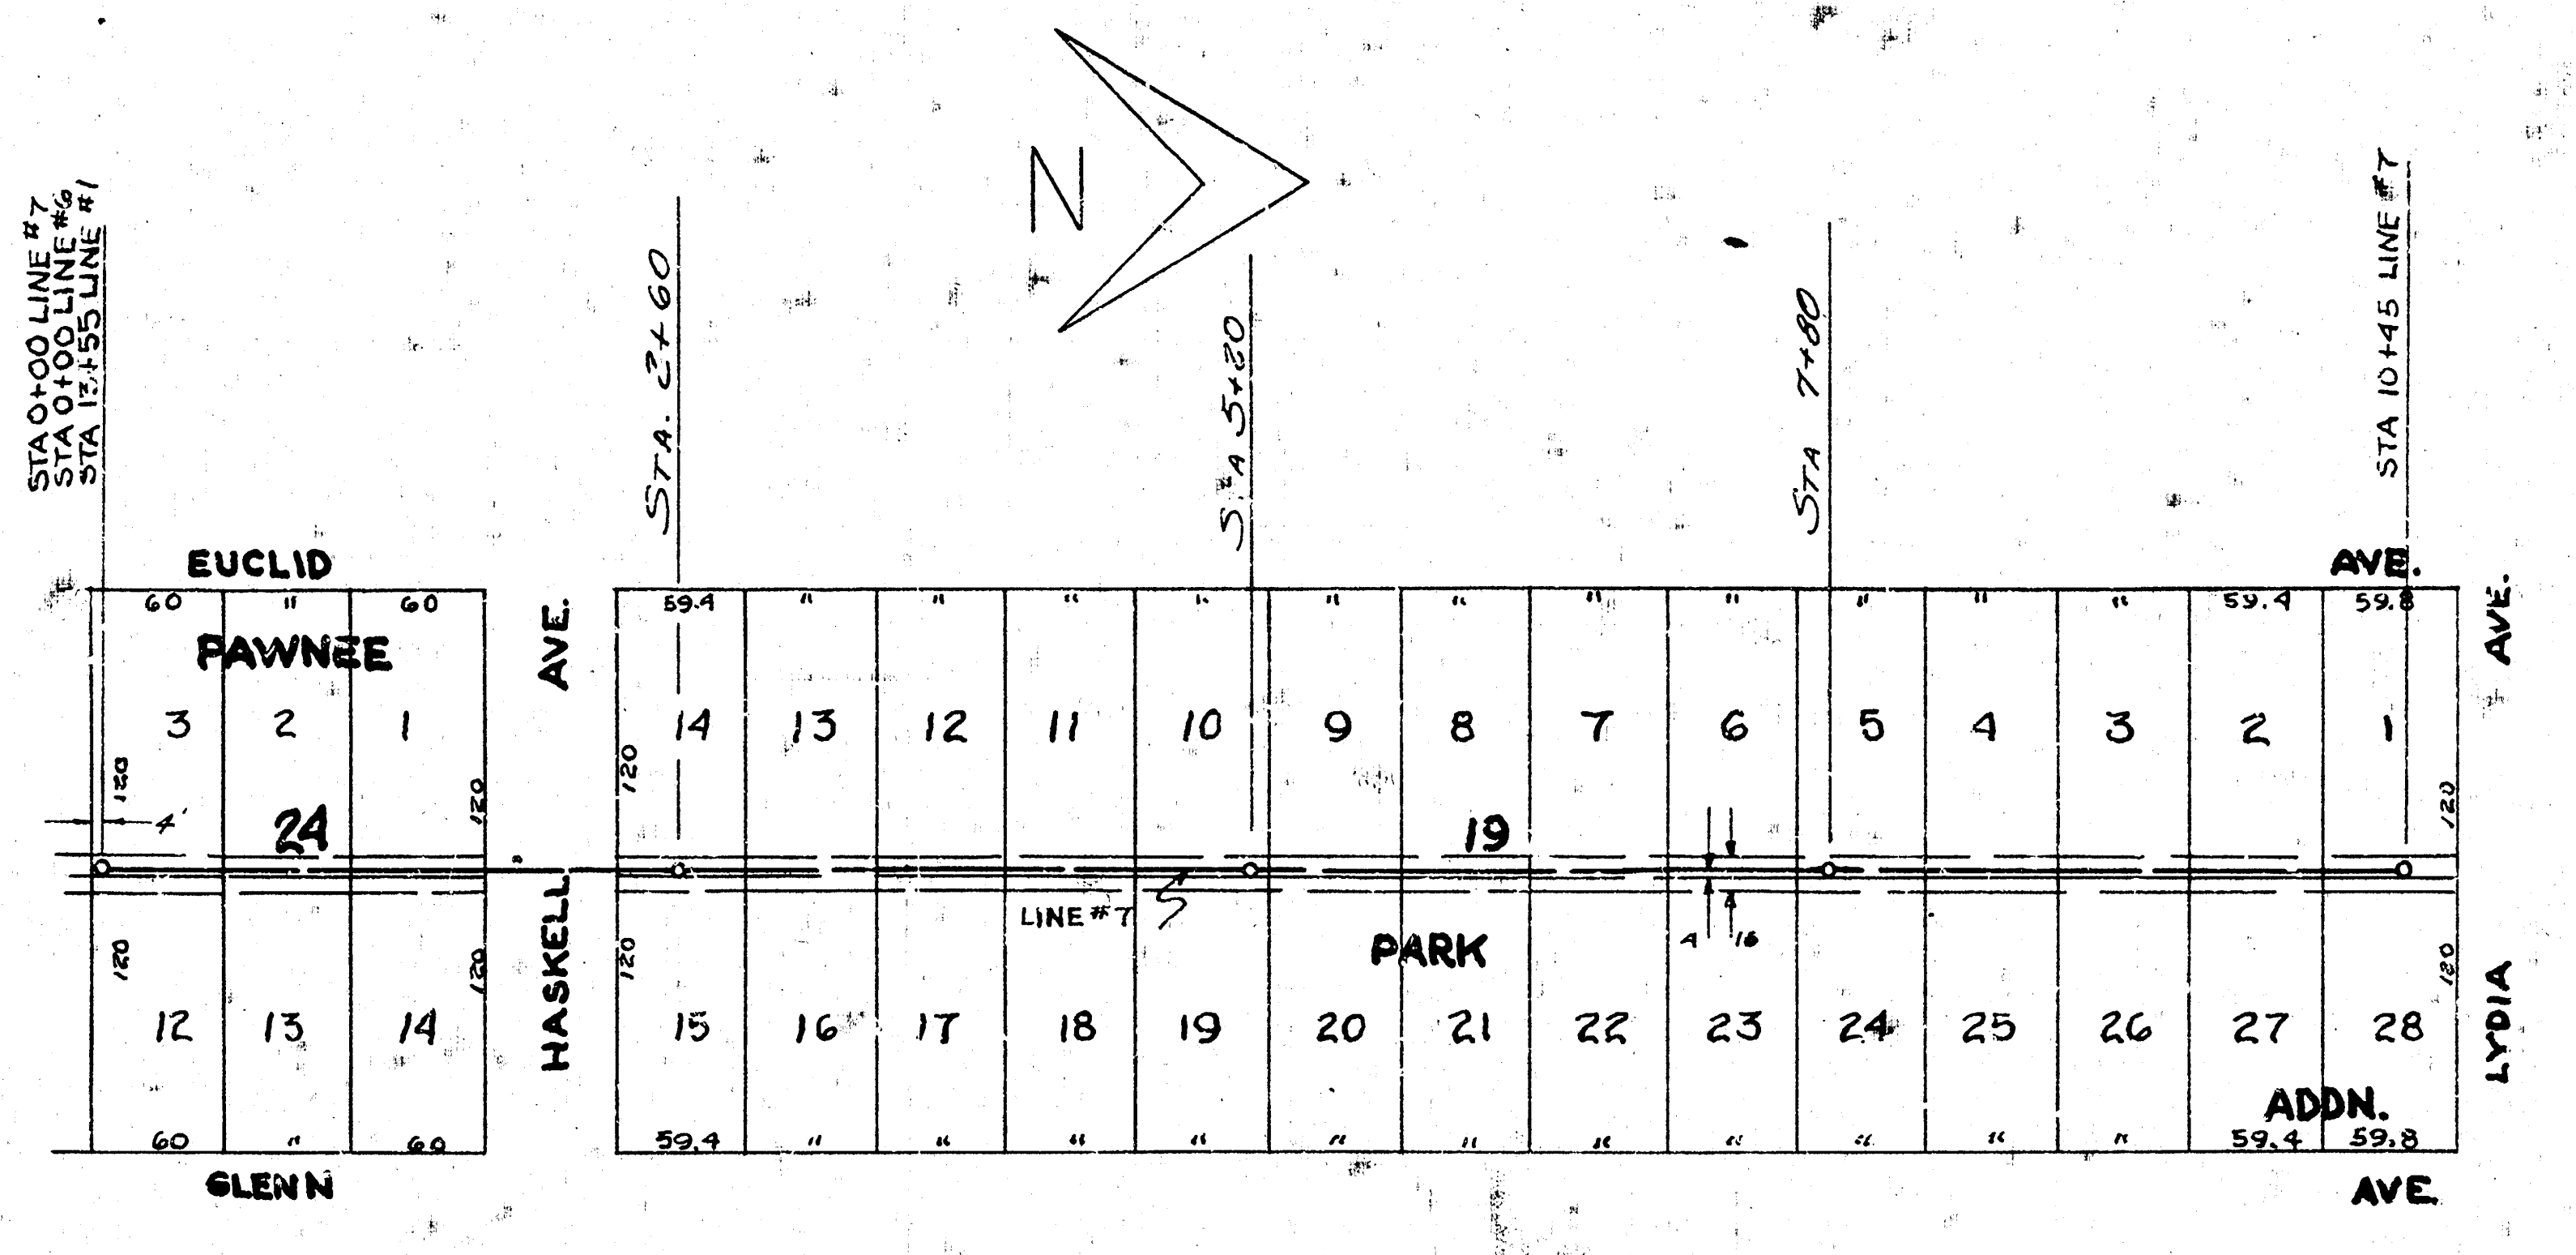
N
STA 0+00 LINE #7
STA 0+00 LINE #6
STA 13+55 LINE #1
EUCLID
PAWNEE
3
2
1
24
12
13
14
GLENN
AVE.
HASKELL
STA. 2+60
STA 5+20
STA 7+80
STA 10+45 LINE #7
AVE.
14
13
12
11
10
9
8
7
6
5
4
3
2
1
19
LINE #7
PARK
15
16
17
18
19
20
21
22
23
24
25
26
27
28
ADDN.
AVE.
LYDIA
AVE.

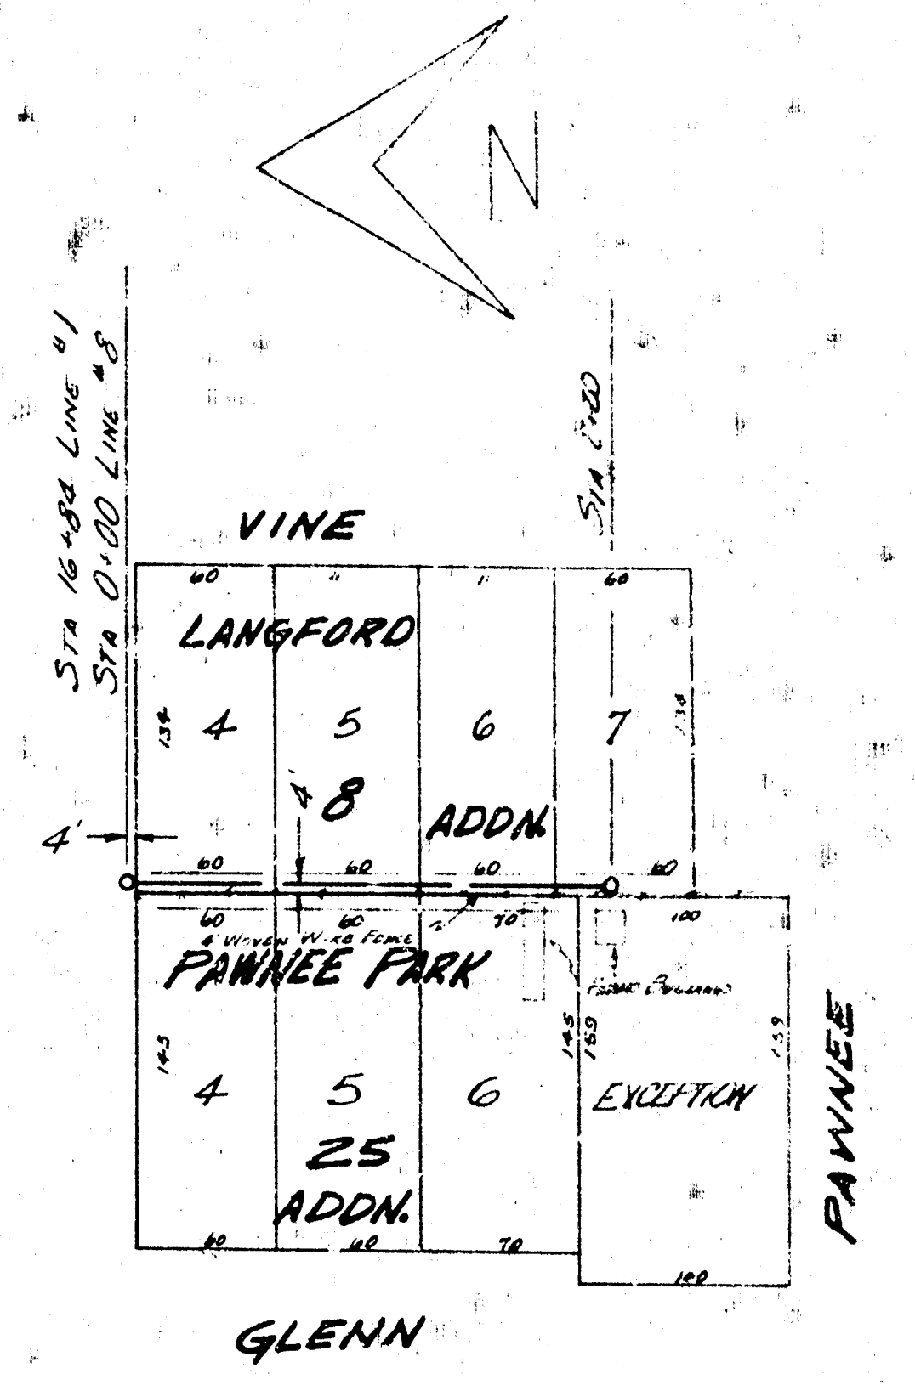
N
STA 16+84 LINE #1
STA 0+00 LINE #8
STA 2+20
VINE
LANGFORD
4
5
6
7
8
ADDN.
4'
4' WOVEN WIRE FENCE
PAWNEE PARK
4
5
6
25
ADDN.
EXCEPTION
PAWNEE
GLENN

SCALE 1" = 80'

PROFILE SCALE 1" = 80' HOR. 1" = 4' VERT.

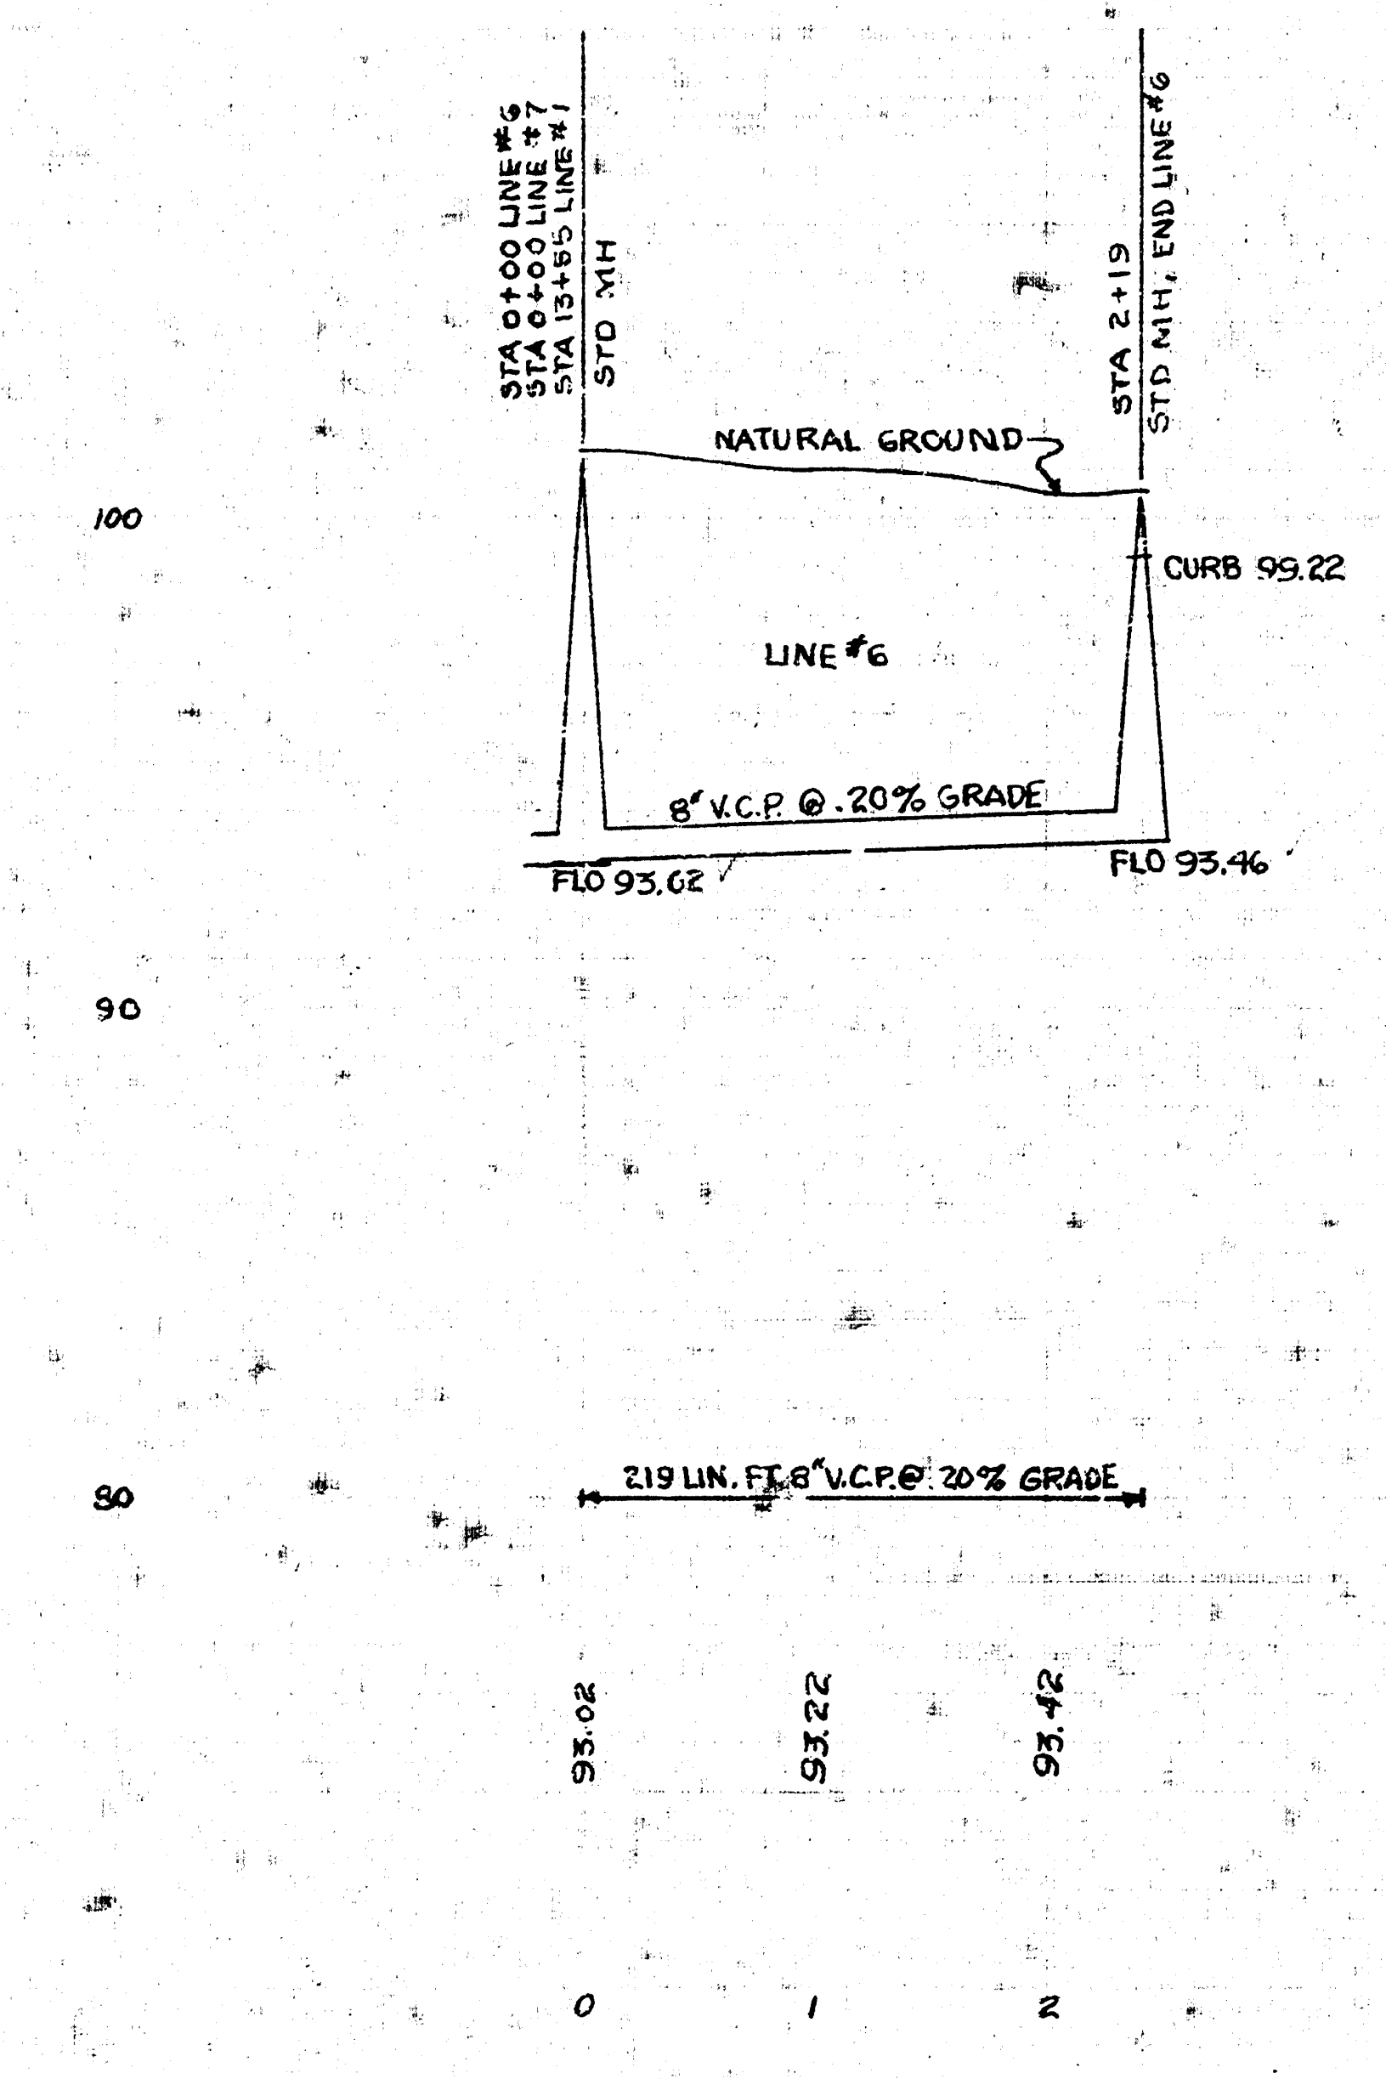
STA 0+00 LINE #6
STA 0+00 LINE #7
STA 13+55 LINE #1
STD MH
STA 2+19
STD MH, END LINE #6
NATURAL GROUND
100
CURB 99.22
LINE #6
8" V.C.P. @ .20% GRADE
FLO 93.02
FLO 93.46
90
80
219 LIN. FT. 8" V.C.P. @ .20% GRADE
93.02
93.22
93.42
0
1
2

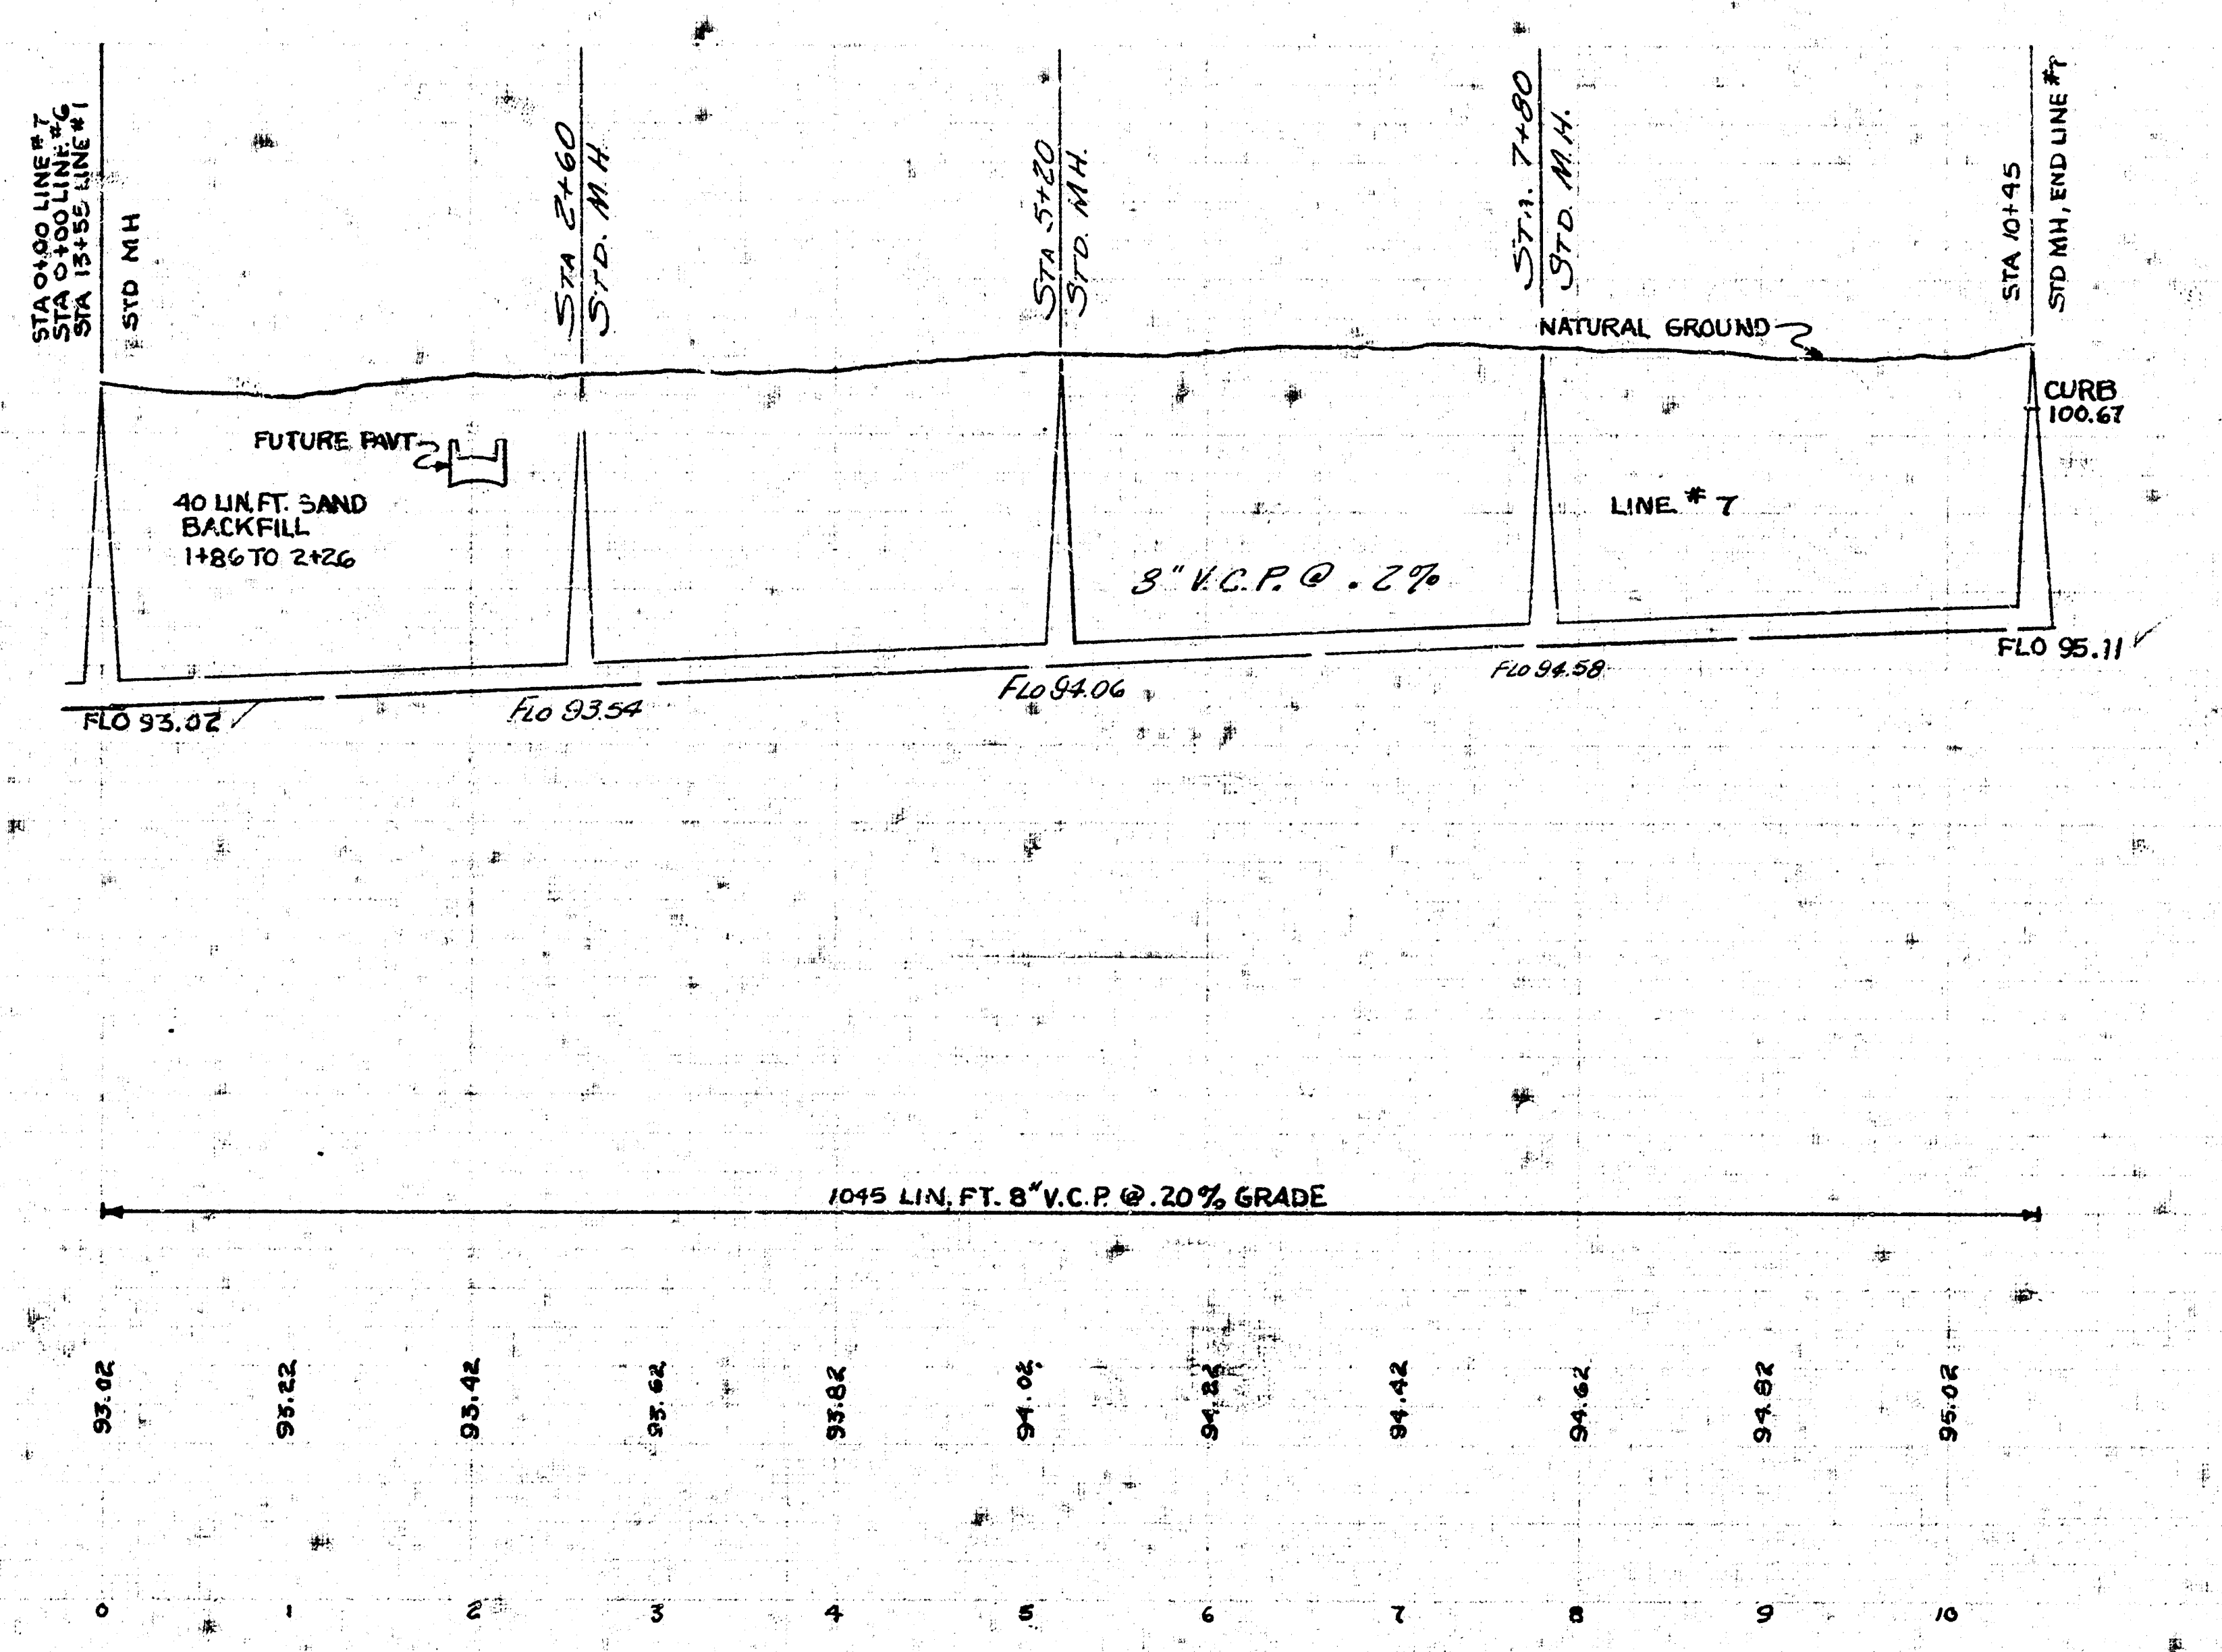
STA 0+00 LINE #7
STA 0+00 LINE #6
STA 13+55 LINE #1
STD MH
STA 2+60
STD. M.H.
STA 5+20
STD. M.H.
STA. 7+80
STD M.H.
STA 10+45
STD MH, END LINE #7
NATURAL GROUND
CURB 100.67
FUTURE PAVT.
40 LIN. FT. SAND BACKFILL 1+86 TO 2+26
8" V.C.P. @ .2%
LINE #7
FLO 93.02
FLO 93.54
FLO 94.06
FLO 94.58
FLO 95.11
1045 LIN. FT. 8" V.C.P. @ .20% GRADE
93.02
93.22
93.42
93.62
93.82
94.02
94.22
94.42
94.62
94.82
95.02
0
1
2
3
4
5
6
7
8
9
10

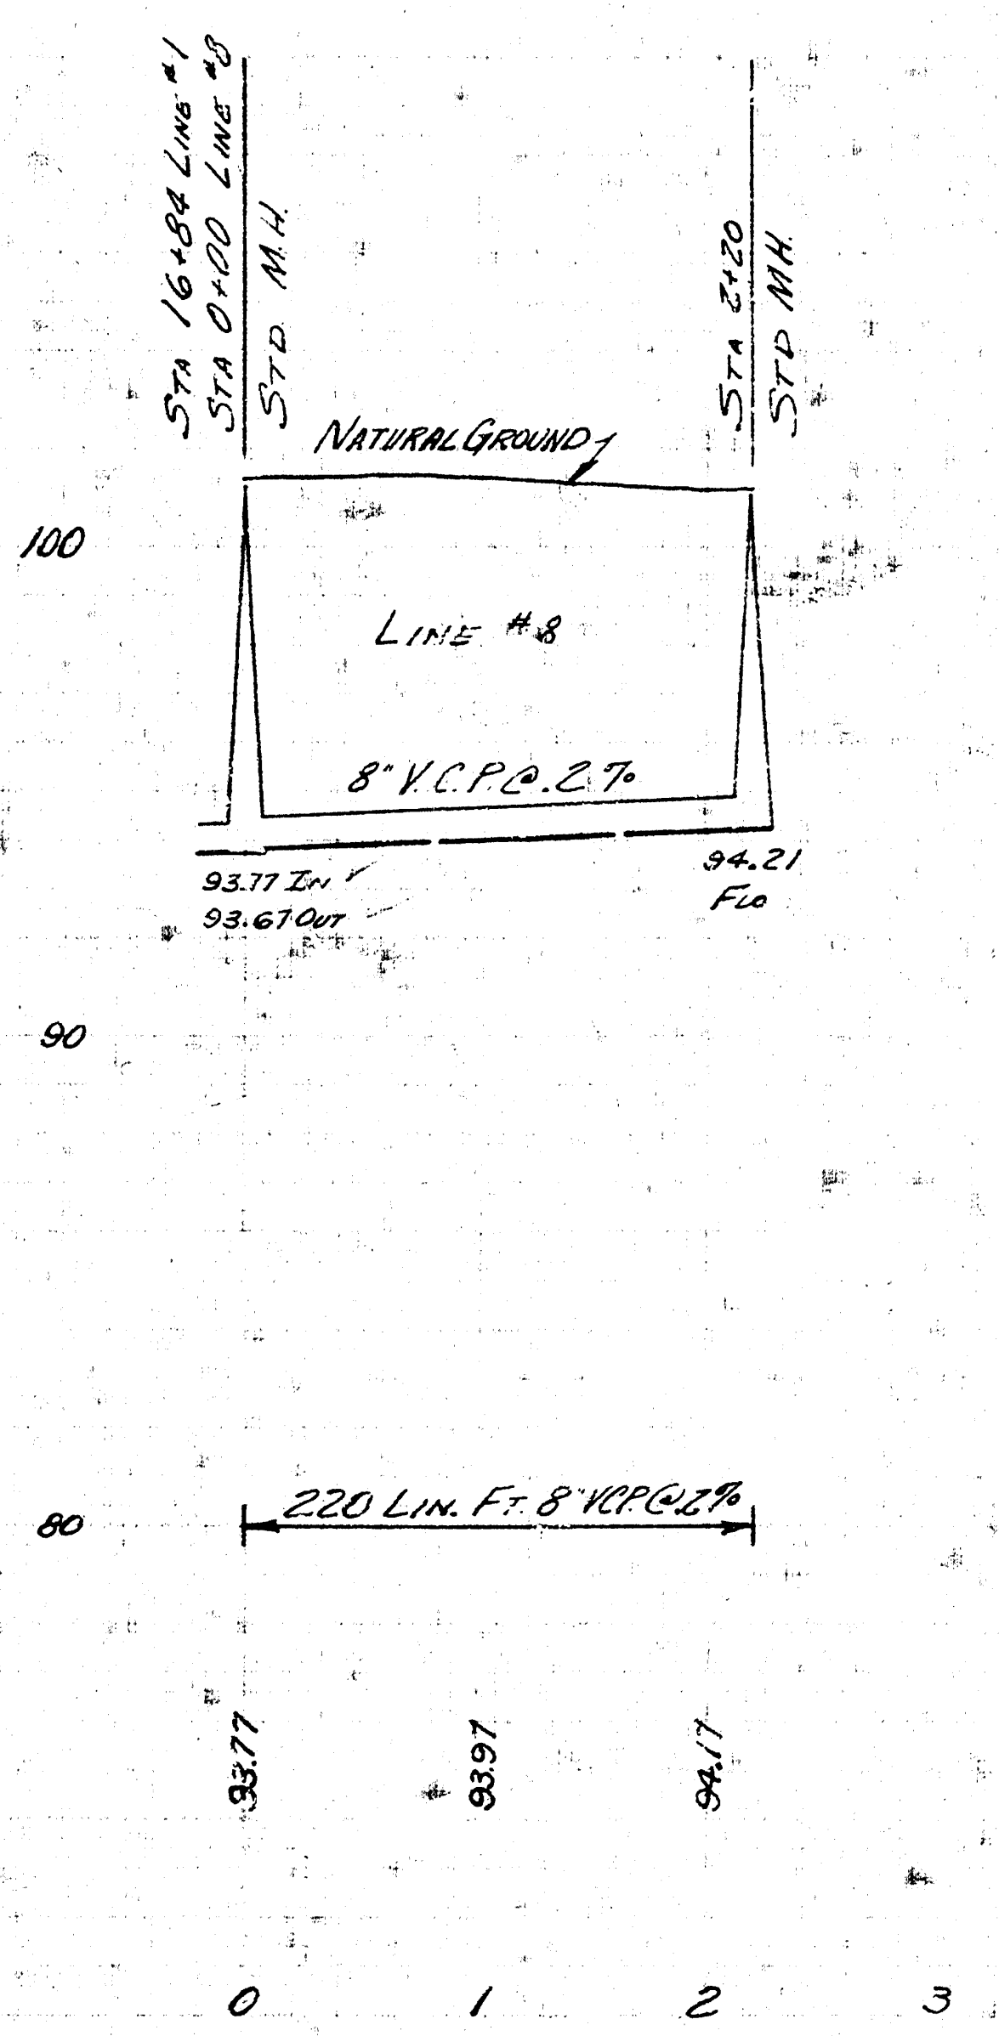
STA 16+84 LINE #1
STA 0+00 LINE #8
STD M.H.
STA 2+20
STD M.H.
NATURAL GROUND
100
LINE #8
8" V.C.P. @ .2%
93.77 IN
93.67 OUT
94.21 FLO
90
80
220 LIN. FT. 8" V.C.P. @ .2%
93.77
93.97
94.17
0
1
2
3

LAT. 1, SUB. 3, SAN. S. 22
PROJ. NO. C 24-82 SHEET 5 OF 5