

LOCATION MAP
LAT. 6 SUB. 3 SAN. SEWER 22
CITY OF WICHITA, KANSAS
B.E. SMITH CITY ENGINEER PROJ. NO. C25-14


Scale: 1 Mile
Plan By: D. Sauer
Checked
Date: April 1955

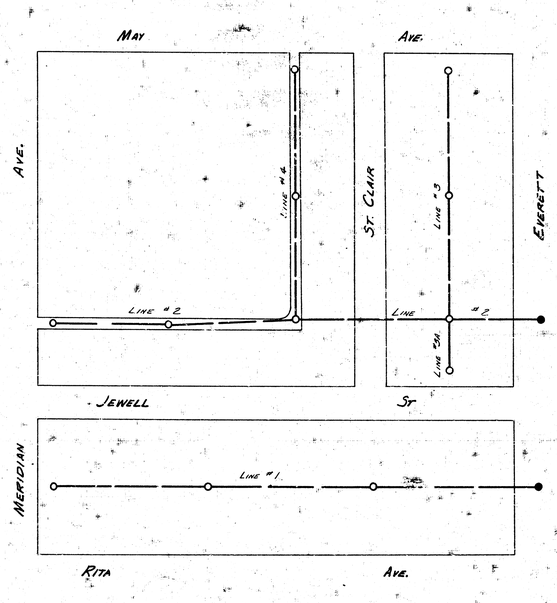


N

Lat. 6 Sub. 3 SS # 22
Proj. C25-14 Sheet 1 of 3

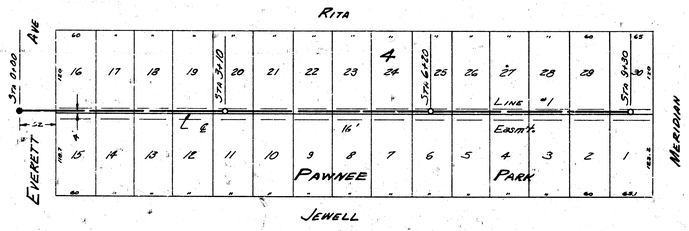


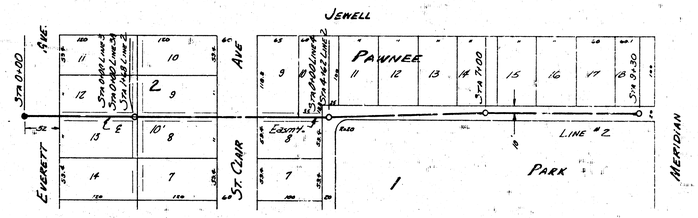

B.M. 104.90 Std. SE Meridian & May

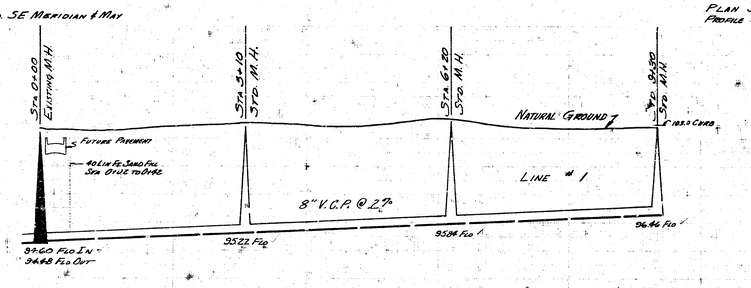


Plan Scale 1"=80'
Profile Scale 1"=80' Hor. 1"=4' Vertical

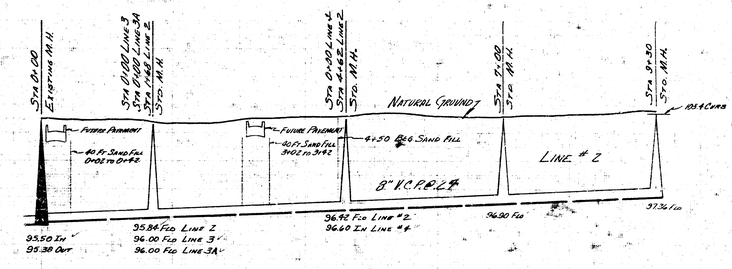


Lat. 6 Sub. 3 S.S. 22


Proj. No C25-14 Sheet 2 of 3


N

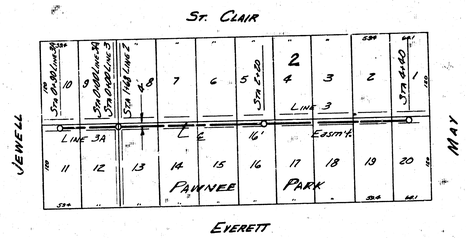


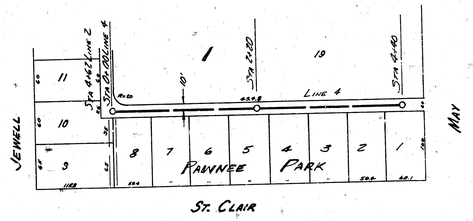

PLAN SCALE 1"=80'
PROFILE SCALE 1"=80' HOR. 1"=6' VERTICAL

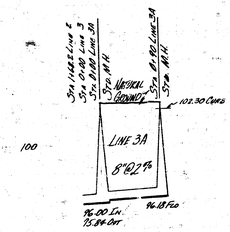

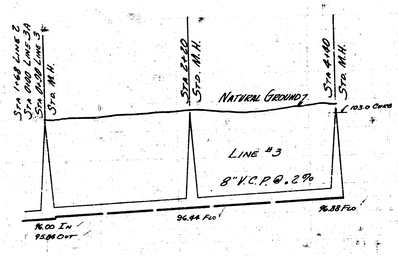

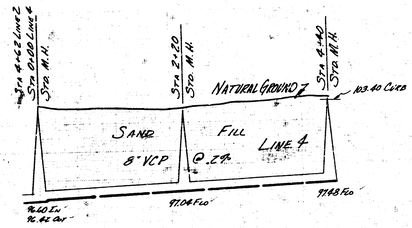

90 LIN. FT. 8" V.C.P. @ 2% GRADE

440 LIN. FT. 8" V.C.P. @ .20% GRADE

440 LIN. FT. 8" V.C.P. @ .20% GRADE

LAT. 6 SUB. 2 S.S. 22

PROJ. No. 025-14 SHEET 3 of 3