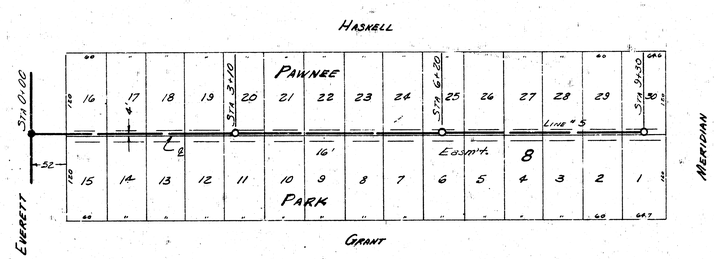

B.M. 104.13 SE COR CONC. PORCH 40" ZZ04 REITR.

PLAN SCALE 1" = 80'
PROFILE SCALE 1" = 80' HOR. 1" = 8' VERT.

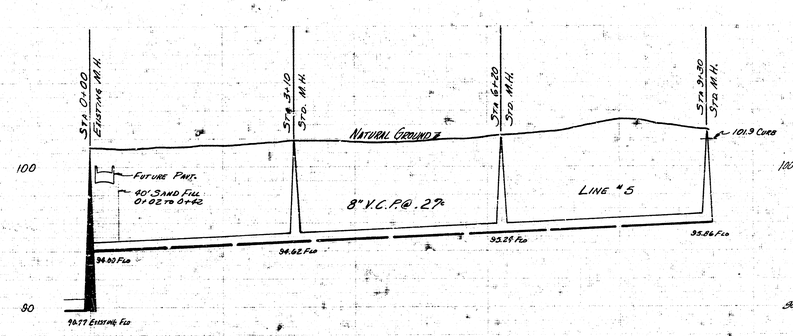

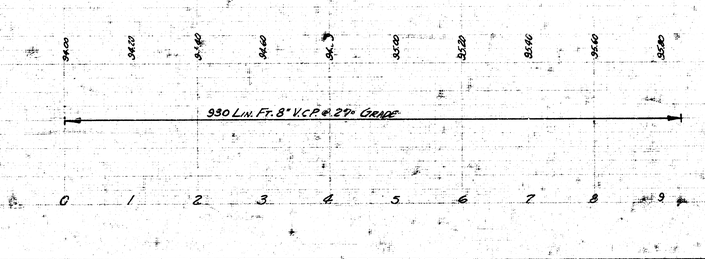

LATERAL 8 SUBMAIN 3 SAN. SEWER 22

CITY OF WICHITA, KANSAS

B.E. SW. 4 CITY ENGINEER

PROJ. NO. C23-16 DATE SEPT. 1958