






LOCATION MAP
 LAT. 9 SUB. 3 SAN. SEWER 22
 CITY OF WICHITA, KANSAS
 B.E. SMITH CITY ENGINEER PROJ. NO. C25-17

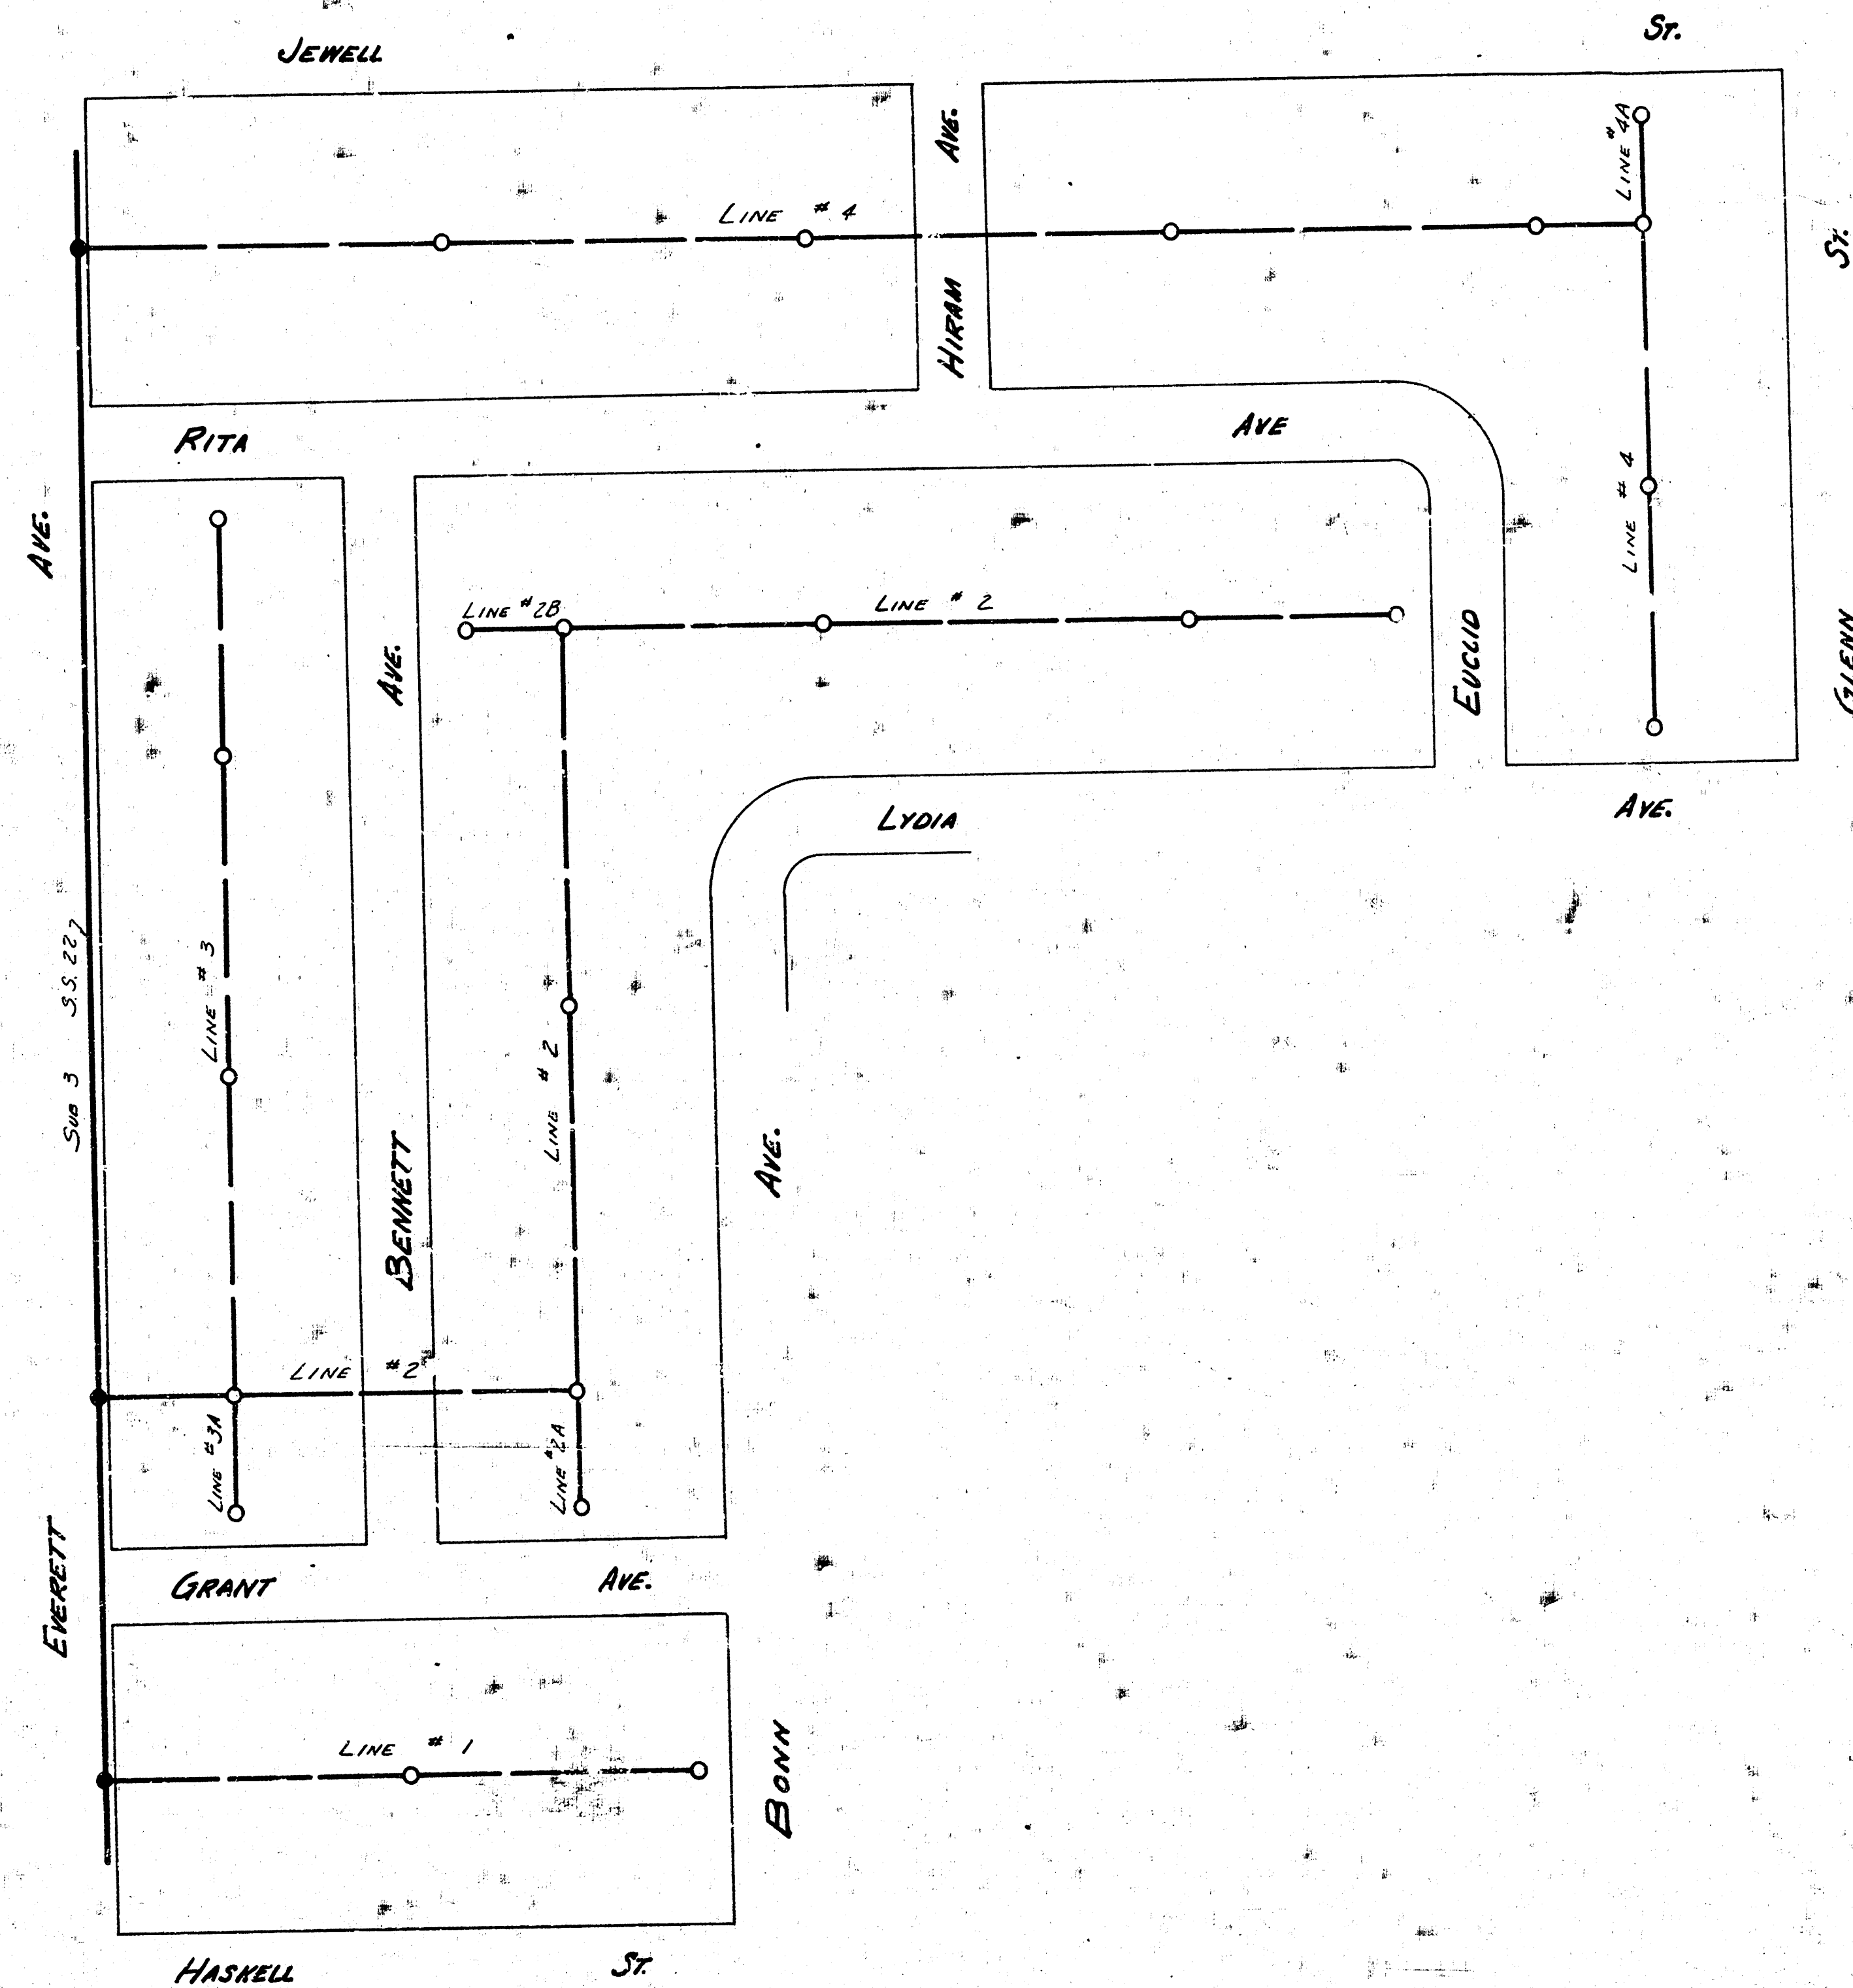

Survey C.M. Mill
 Plan D. Smith
 Date April, 1955




B.E. Smith City Engineer
 3/29/55

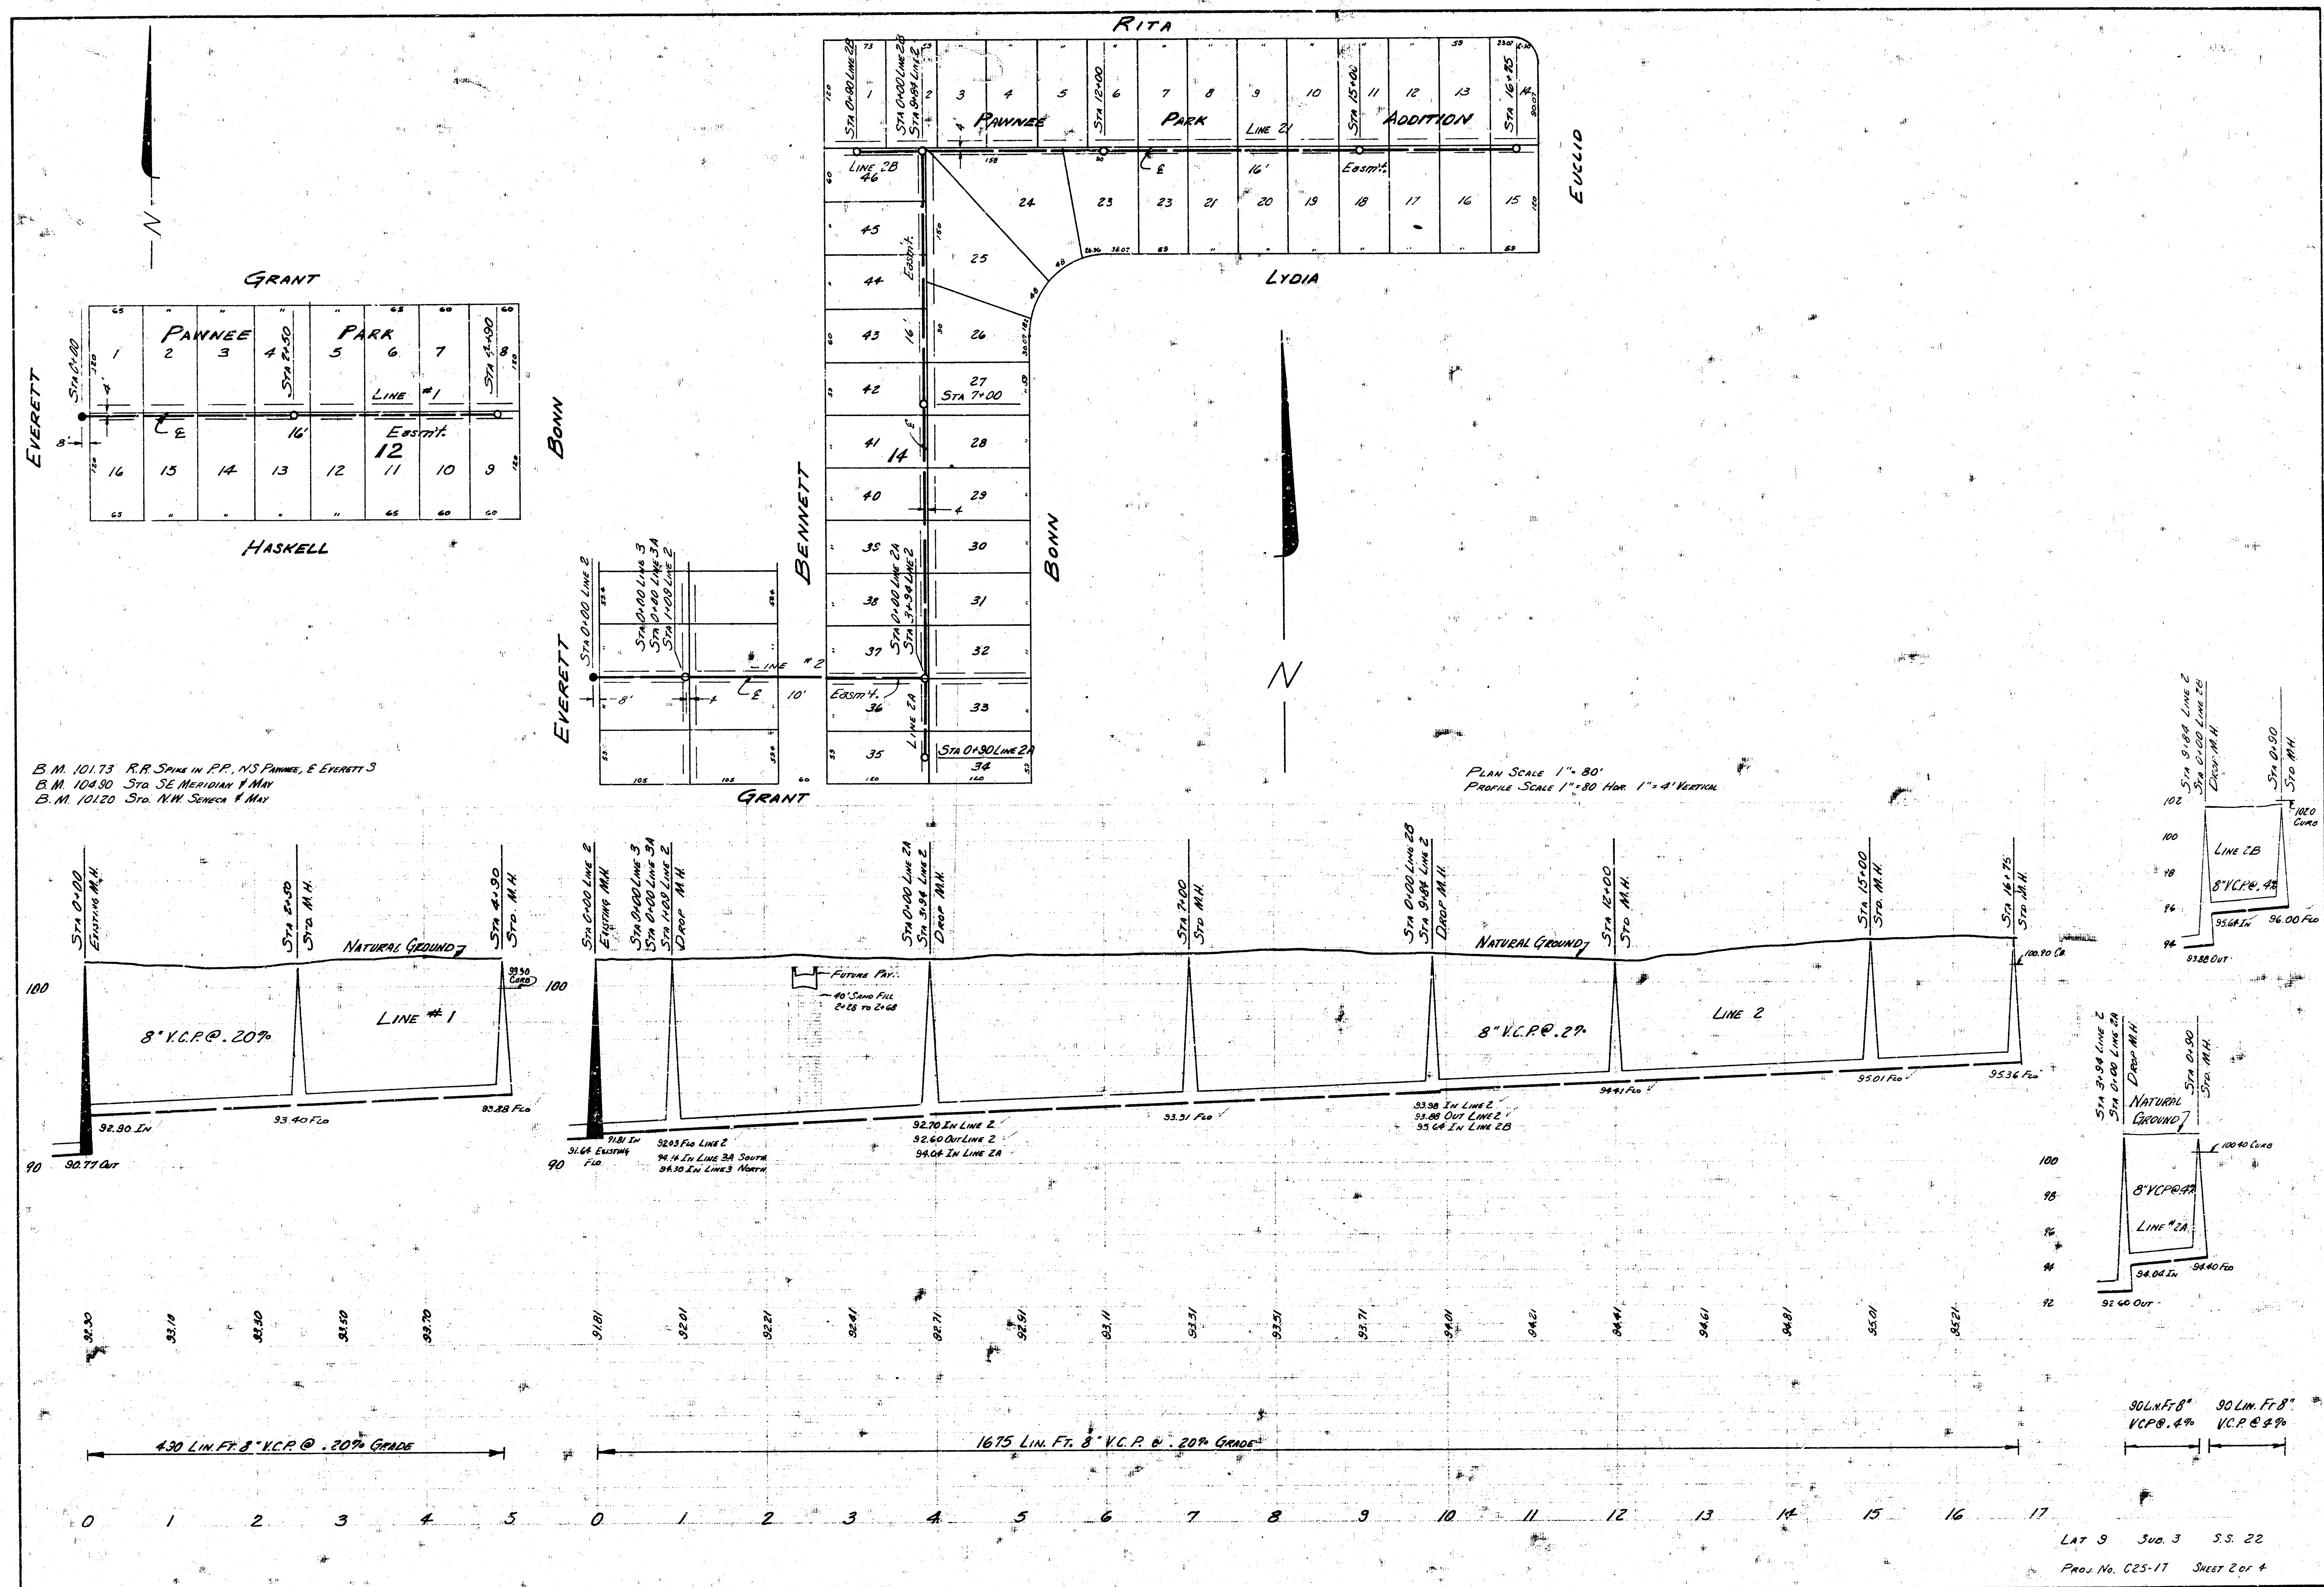

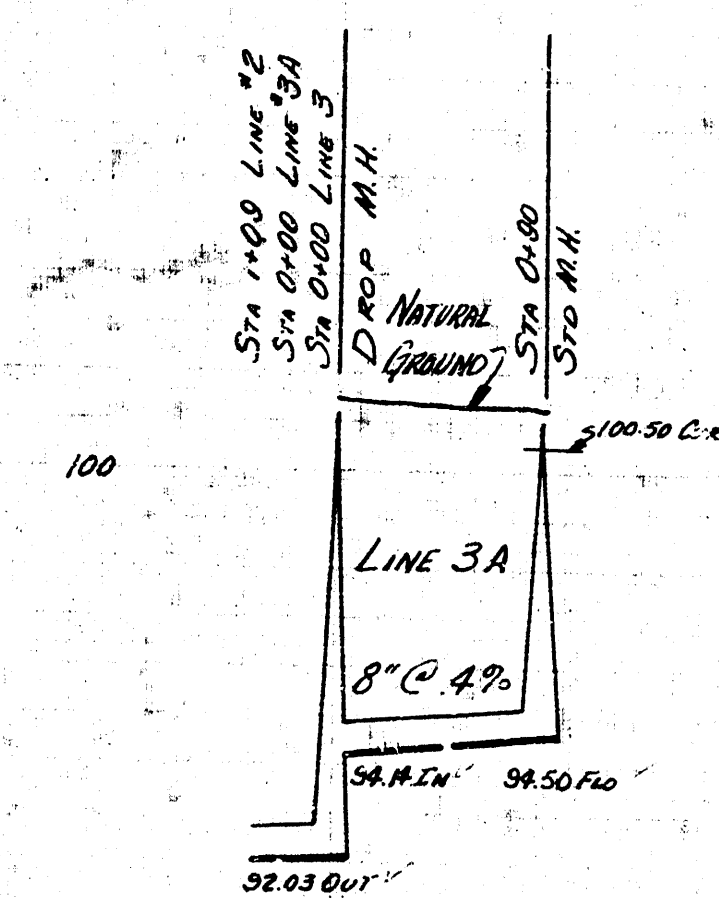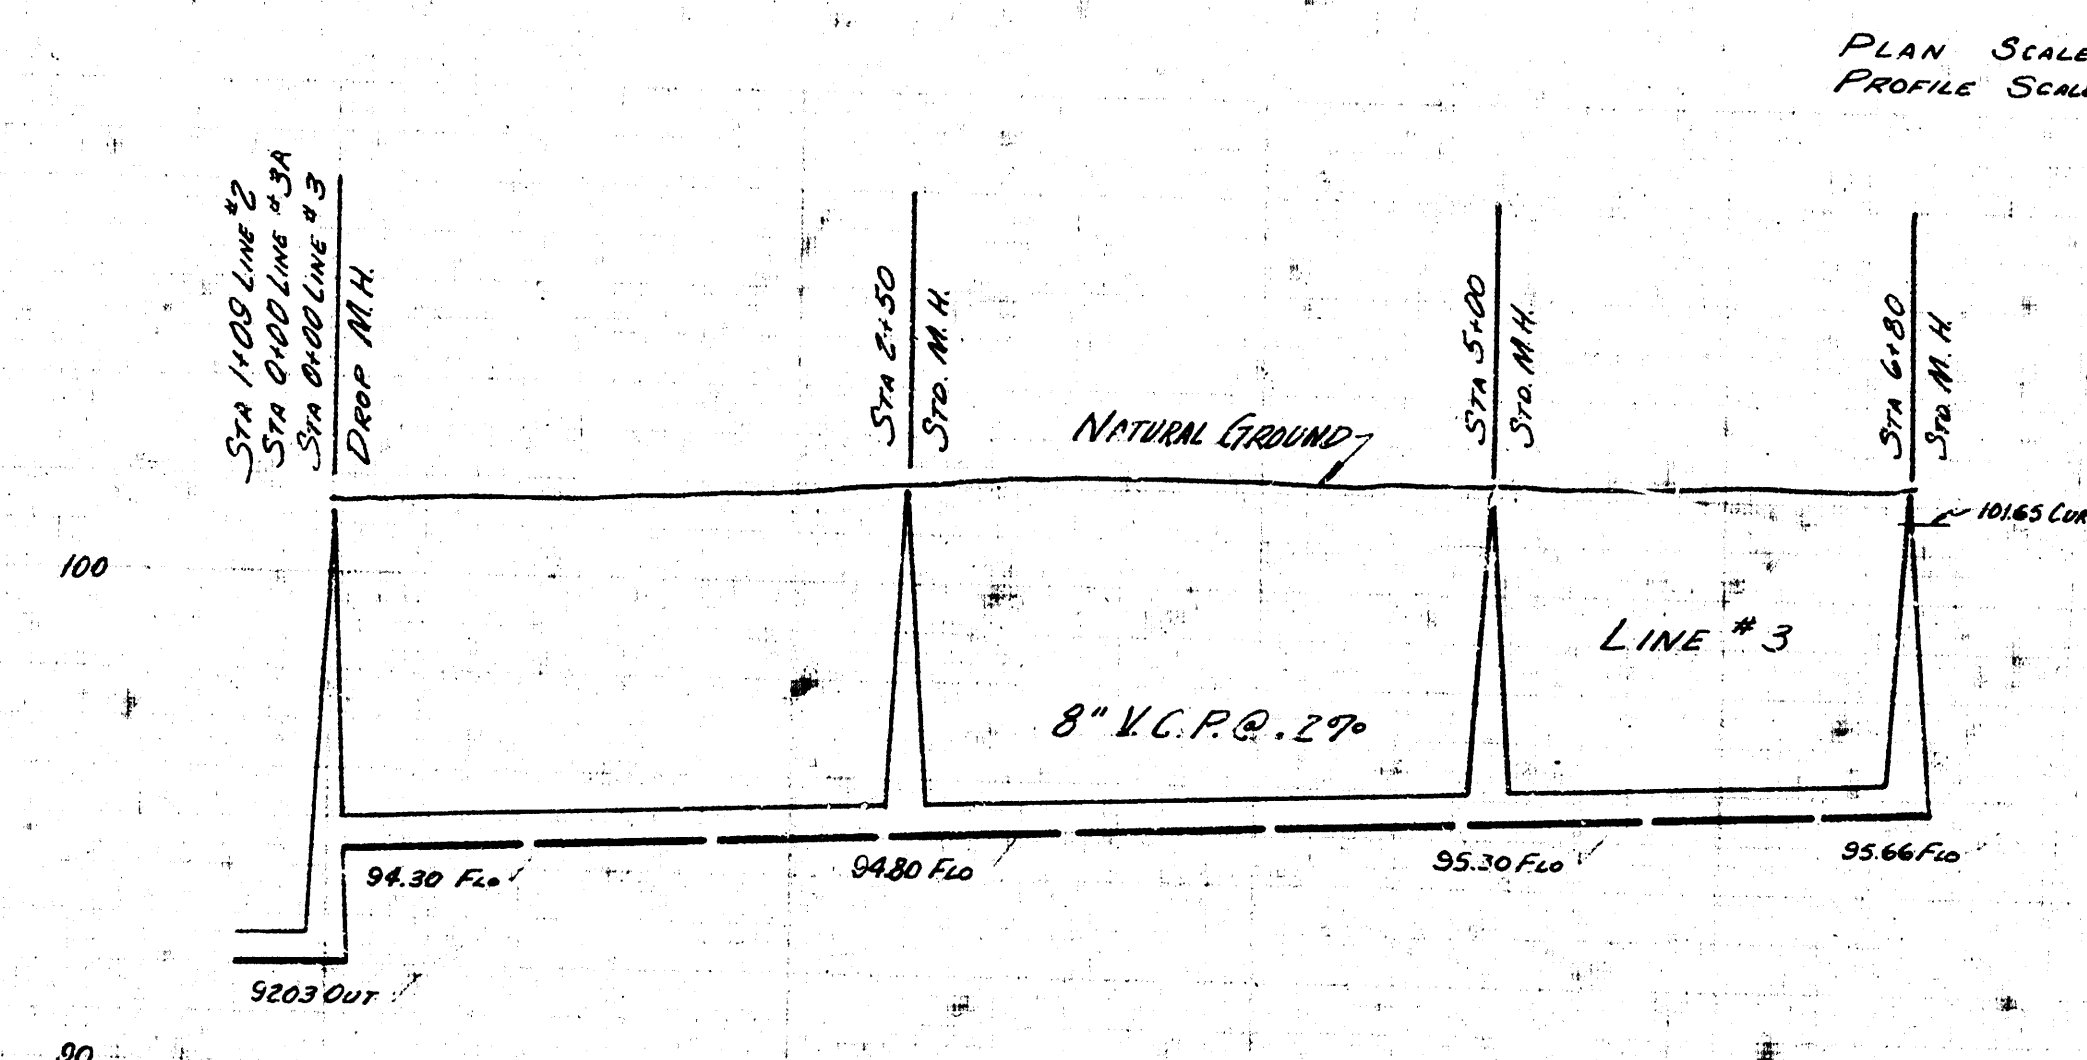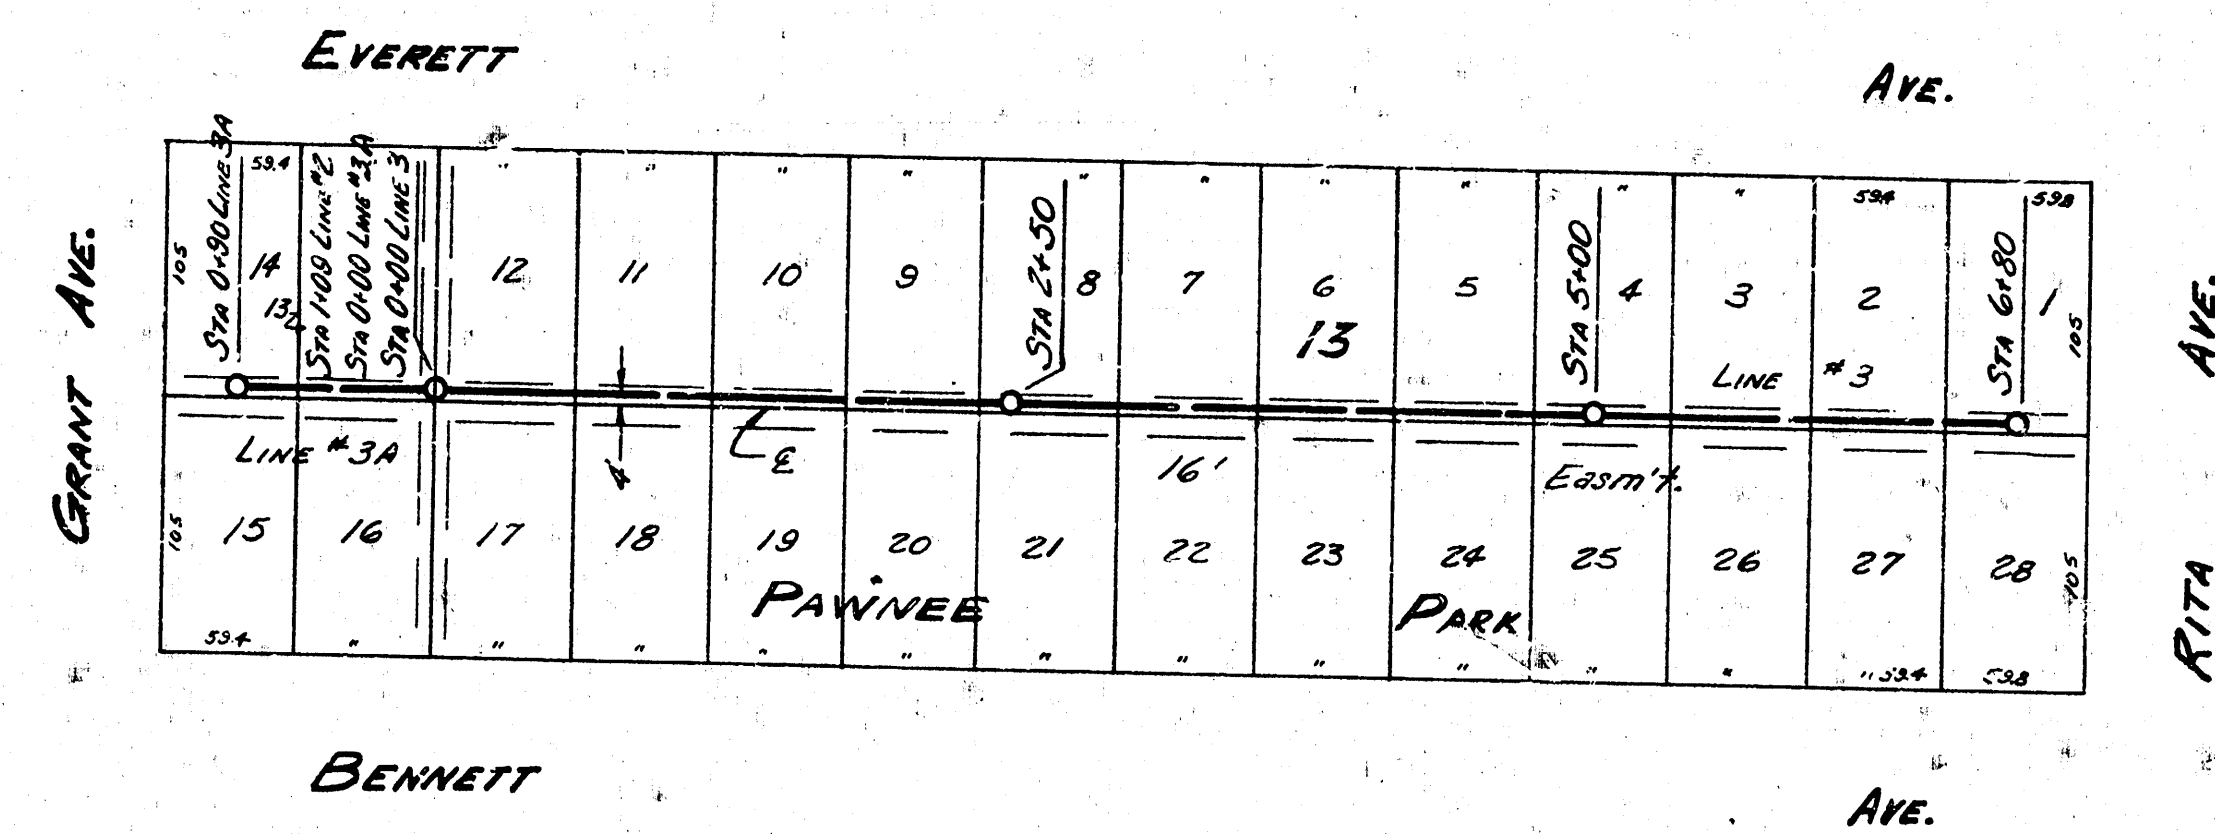

680 LIN. FT. 8% V.C.P.P. 29%

304 LIN. FT. 8% V.C.P.P. 4%

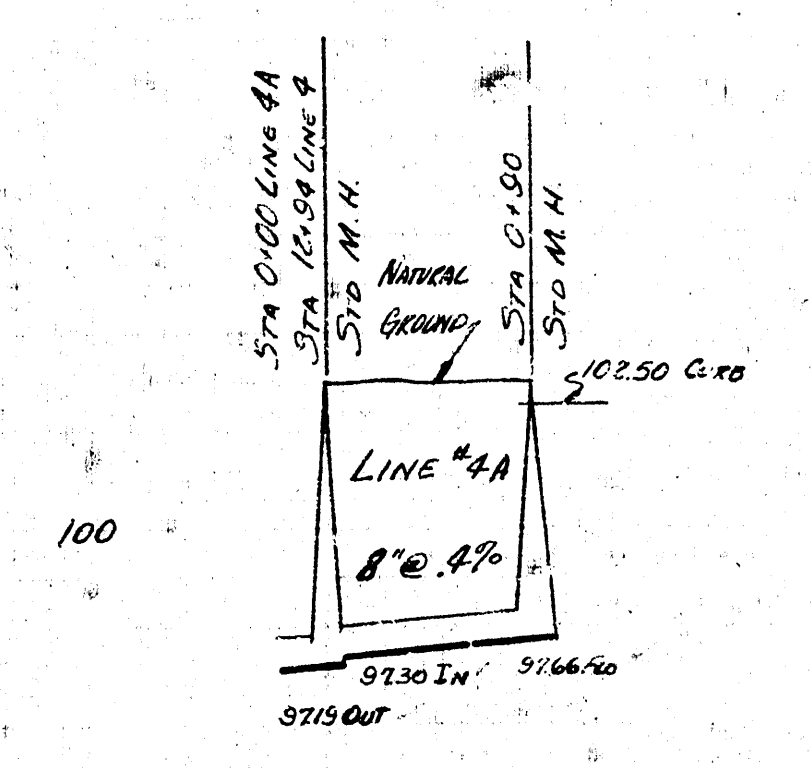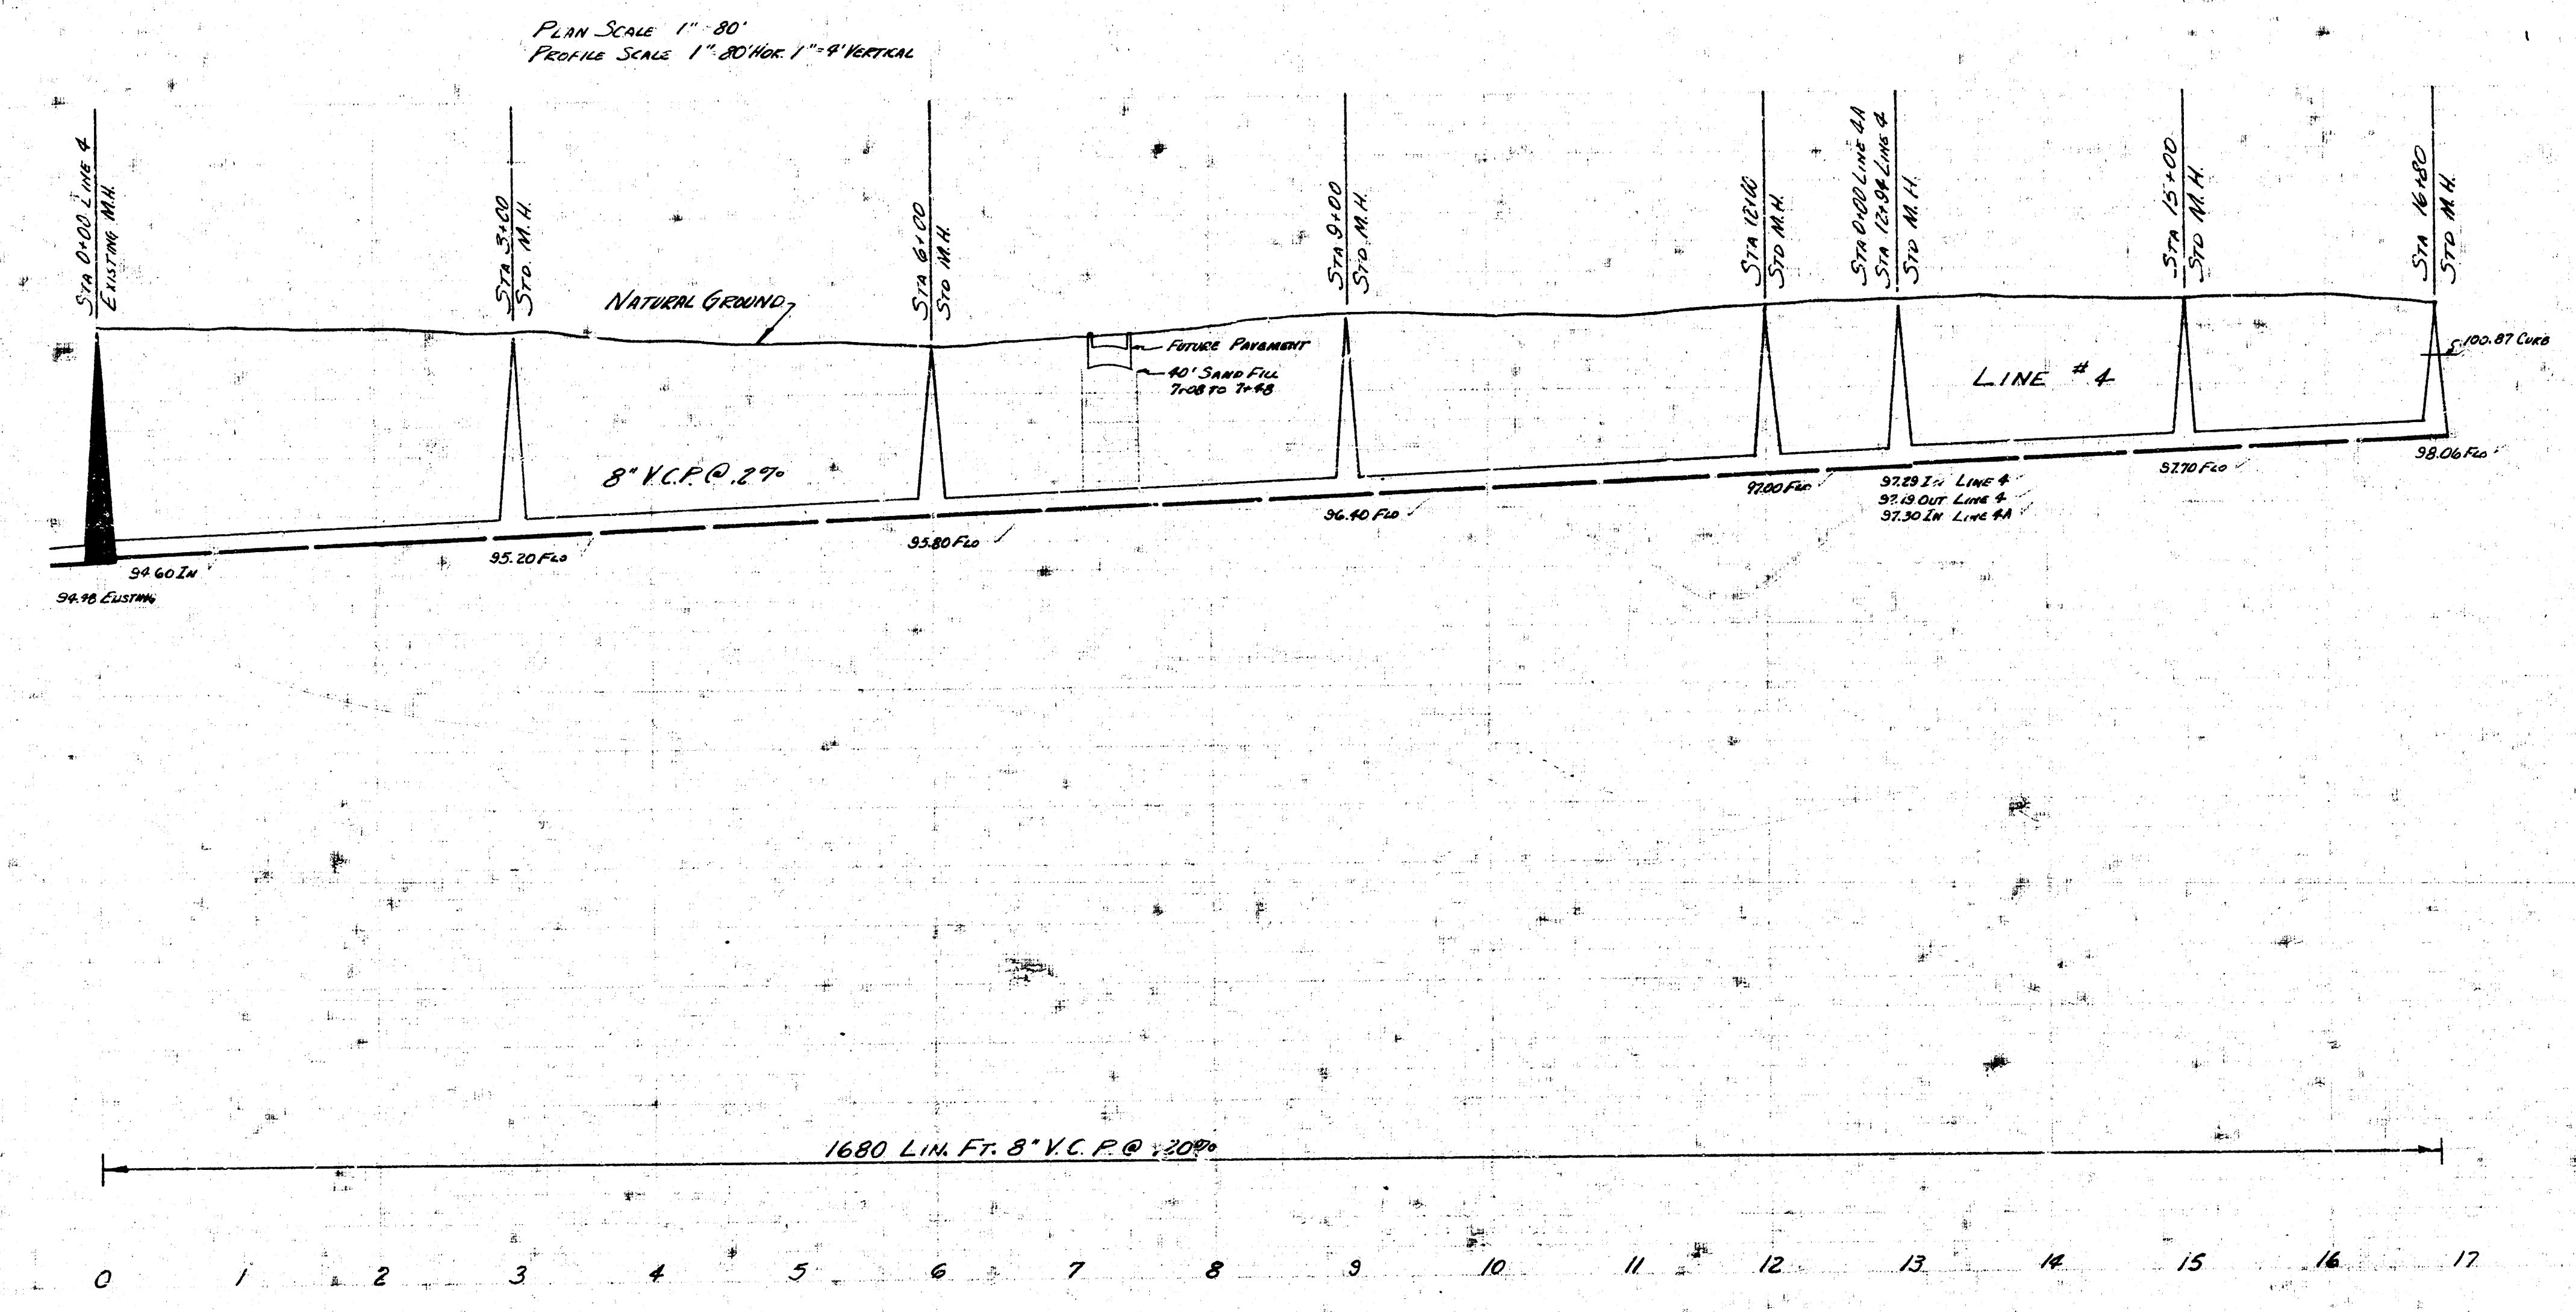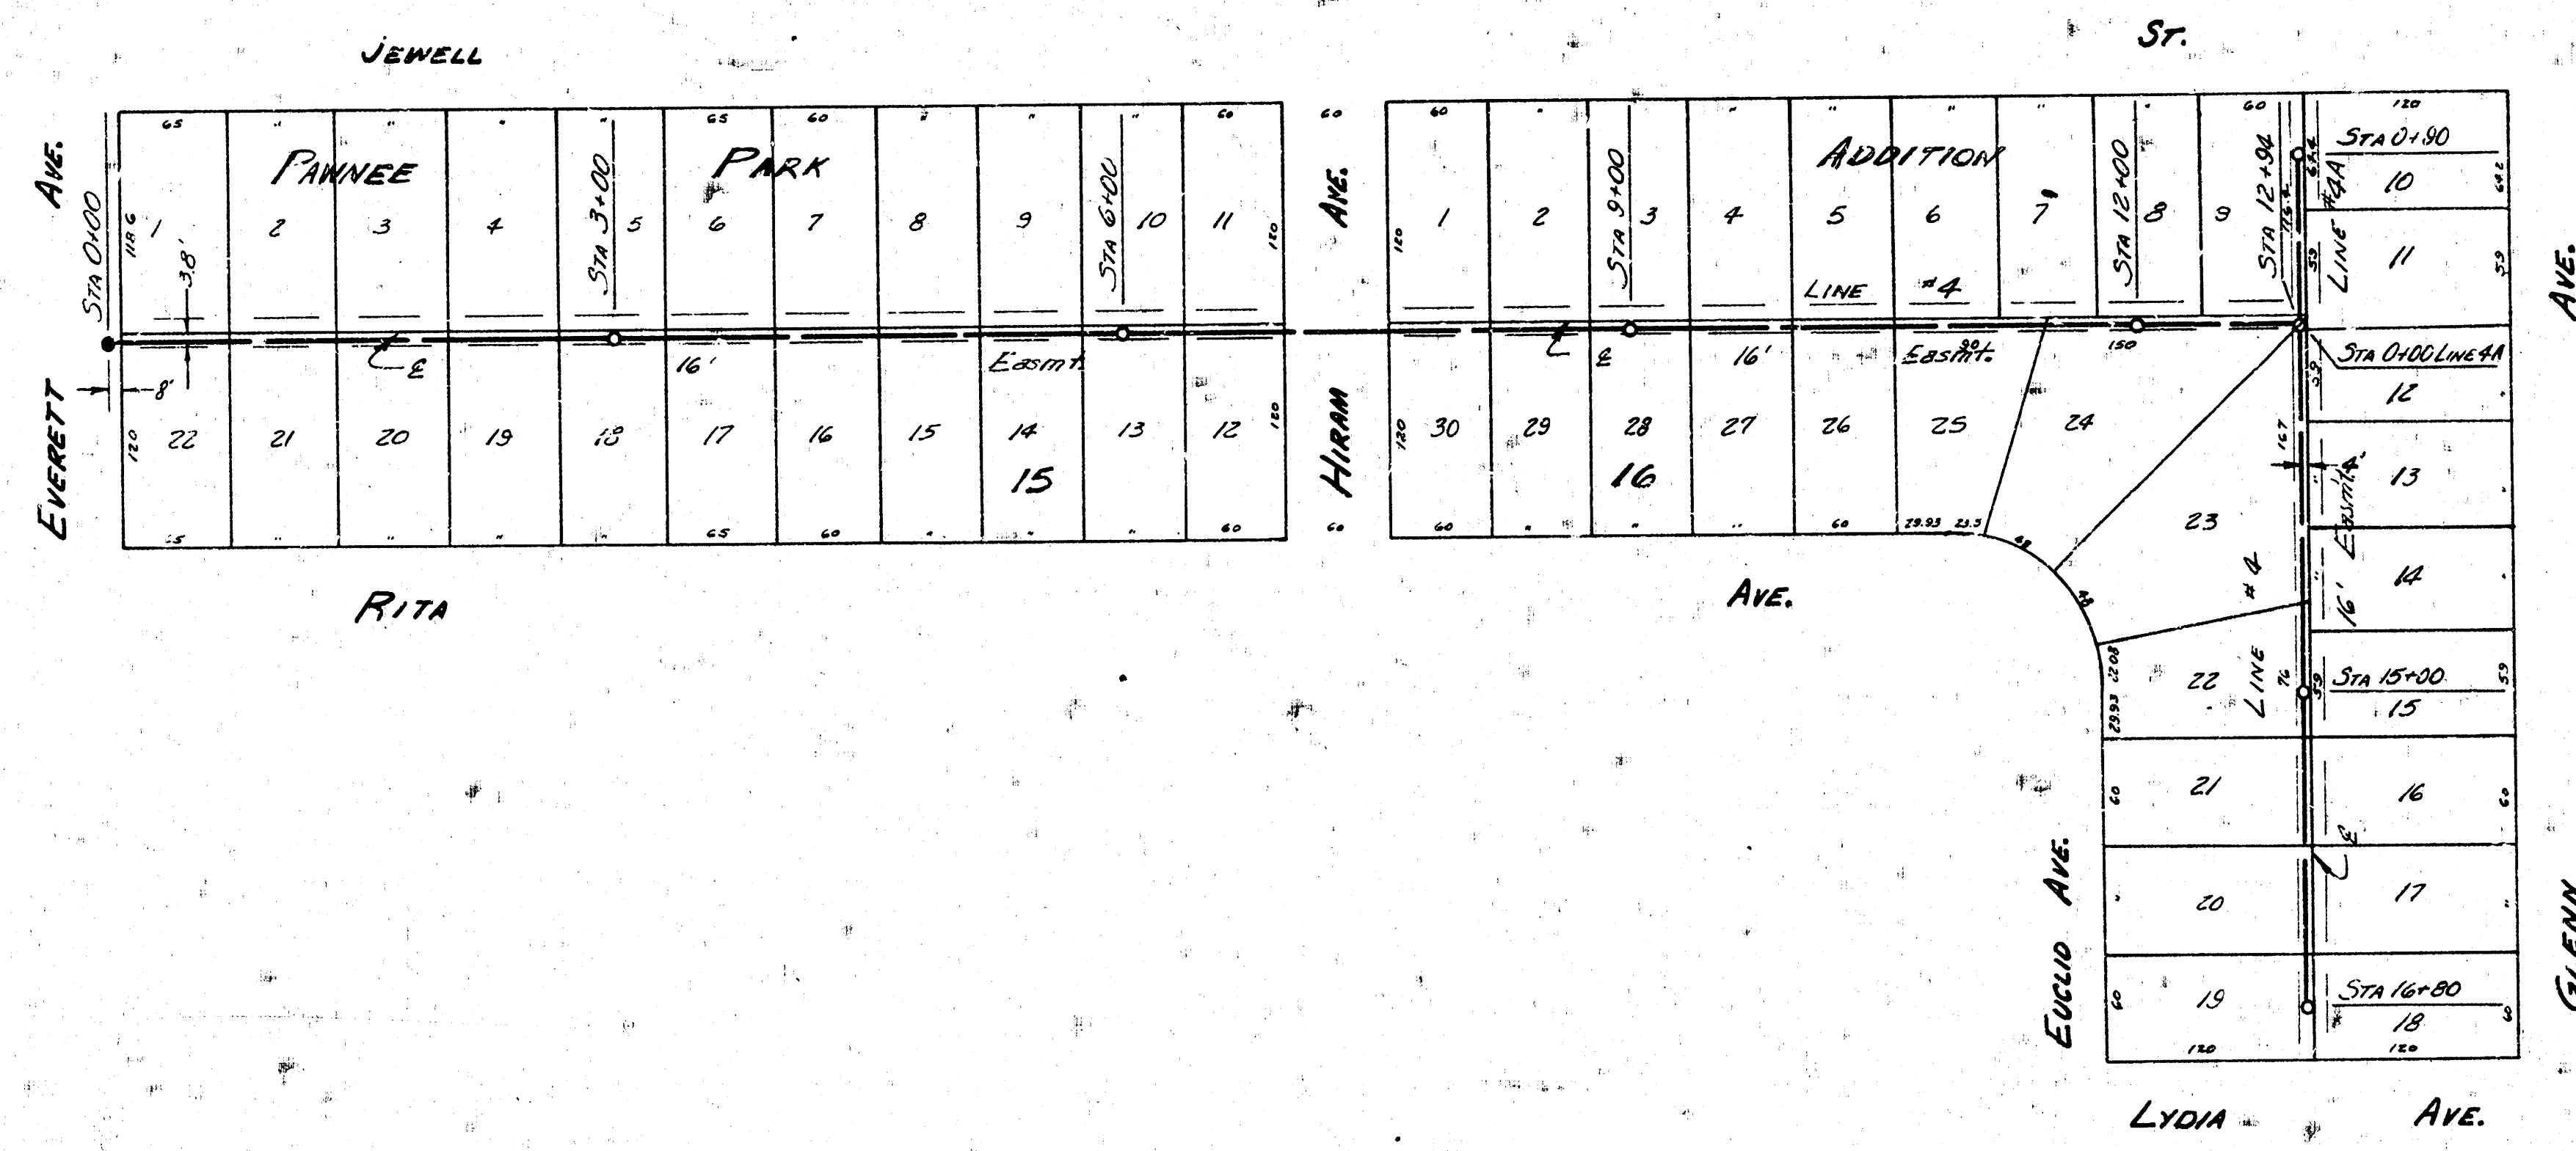

LAT 9 SUB 3 SS 22
 PROJ C25-17 SHEET 4 of 4