LOCATION MAP
LAT. 10 SUB. 3 SAN. SEWER 22
CITY OF WICHITA, KANSAS
B.E. SMITH CITY ENGINEER PROJECT C25-18

SURVEY C. MILLS NOTEBOOK CHM 94
PLAN D. SELLERS
CHECKED J. TANDY
DATE APRIL 1955

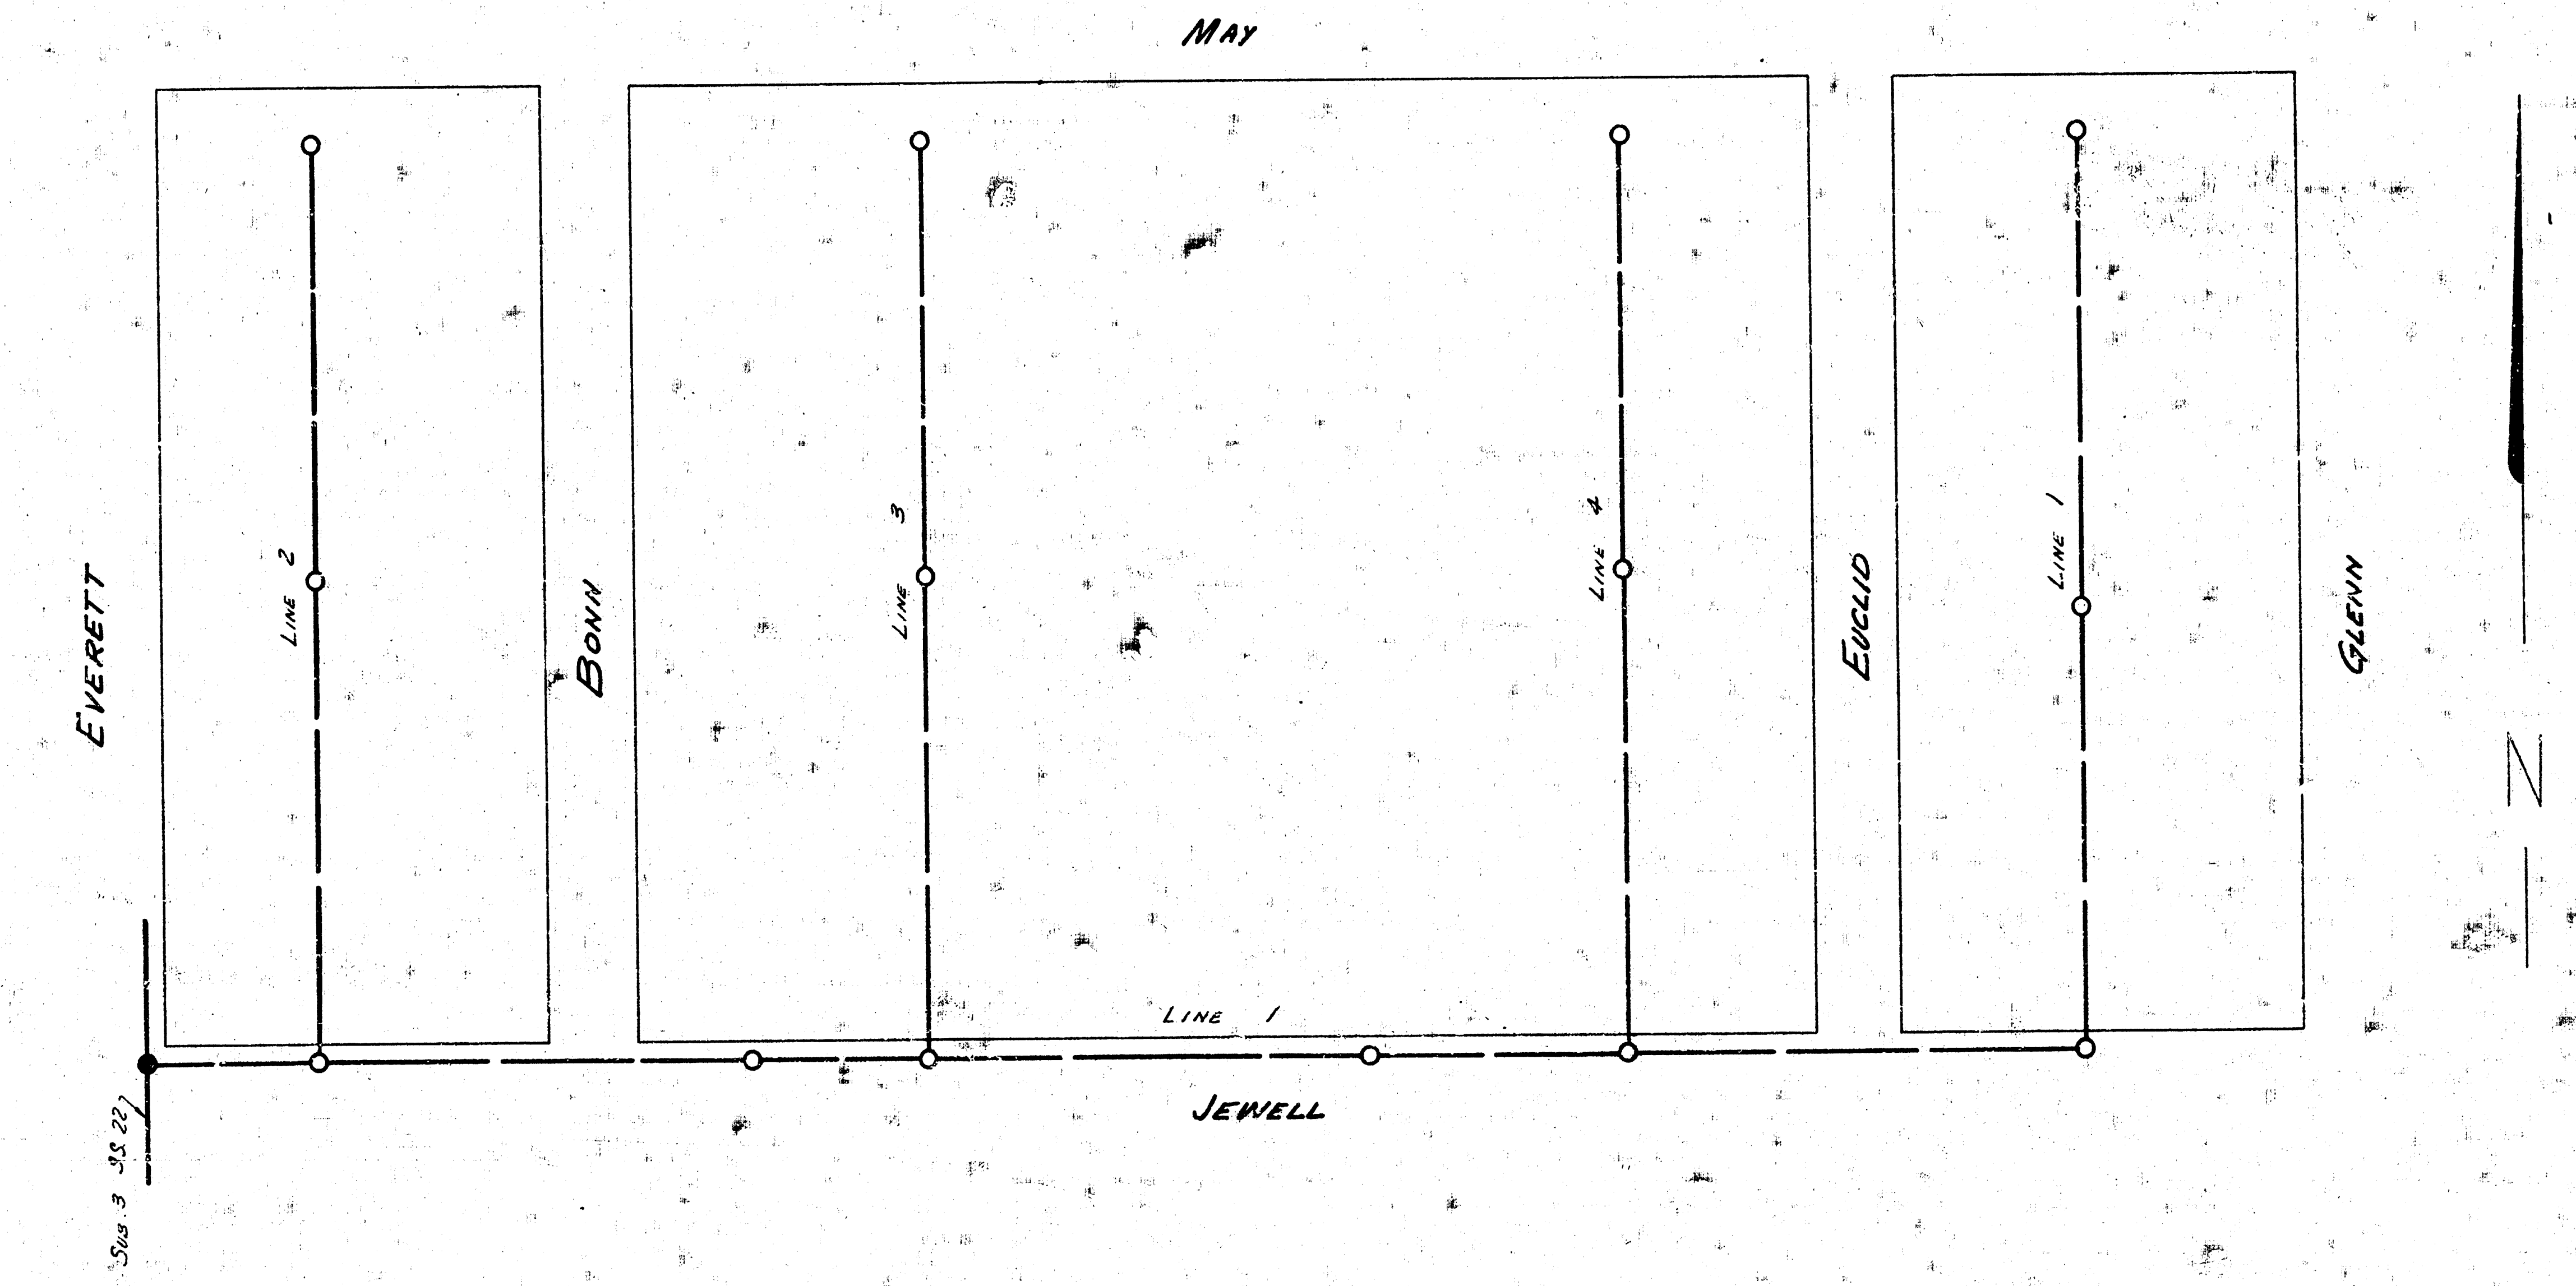
MAY
EVERETT
BONN
EUCLID
GLENN
LINE 2
LINE 3
LINE 4
LINE 1
LINE 1
JEWELL
SUB. 3 SS 22
N

LAT. 10 SUB. 3 S.S. 22
PROJ. C25-18 SHEET 1 OF 3

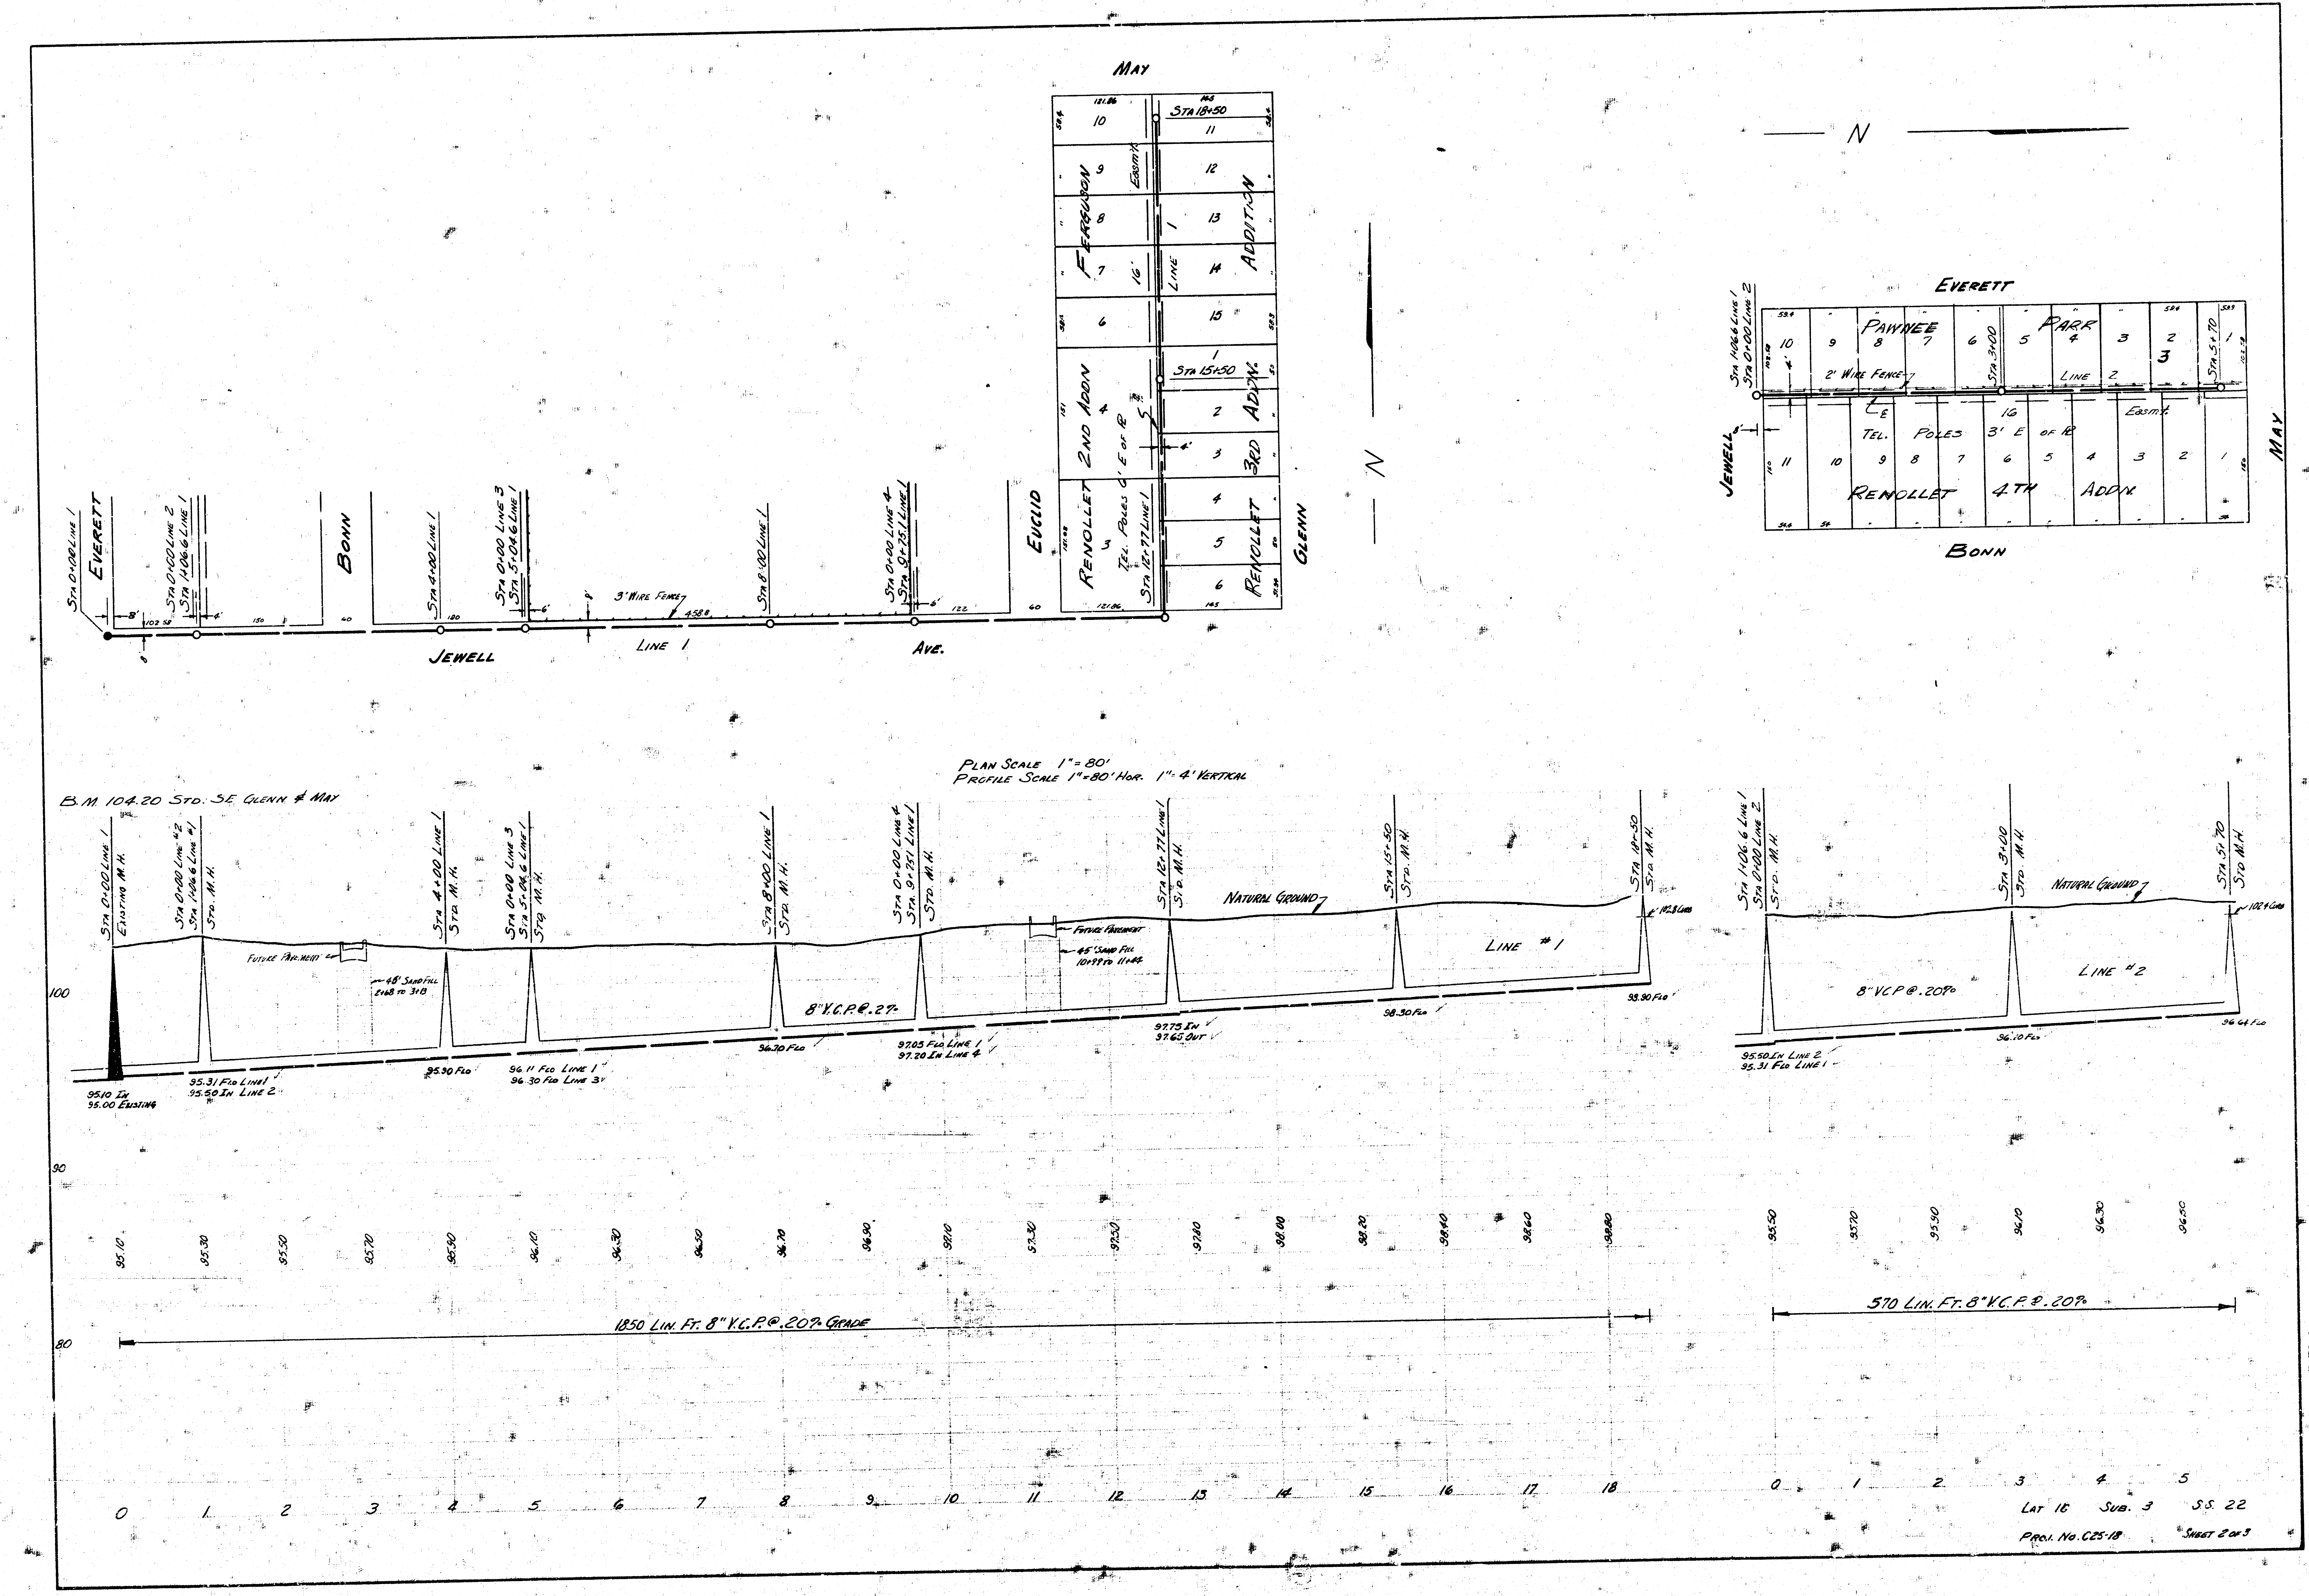
May
Sta 18+50
Sta 15+50
Ferguson Addition
Easm't
16'
Line 1
Renollet 2nd Addn
Renollet 3rd Addn
Tel. Poles 6' E of ℞
4'
Sta 12+77 Line 1
Everett
Bonn
Euclid
Glenn
Sta 0+00 Line 1
Sta 0+00 Line 2
Sta 1+06.6 Line 1
Sta 4+00 Line 1
Sta 0+00 Line 3
Sta 5+04.6 Line 1
Sta 8+00 Line 1
Sta 0+00 Line 4
Sta 9+75.1 Line 1
3' Wire Fence
458.8
Jewell
Line 1
Ave.
N
Everett
Pawnee Park 3
Sta 1+06.6 Line 1
Sta 0+00 Line 2
2' Wire Fence
Sta 3+00
Line 2
Sta 5+70
℄ 16 Easm't
Tel. Poles 3' E of ℞
Renollet 4th Addn.
Jewell
May
Bonn
B.M. 104.20 Std. SE Glenn & May
Sta 0+00 Line 1 Existing M.H.
Sta 0+00 Line #2 Sta 1+06.6 Line #1 Std. M.H.
Sta 4+00 Line 1 Std M.H.
Sta 0+00 Line 3 Sta 5+04.6 Line 1 Std M.H.
Sta 8+00 Line 1 Std. M.H.
Sta 0+00 Line 4 Sta. 9+75.1 Line 1 Std M.H.
Sta 12+77 Line 1 Std. M.H.
Sta 15+50 Std. M.H.
Sta 18+50 Std M.H.
Natural Ground
Future Pavement
48' Sand Fill 2+68 to 3+13
45' Sand Fill 10+98 to 11+44
8" V.C.P. @ .27%
Line #1
102.8 Curb
95.10 In
95.00 Existing
95.31 Flo Line 1
95.50 In Line 2
95.90 Flo
96.11 Flo Line 1
96.30 Flo Line 3
96.70 Flo
97.05 Flo Line 1
97.20 In Line 4
97.75 In
97.65 Out
98.30 Flo
98.90 Flo
Sta 1+06.6 Line 1 Sta 0+00 Line 2 Std. M.H.
Sta 3+00 Std. M.H.
Sta 5+70 Std M.H.
Natural Ground
8" VCP @ .20%
Line #2
102.4 Curb
95.50 In Line 2
95.31 Flo Line 1
96.10 Flo
96.64 Flo
100
90
80
95.10 95.30 95.50 95.70 95.90 96.10 96.30 96.50 96.70 96.90 97.10 97.30 97.50 97.80 98.00 98.20 98.40 98.60 98.80
95.50 95.70 95.90 96.10 96.30 96.50
1850 Lin. Ft. 8" V.C.P. @ .20% Grade
570 Lin. Ft. 8" V.C.P. @ .20%
0 1 2 3 4 5 6 7 8 9 10 11 12 13 14 15 16 17 18
0 1 2 3 4 5

Plan Scale 1" = 80'
Profile Scale 1" = 80' Hor. 1" = 4' Vertical

Lat 16 Sub. 3 S.S. 22

Proj. No. C25-18 Sheet 2 of 3

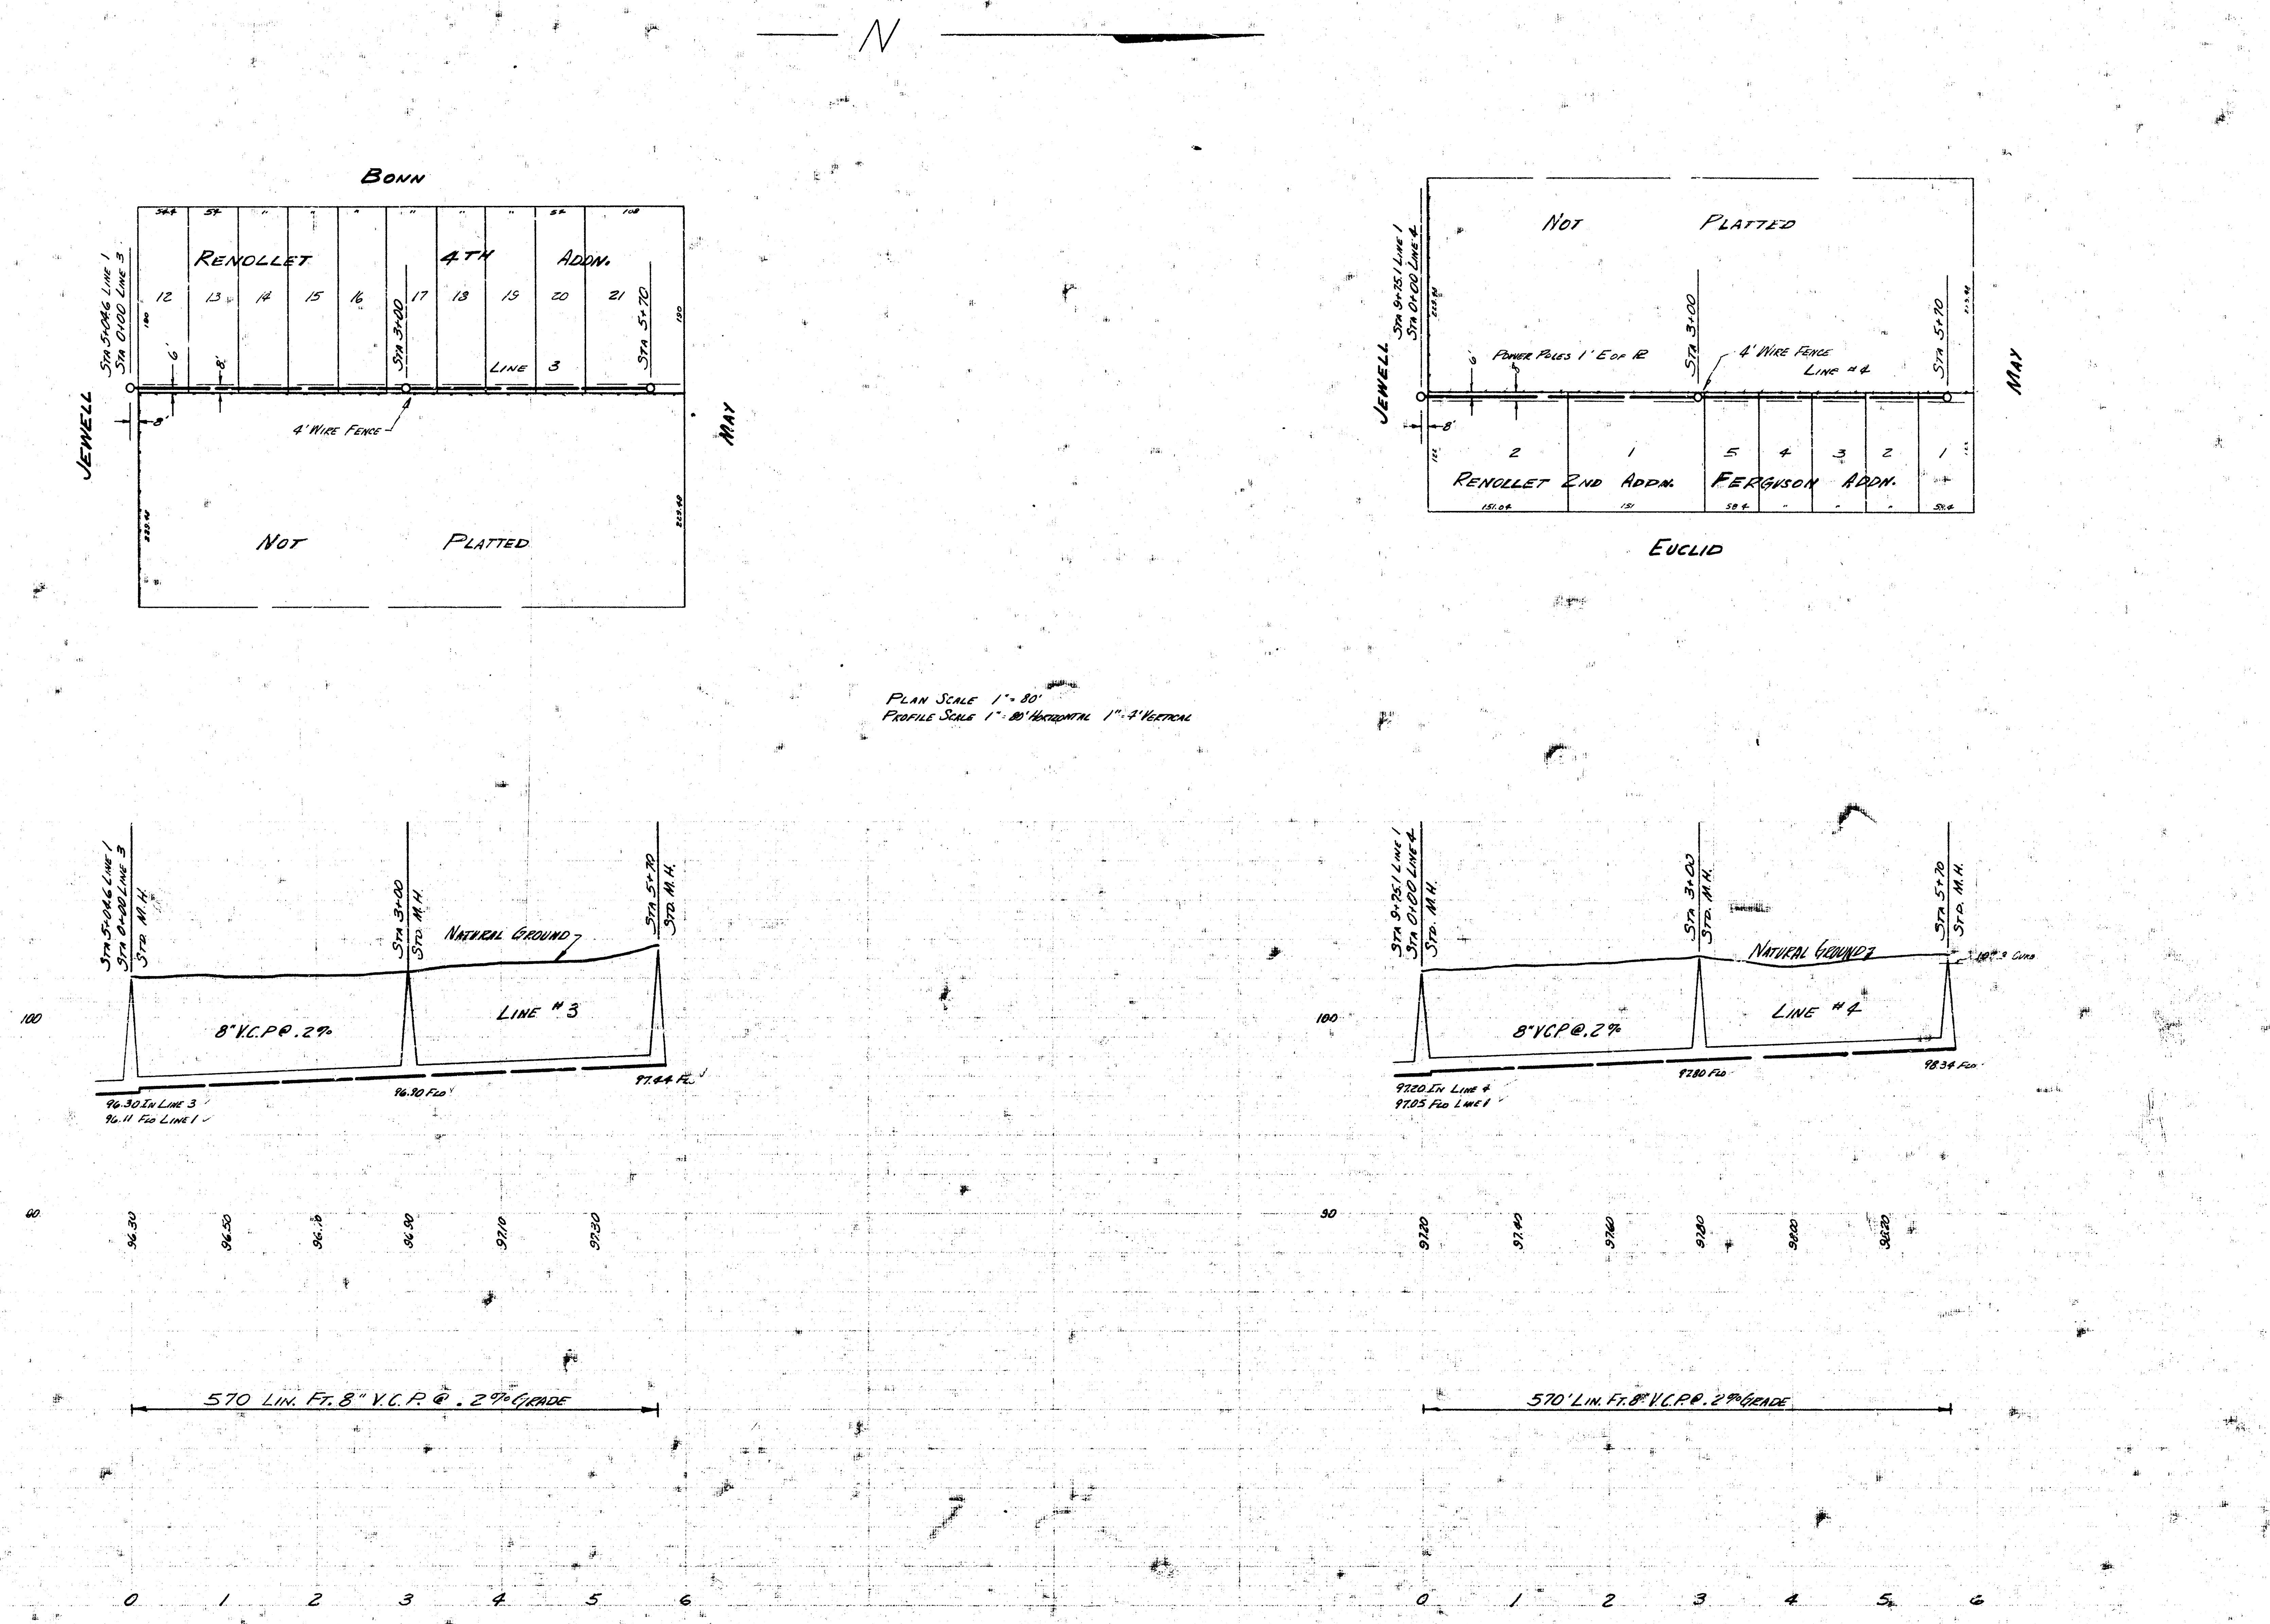
N
BONN
RENOLLET 4TH ADDN.
12 13 14 15 16 17 18 19 20 21
STA 5+04.6 LINE 1
STA 0+00 LINE 3
STA 3+00
STA 5+70
LINE 3
6'
8'
4' WIRE FENCE
JEWELL
MAY
NOT PLATTED
NOT PLATTED
STA 9+75.1 LINE 1
STA 0+00 LINE 4
POWER POLES 1' E OF R
STA 3+00
4' WIRE FENCE
LINE #4
STA 5+70
2 1 5 4 3 2 1
RENOLLET 2ND ADDN.
FERGUSON ADDN.
151.04
151
58.4
EUCLID
STA 5+04.6 LINE 1
STA 0+00 LINE 3
STD. M.H.
STA 3+00
STD. M.H.
STA 5+70
STD. M.H.
NATURAL GROUND
8" V.C.P @ .2%
LINE #3
100
90
96.30 IN LINE 3
96.11 FLO LINE 1
96.90 FLO
97.44 FL
96.30 96.50 96.70 96.90 97.10 97.30
STA 9+75.1 LINE 1
STA 0+00 LINE 4
STD. M.H.
STA 3+00
STD. M.H.
STA 5+70
STD. M.H.
NATURAL GROUND
10" CURB
8" VCP @ .2%
LINE #4
100
90
97.20 IN LINE 4
97.05 FLO LINE 1
97.80 FLO
98.34 FLO
97.20 97.40 97.60 97.80 98.00 98.20
570 LIN. FT. 8" V.C.P. @ .2% GRADE
570' LIN. FT. 8" V.C.P. @ .2% GRADE
0 1 2 3 4 5 6
0 1 2 3 4 5 6

PLAN SCALE 1" = 80'
PROFILE SCALE 1" = 80' HORIZONTAL 1" = 4' VERTICAL

LAT. 10 SUB. 3 S.S. 22
PROJ. NO. C25-18 SHEET 3 OF 3