LOCATION MAP
LAT. 11 SUB. 3 SAN. SEWER 22
CITY OF WICHITA, KANSAS

B.E. SMITH CITY ENGINEER   PROJECT NO. C25-42

SURVEY C. MILLS NOTEBOOK CHM 88
PLAN D. SELLERS
CHECKED
DATE JUNE 1955

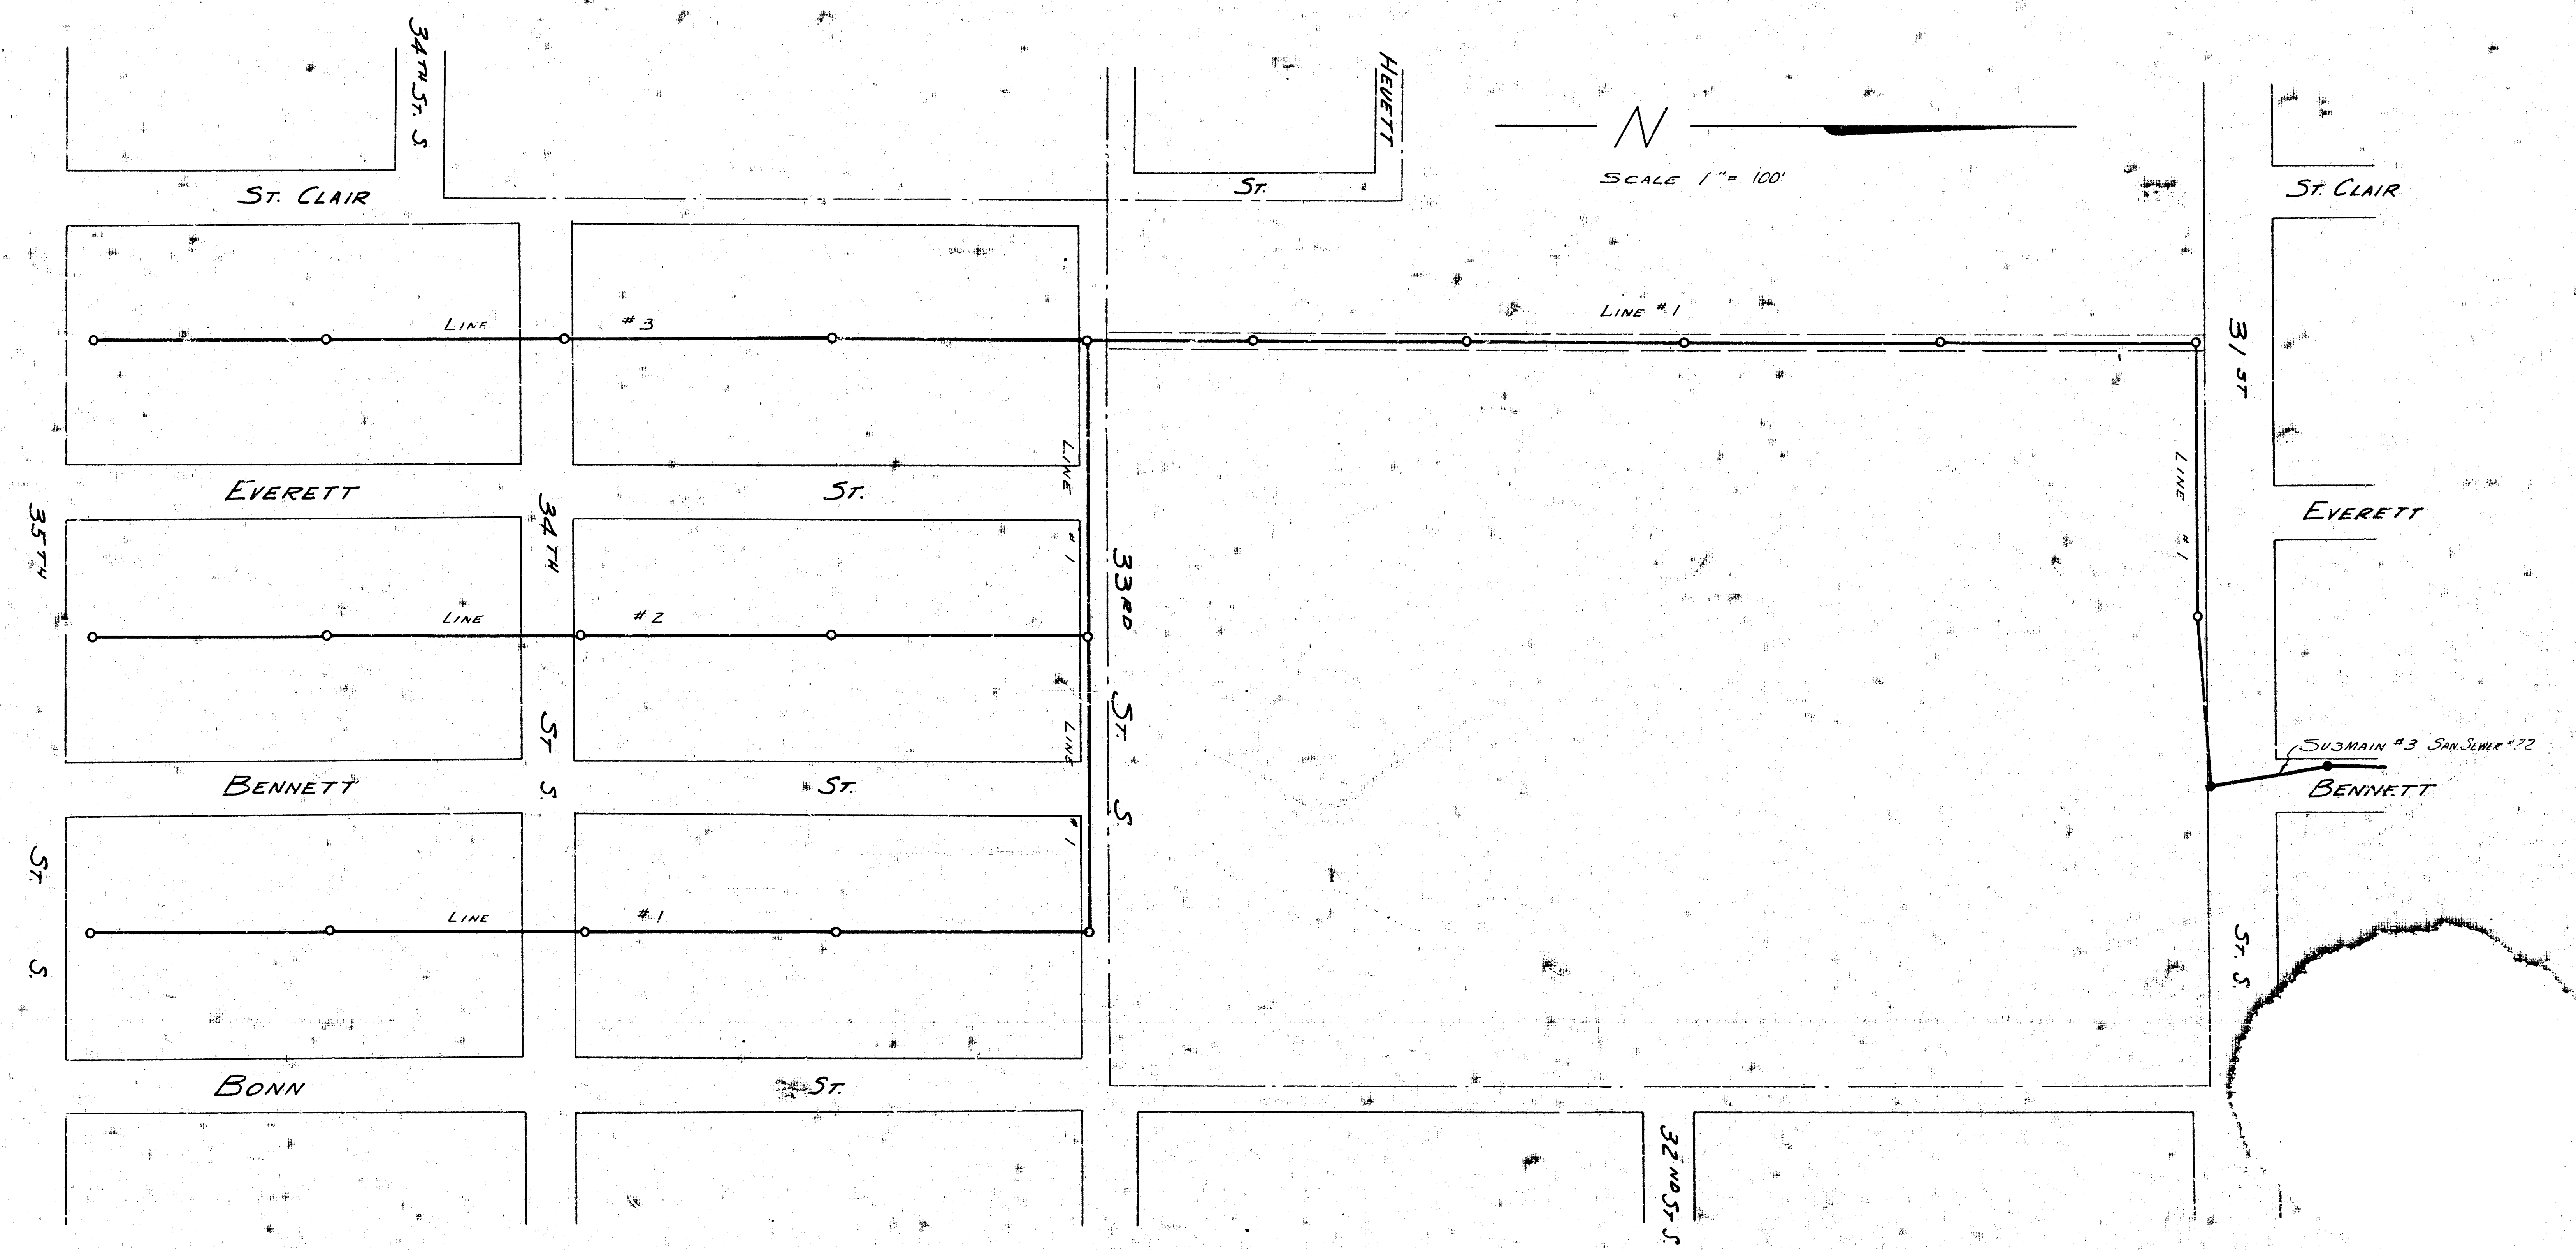
34TH ST. S
HEWETT
ST.
N
SCALE 1" = 100'
ST. CLAIR
ST. CLAIR
LINE #3
LINE #1
31 ST
LINE #1
EVERETT
ST.
EVERETT
35TH
34TH
LINE #2
LINE #1
33RD
ST.
S
LINE #1
ST.
S
SUBMAIN #3 SAN. SEWER #22
BENNETT
ST.
BENNETT
ST.
S
LINE #1
ST. S
BONN
ST.
32ND ST. S

B.E. Smith
City Engineer
5/26/55

LAT 11 SUB 3 S.S. 22
PROJ. C25-42 SHEET 1 OF 4

SURVEY C. MILLS NOTEBOOK CHM 84
PLAN D. SELLERS
CHECKED
DATE JUNE 1955

B.M. 97.61 USGS STD SW MERIDIAN ₵ 31ST S.
B.M. 97.74 DOUBLE SPIKE, S.S. TEL. POLE, N.S. 31ST S, E.S EVERETT N.
B.M. 93.84 DOUBLE SPIKE N.S 20" COTT. 70'S NL 35THS ₵ 60'W WL BONN

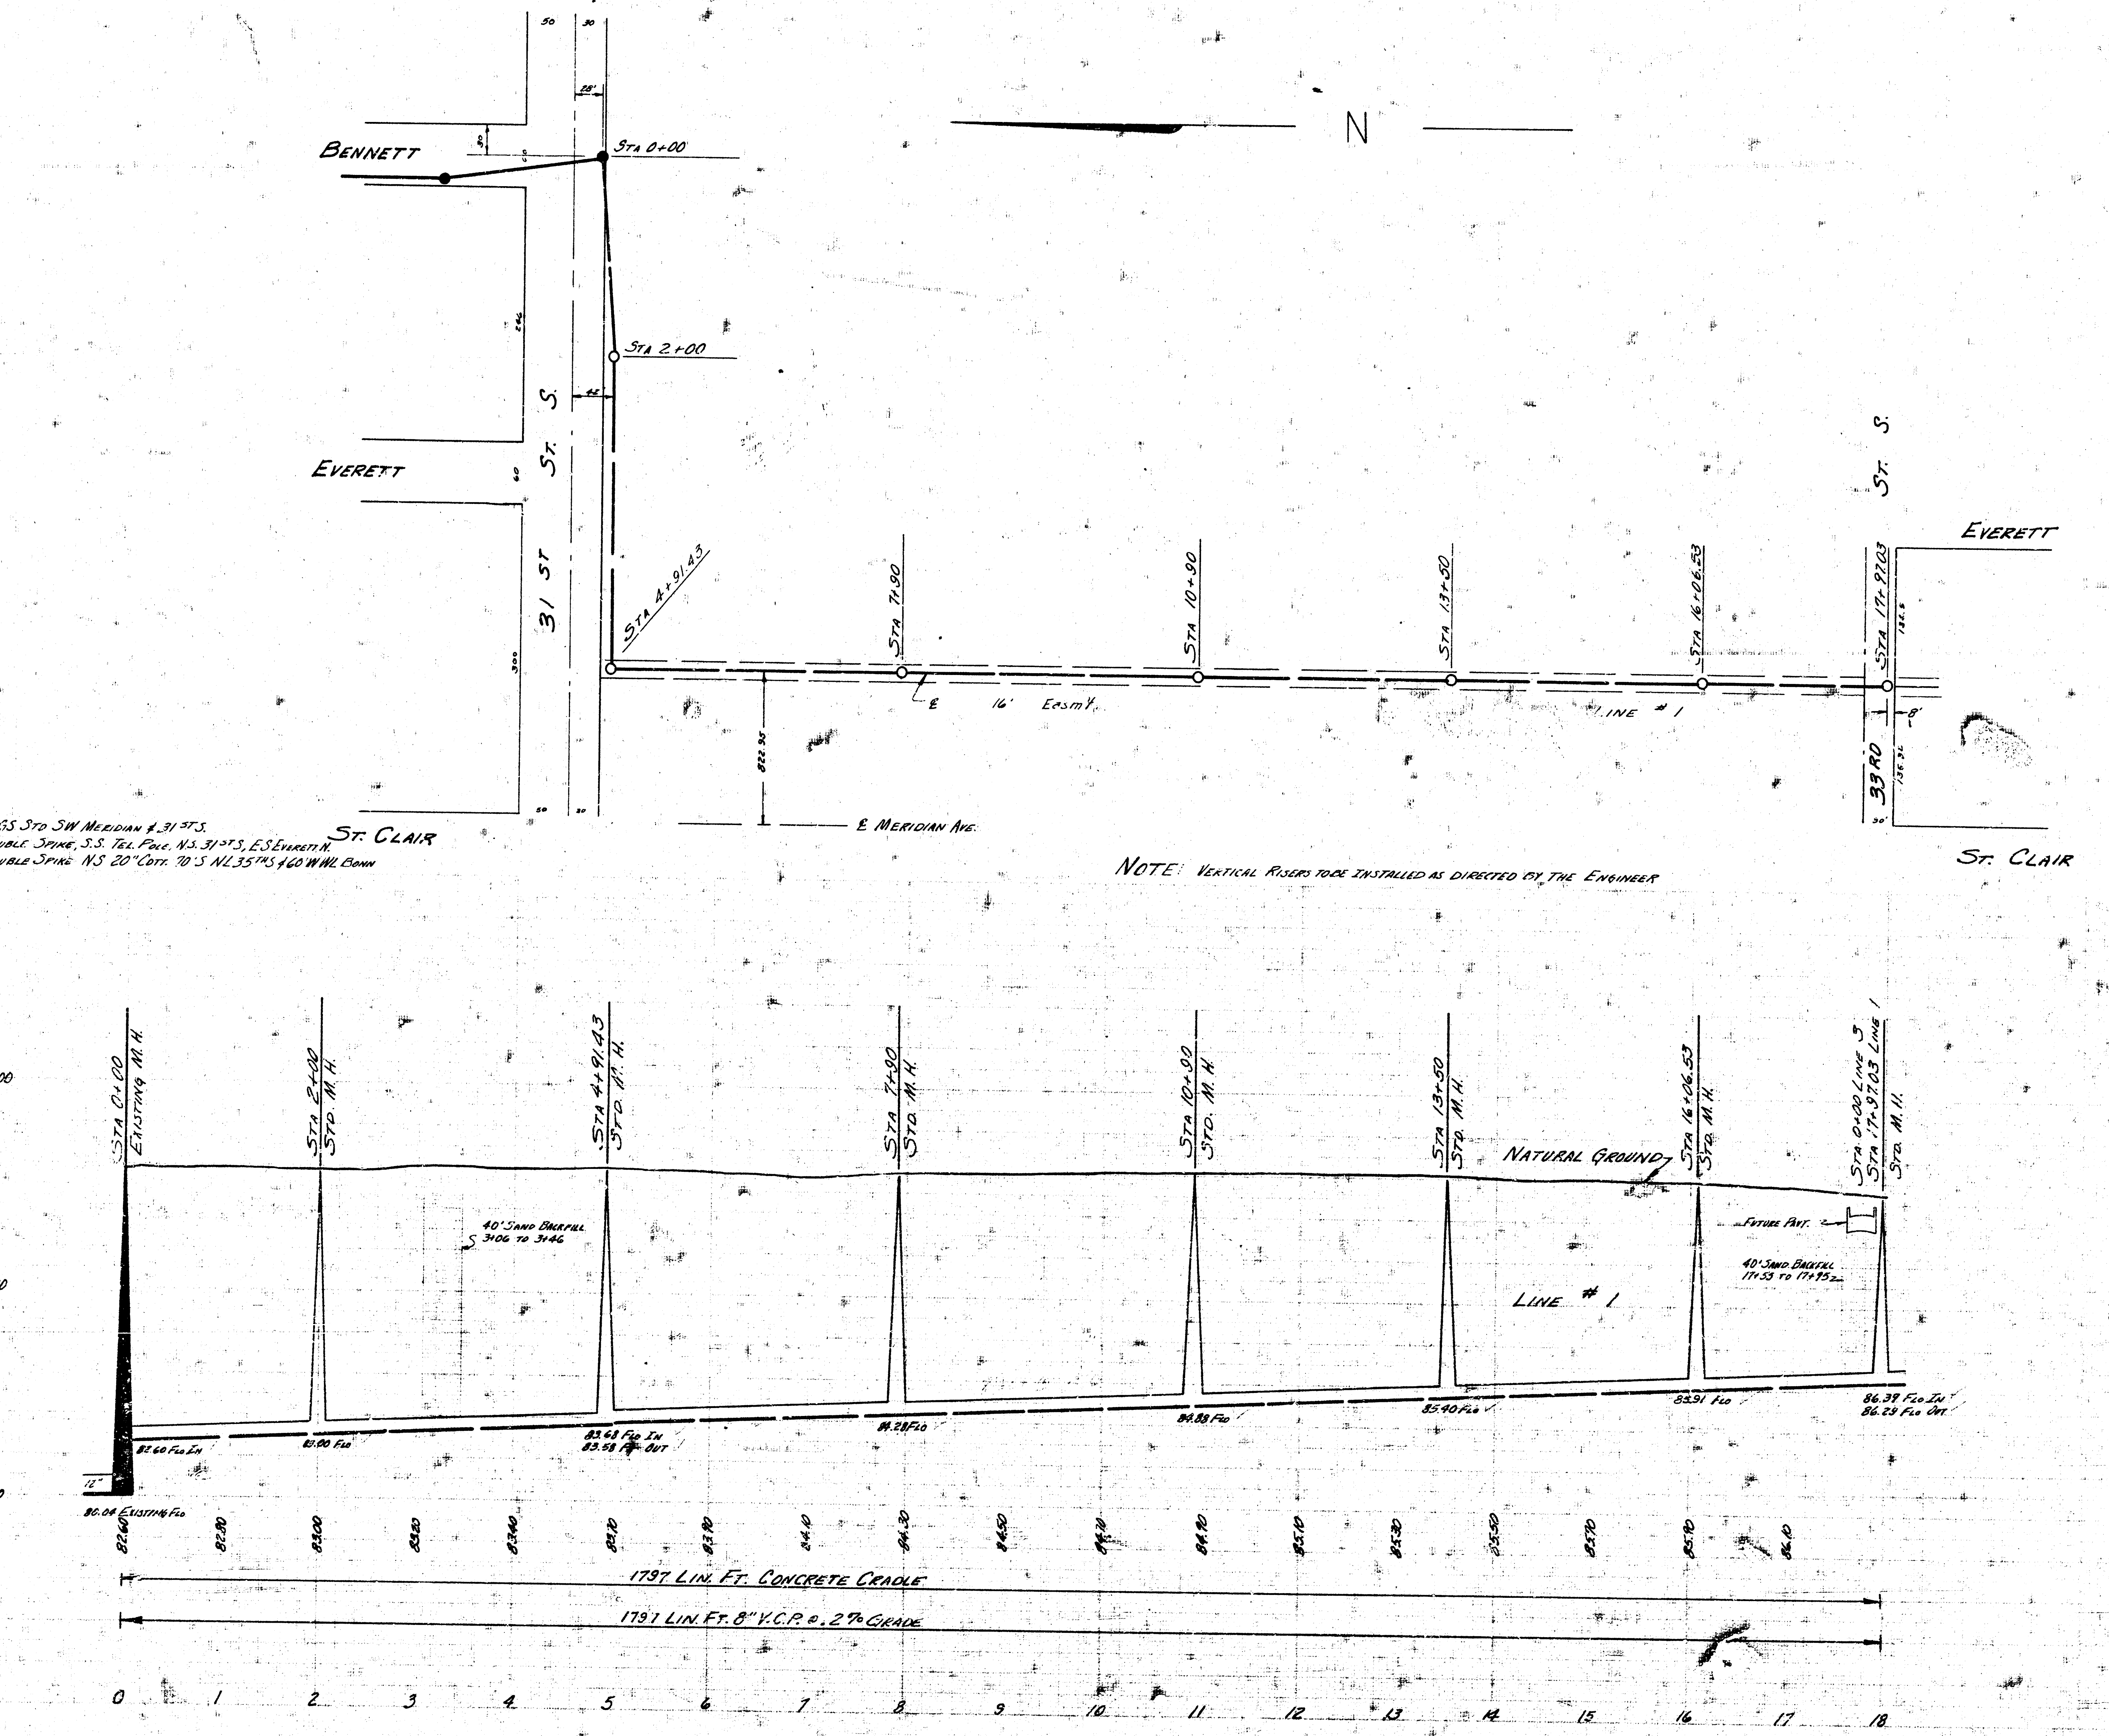
N
BENNETT
EVERETT
ST. CLAIR
31 ST S
ST. S
33RD
STA 0+00
STA 2+00
STA 4+91.43
STA 7+90
STA 10+90
STA 13+50
STA 16+06.53
STA 17+97.03
₵ 16' Easm't.
LINE #1
822.95
₵ MERIDIAN AVE.
8'
100
90
80
STA 0+00 EXISTING M.H.
STA 2+00 STD. M.H.
STA 4+91.43 STD. M.H.
STA 7+90 STD. M.H.
STA 10+90 STD. M.H.
STA 13+50 STD. M.H.
STA 16+06.53 STD. M.H.
STA 0+00 LINE 3
STA 17+97.03 LINE 1
STD. M.H.
NATURAL GROUND
40' SAND BACKFILL 3+06 TO 3+46
40' SAND BACKFILL 17+53 TO 17+95
FUTURE PAVT.
12"
80.04 EXISTING FLO
82.60 FLO IN
83.00 FLO
83.68 FLO IN
83.58 FLO OUT
84.28 FLO
84.88 FLO
85.40 FLO
85.91 FLO
86.39 FLO IN
86.29 FLO OUT
82.60
82.80
83.00
83.20
83.40
83.70
83.90
84.10
84.30
84.50
84.70
84.90
85.10
85.30
85.50
85.70
85.90
86.10
1797 LIN. FT. CONCRETE CRADLE
1797 LIN. FT. 8" V.C.P. @ .2% GRADE
0
1
2
3
4
5
6
7
8
9
10
11
12
13
14
15
16
17
18

NOTE: VERTICAL RISERS TO BE INSTALLED AS DIRECTED BY THE ENGINEER

PLAN SCALE 1" = 40'
PROFILE SCALE 1" = 80' HOR 1" = 4' VERTICAL

LAT. 11 SUB. 3 S.S. 22
PROJ. C25-42 SHEET 2 OF 4

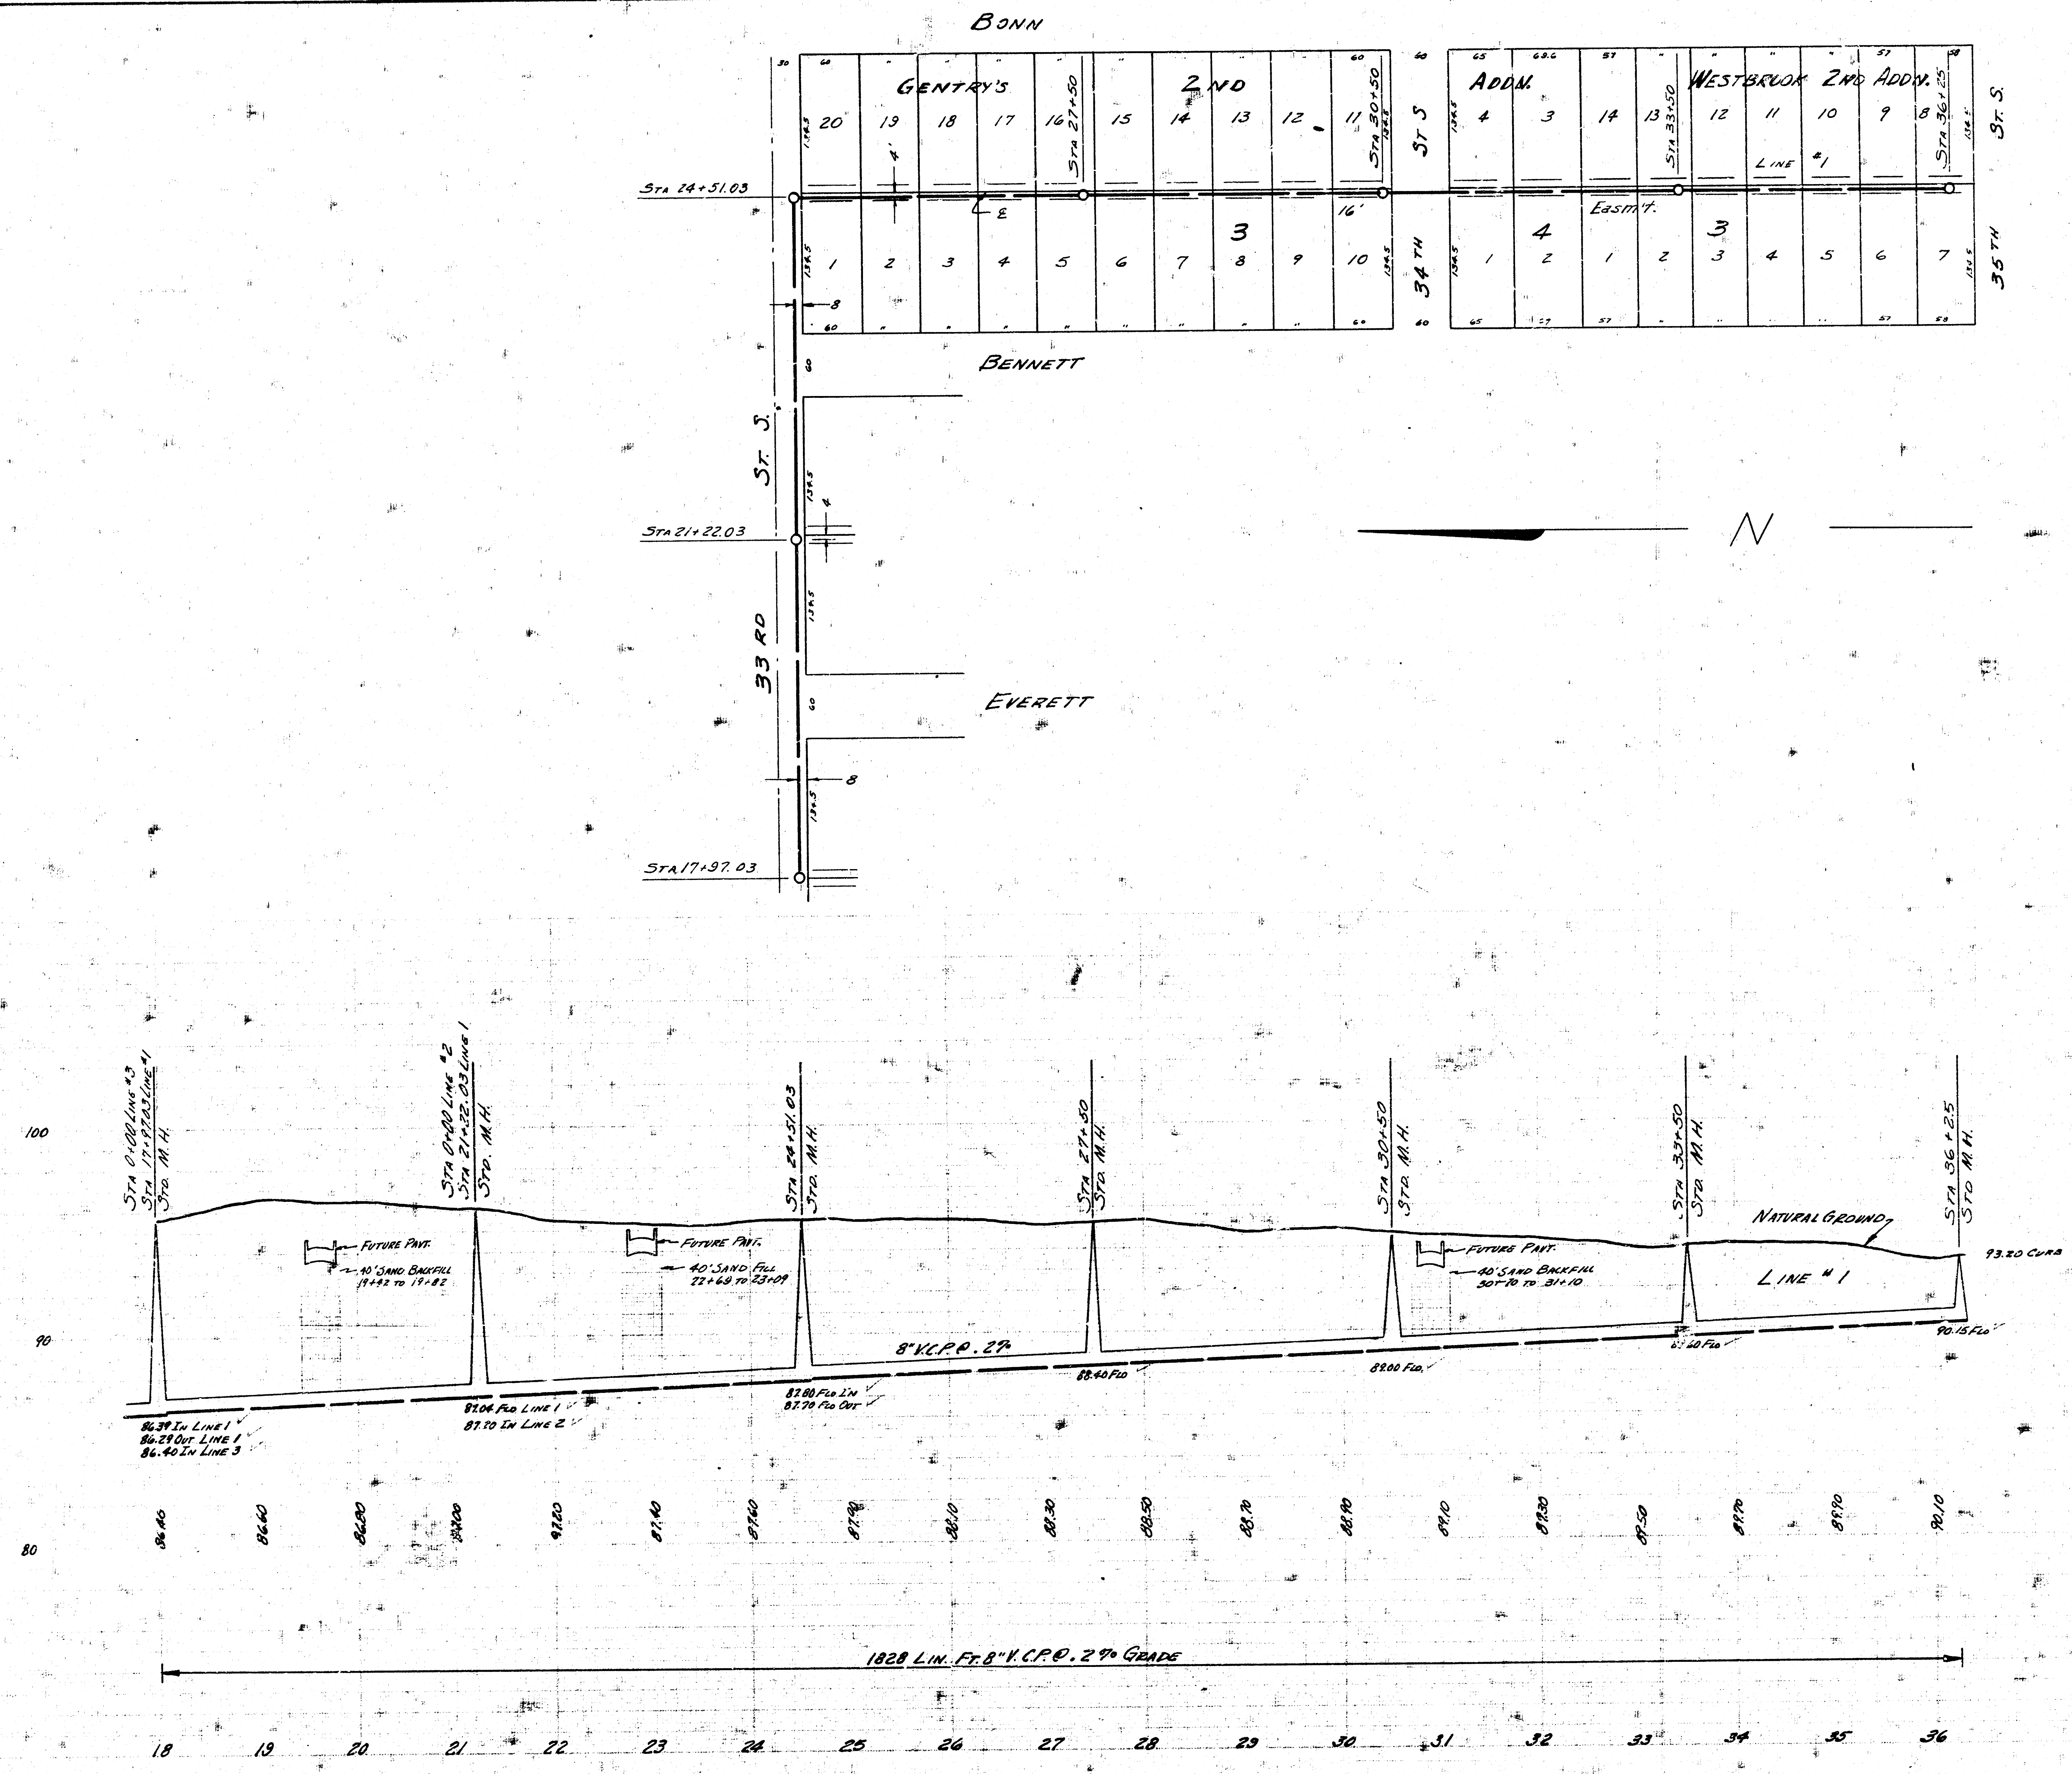
BONN
GENTRY'S 2ND ADDN.
WESTBROOK 2ND ADDN.
BENNETT
EVERETT
33 RD ST. S.
34 TH ST S
35 TH ST. S.
STA 24+51.03
STA 21+22.03
STA 17+97.03
STA 27+50
STA 30+50
STA 33+50
STA 36+25
LINE #1
EASM'T.
℄
4'
16'
8
N
STA 0+00 LINE #3
STA 17+97.03 LINE #1
STD. M.H.
STA 0+00 LINE #2
STA 21+22.03 LINE 1
STD. M.H.
STA 24+51.03
STD. M.H.
STA 27+50
STD. M.H.
STA 30+50
STD. M.H.
STA 33+50
STD. M.H.
STA 36+25
STD M.H.
FUTURE PAVT.
40' SAND BACKFILL 19+42 TO 19+82
FUTURE PAVT.
40' SAND FILL 22+69 TO 23+09
FUTURE PAVT.
40' SAND BACKFILL 30+70 TO 31+10
NATURAL GROUND
93.20 CURB
LINE #1
8" V.C.P. @ .2%
86.39 IN LINE 1
86.29 OUT LINE 1
86.40 IN LINE 3
87.04 FLO LINE 1
87.30 IN LINE 2
87.80 FLO IN
87.70 FLO OUT
88.40 FLO
89.00 FLO
89.60 FLO
90.15 FLO
100
90
80
86.40
86.60
86.80
87.00
87.20
87.40
87.60
87.80
88.10
88.30
88.50
88.70
88.90
89.10
89.30
89.50
89.70
89.90
90.10
1828 LIN. FT. 8" V.C.P. @ .2% GRADE
18
19
20
21
22
23
24
25
26
27
28
29
30
31
32
33
34
35
36

PLAN SCALE 1" = 80'
PROFILE SCALE 1" = 80' HOR 1" = 4' VERTICAL

LAT 11 SUB. 3 S.S. 22

PROJ C25-42 SHEET 3 OF 4

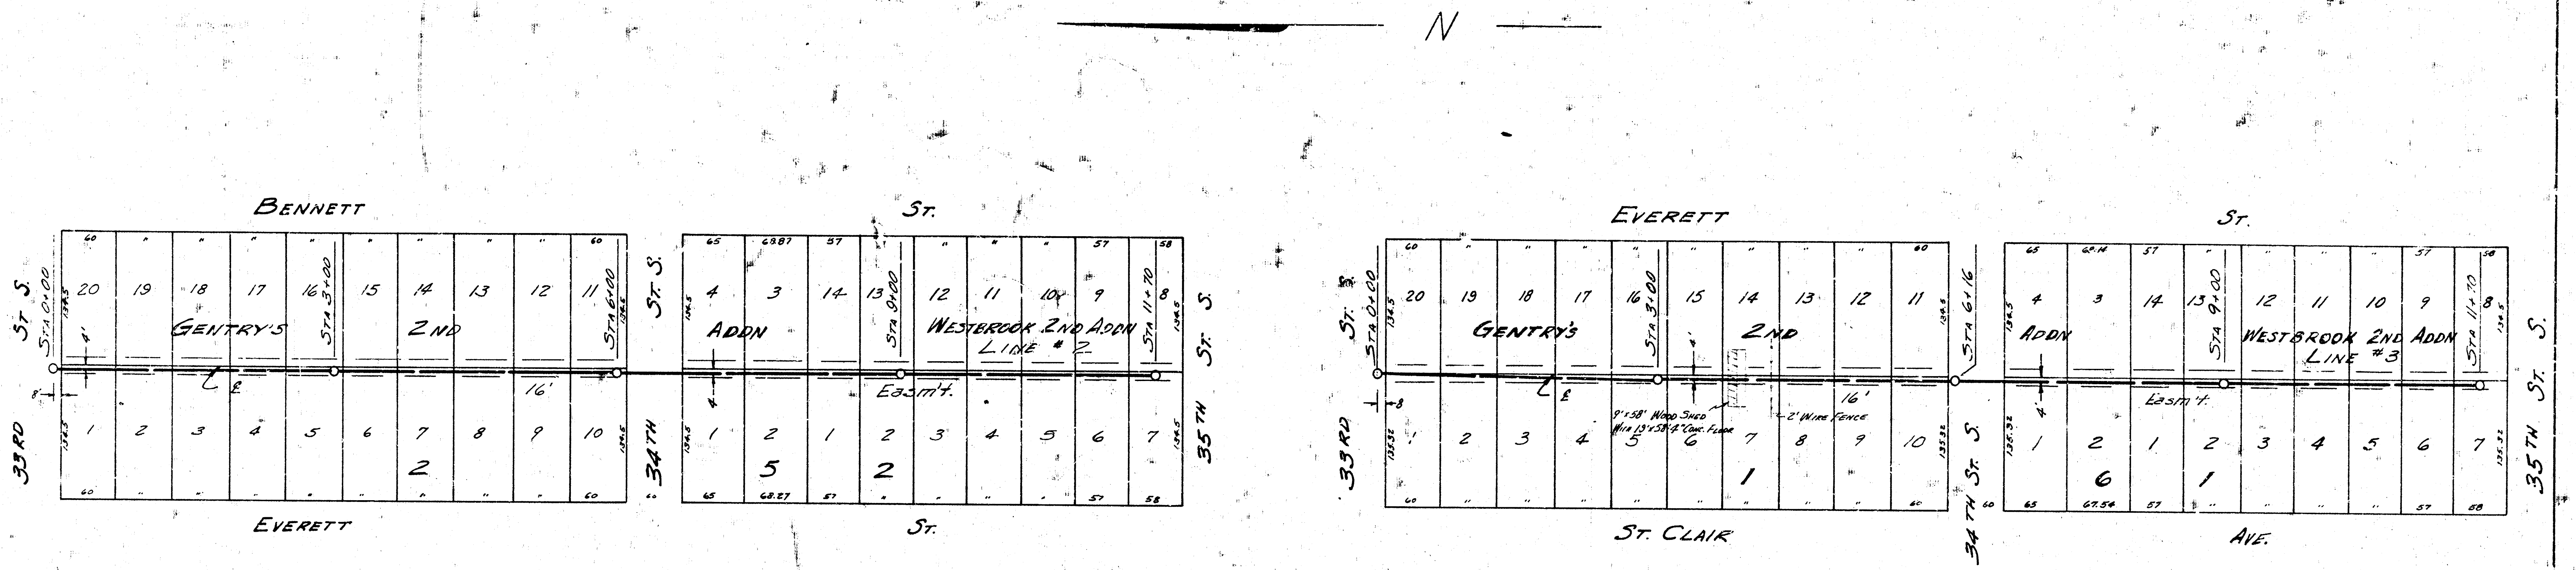
N
BENNETT ST.
EVERETT ST.
33RD ST. S.
34TH ST. S.
35TH ST. S.
GENTRY'S 2ND ADDN
WESTBROOK 2ND ADDN
LINE #2
STA 0+00
STA 3+00
STA 6+00
STA 9+00
STA 11+70
℄
16'
Easm't.
4'
8'
60
68.87
68.27
65
57
58
134.5
20 19 18 17 16 15 14 13 12 11
1 2 3 4 5 6 7 8 9 10
2
4 3 14 13 12 11 10 9 8
1 2 1 2 3 4 5 6 7
5
2
EVERETT ST.
ST. CLAIR AVE.
GENTRY'S 2ND ADDN
WESTBROOK 2ND ADDN
LINE #3
STA 0+00
STA 3+00
STA 6+16
STA 9+00
STA 11+70
9'x58' Wood Shed With 13'x58'4" Conc. Floor
2' Wire Fence
16'
Easm't.
4'
8
60
68.14
67.54
65
57
58
134.5
135.32
20 19 18 17 16 15 14 13 12 11
1 2 3 4 5 6 7 8 9 10
1
4 3 14 13 12 11 10 9 8
1 2 1 2 3 4 5 6 7
6
1

PLAN SCALE 1"=80'
PROFILE SCALE 1"=80' HOR. 1"=4' VERTICAL

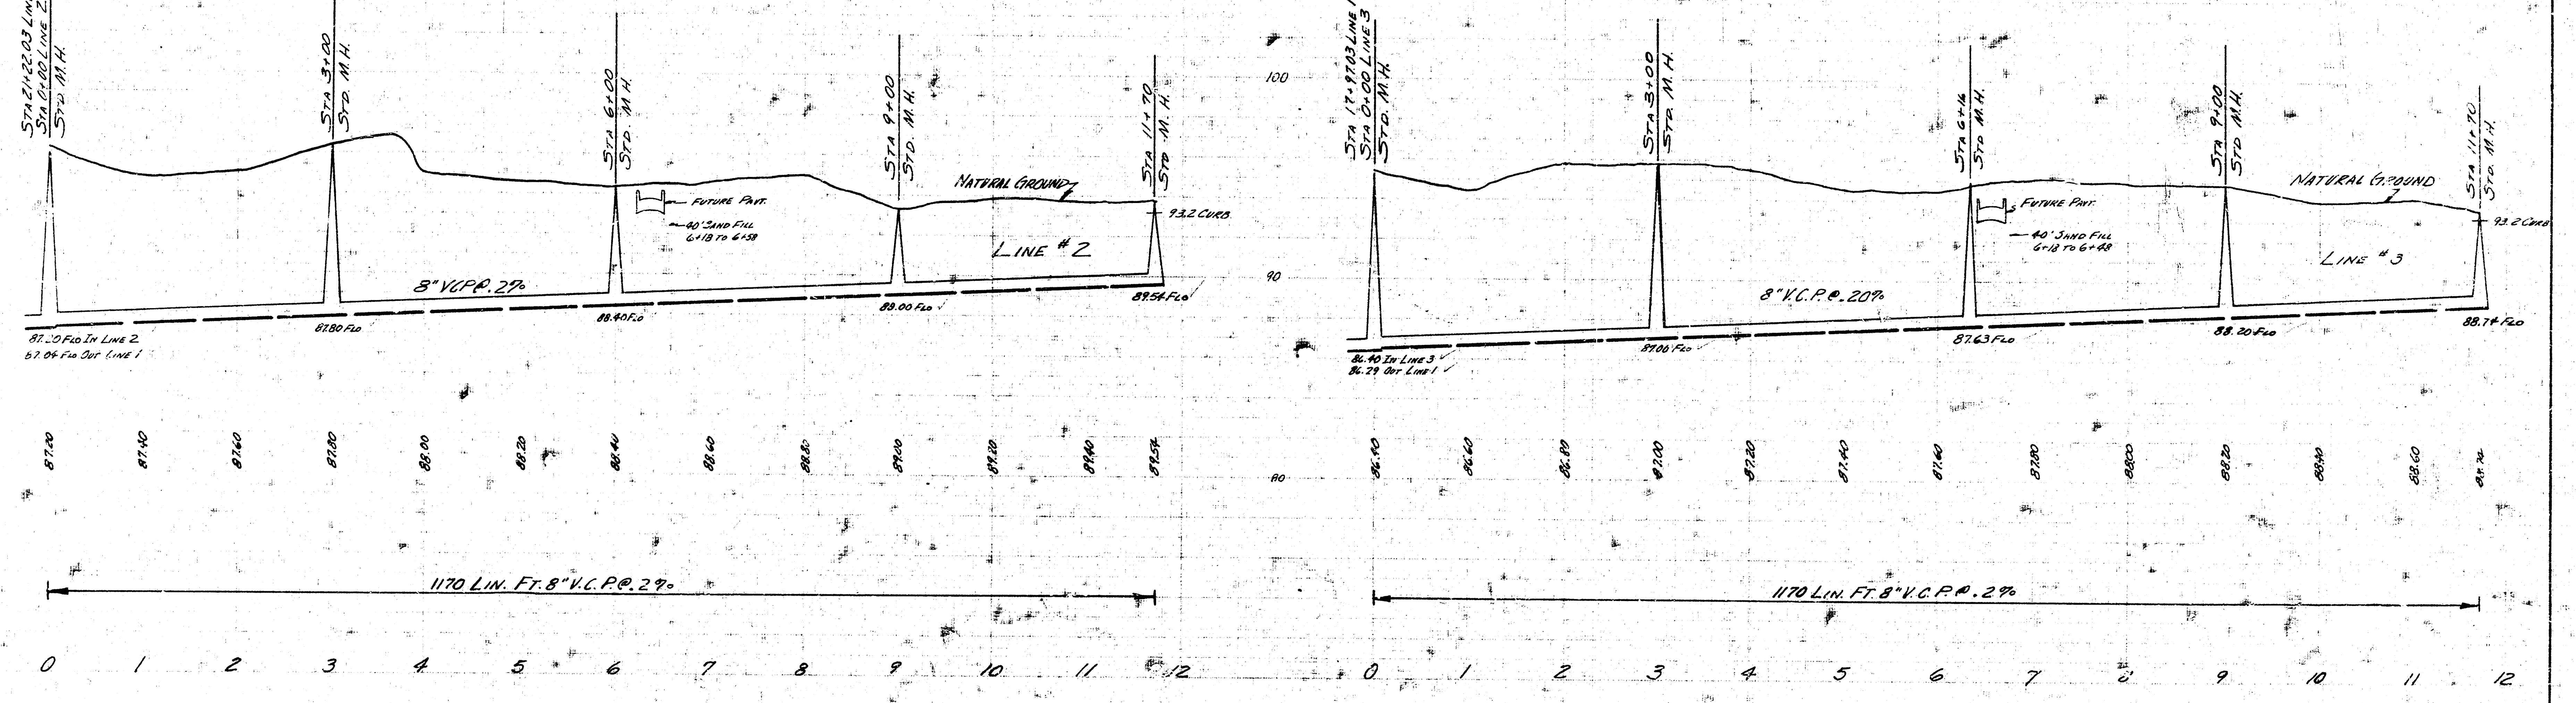
100
90
80
STA 21+22.03 LINE 1
STA 0+00 LINE 2
STD M.H.
STA 3+00 STD. M.H.
STA 6+00 STD. M.H.
STA 9+00 STD. M.H.
STA 11+70 STD M.H.
NATURAL GROUND
FUTURE PAVT.
40' SAND FILL 6+18 TO 6+58
93.2 CURB
LINE #2
8" VCP @ .2%
87.20 FLO IN LINE 2
87.04 FLO OUT LINE 1
87.80 FLO
88.40 FLO
89.00 FLO
89.54 FLO
87.20 87.40 87.60 87.80 88.00 88.20 88.40 88.60 88.80 89.00 89.20 89.40 89.54
1170 LIN. FT. 8" V.C.P. @ .2%
0 1 2 3 4 5 6 7 8 9 10 11 12
STA 17+97.03 LINE 1
STA 0+00 LINE 3
STD. M.H.
STA 3+00 STD M.H.
STA 6+16 STD M.H.
STA 9+00 STD M.H.
STA 11+70 STD. M.H.
NATURAL GROUND
FUTURE PAVT.
40' SAND FILL 6+18 TO 6+48
93.2 CURB
LINE #3
8" V.C.P. @ .20%
86.40 IN LINE 3
86.29 OUT LINE 1
87.00 FLO
87.63 FLO
88.20 FLO
88.74 FLO
86.40 86.60 86.80 87.00 87.20 87.40 87.60 87.80 88.00 88.20 88.40 88.60 88.74
1170 LIN. FT. 8" V.C.P. @ .2%
0 1 2 3 4 5 6 7 8 9 10 11 12

LAT. 11 SUB. 3 S.S. 22

PROJ. NO. C25-42 SHEET 4 OF 4