
Survey: J. Hanson Notebook L.H.21
Plan: D. Sellers
Checked
Date: July, 1955


B.M. 101.942 Sto Glenn S. & Pawnee 6'W 12'S. SE Cor.

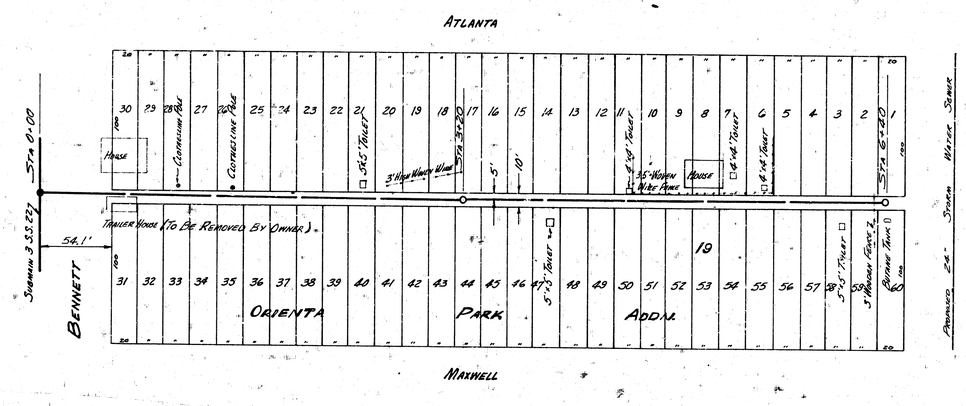

N

NOTE

Remove Existing 8' Stub E. Build Present Brick Support Up to New Grade. This Cost To Be Included In The Bid Price Per Lin. Ft. of 8" V.C.P.

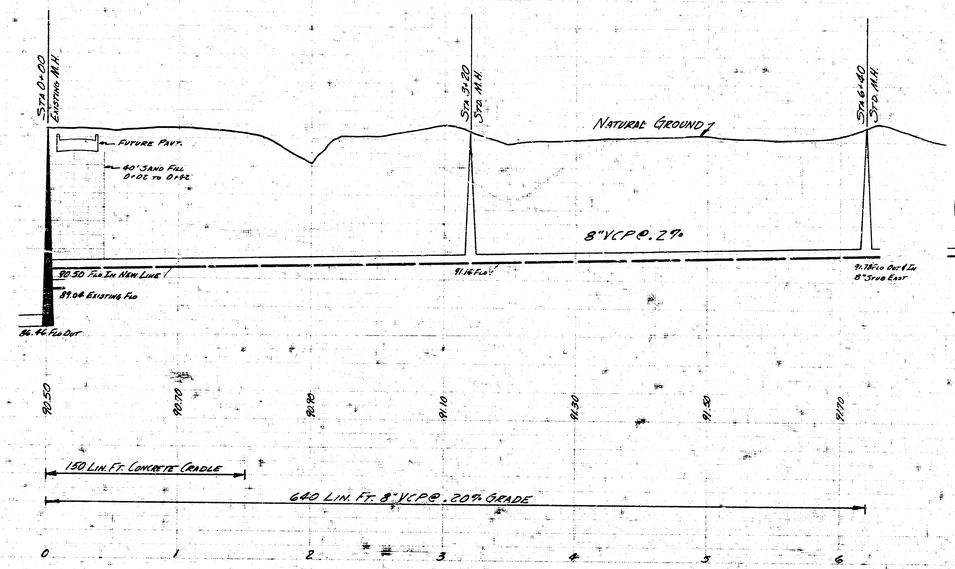

Plan Scale 1" = 40'
Profile Scale 1" = 40' Hor. 1" = 4' Vertical

Lateral 13 Subdrain 3 San. Sewer 22
City of Wichita Kansas
B. E. Smith City Engineer
Proj. No. 635-47 July, 1955