
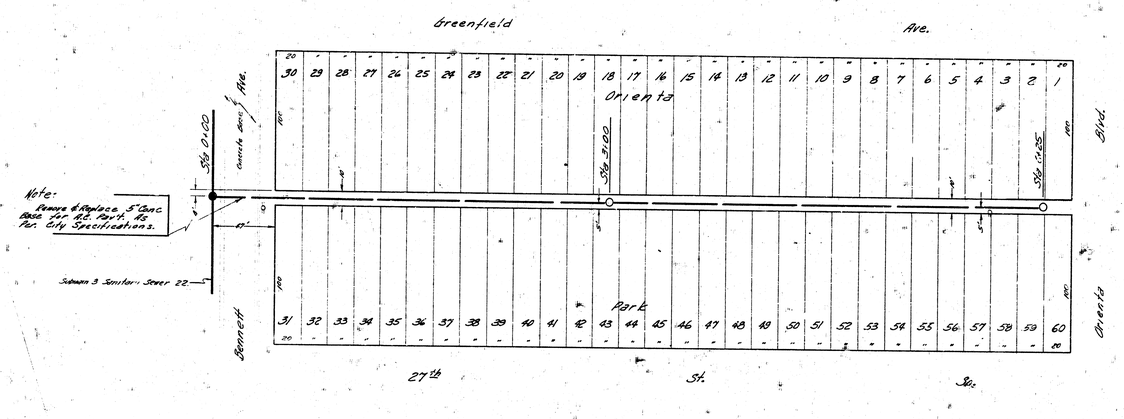


B.S. 97.70 "X" in Ritchie E. Cb. Bennett, N. End Rad. N.L. 27th St. So.
B.M. 100.985 N.E. Cor. Conc. Porch. No. 2203 W. 27th St. So. SW Cor. Everett.

Plan Scale 1"=40'
Profile Scale 1"=40' Hor, 1"=8' Vertical

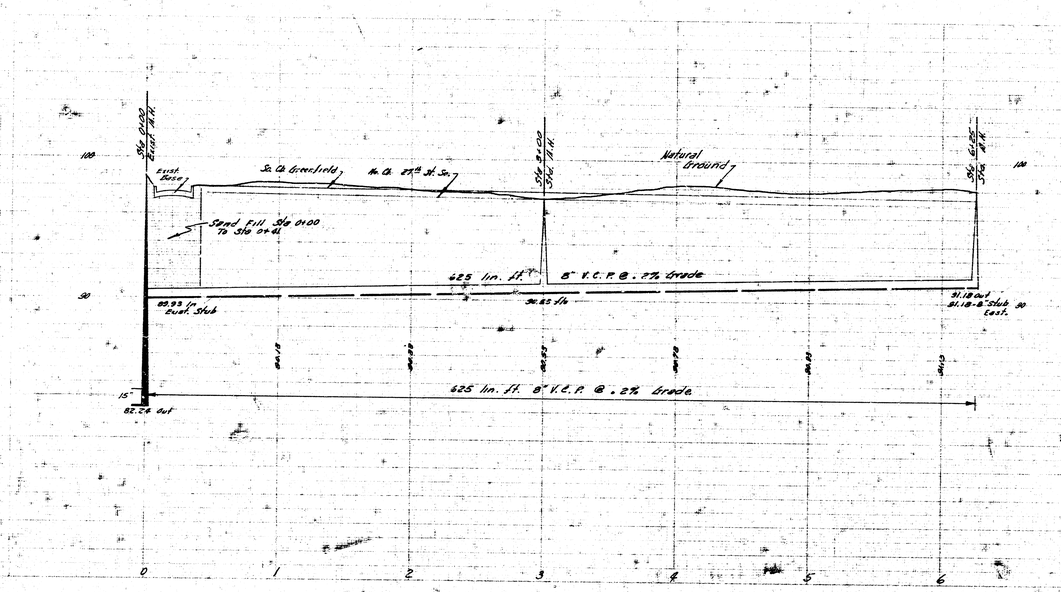

Lat. 22 Sub. 3 S.S. 22
City Of Wichita, Kansas
B.E. Smith City Engineer
Proj. No. C26-84 Date-SEPT. 1952

e 5 1 (3)