SURVEY BY RIGGS BK. AE-6
DRAWN BY CHD
CHECKED BY
DATE

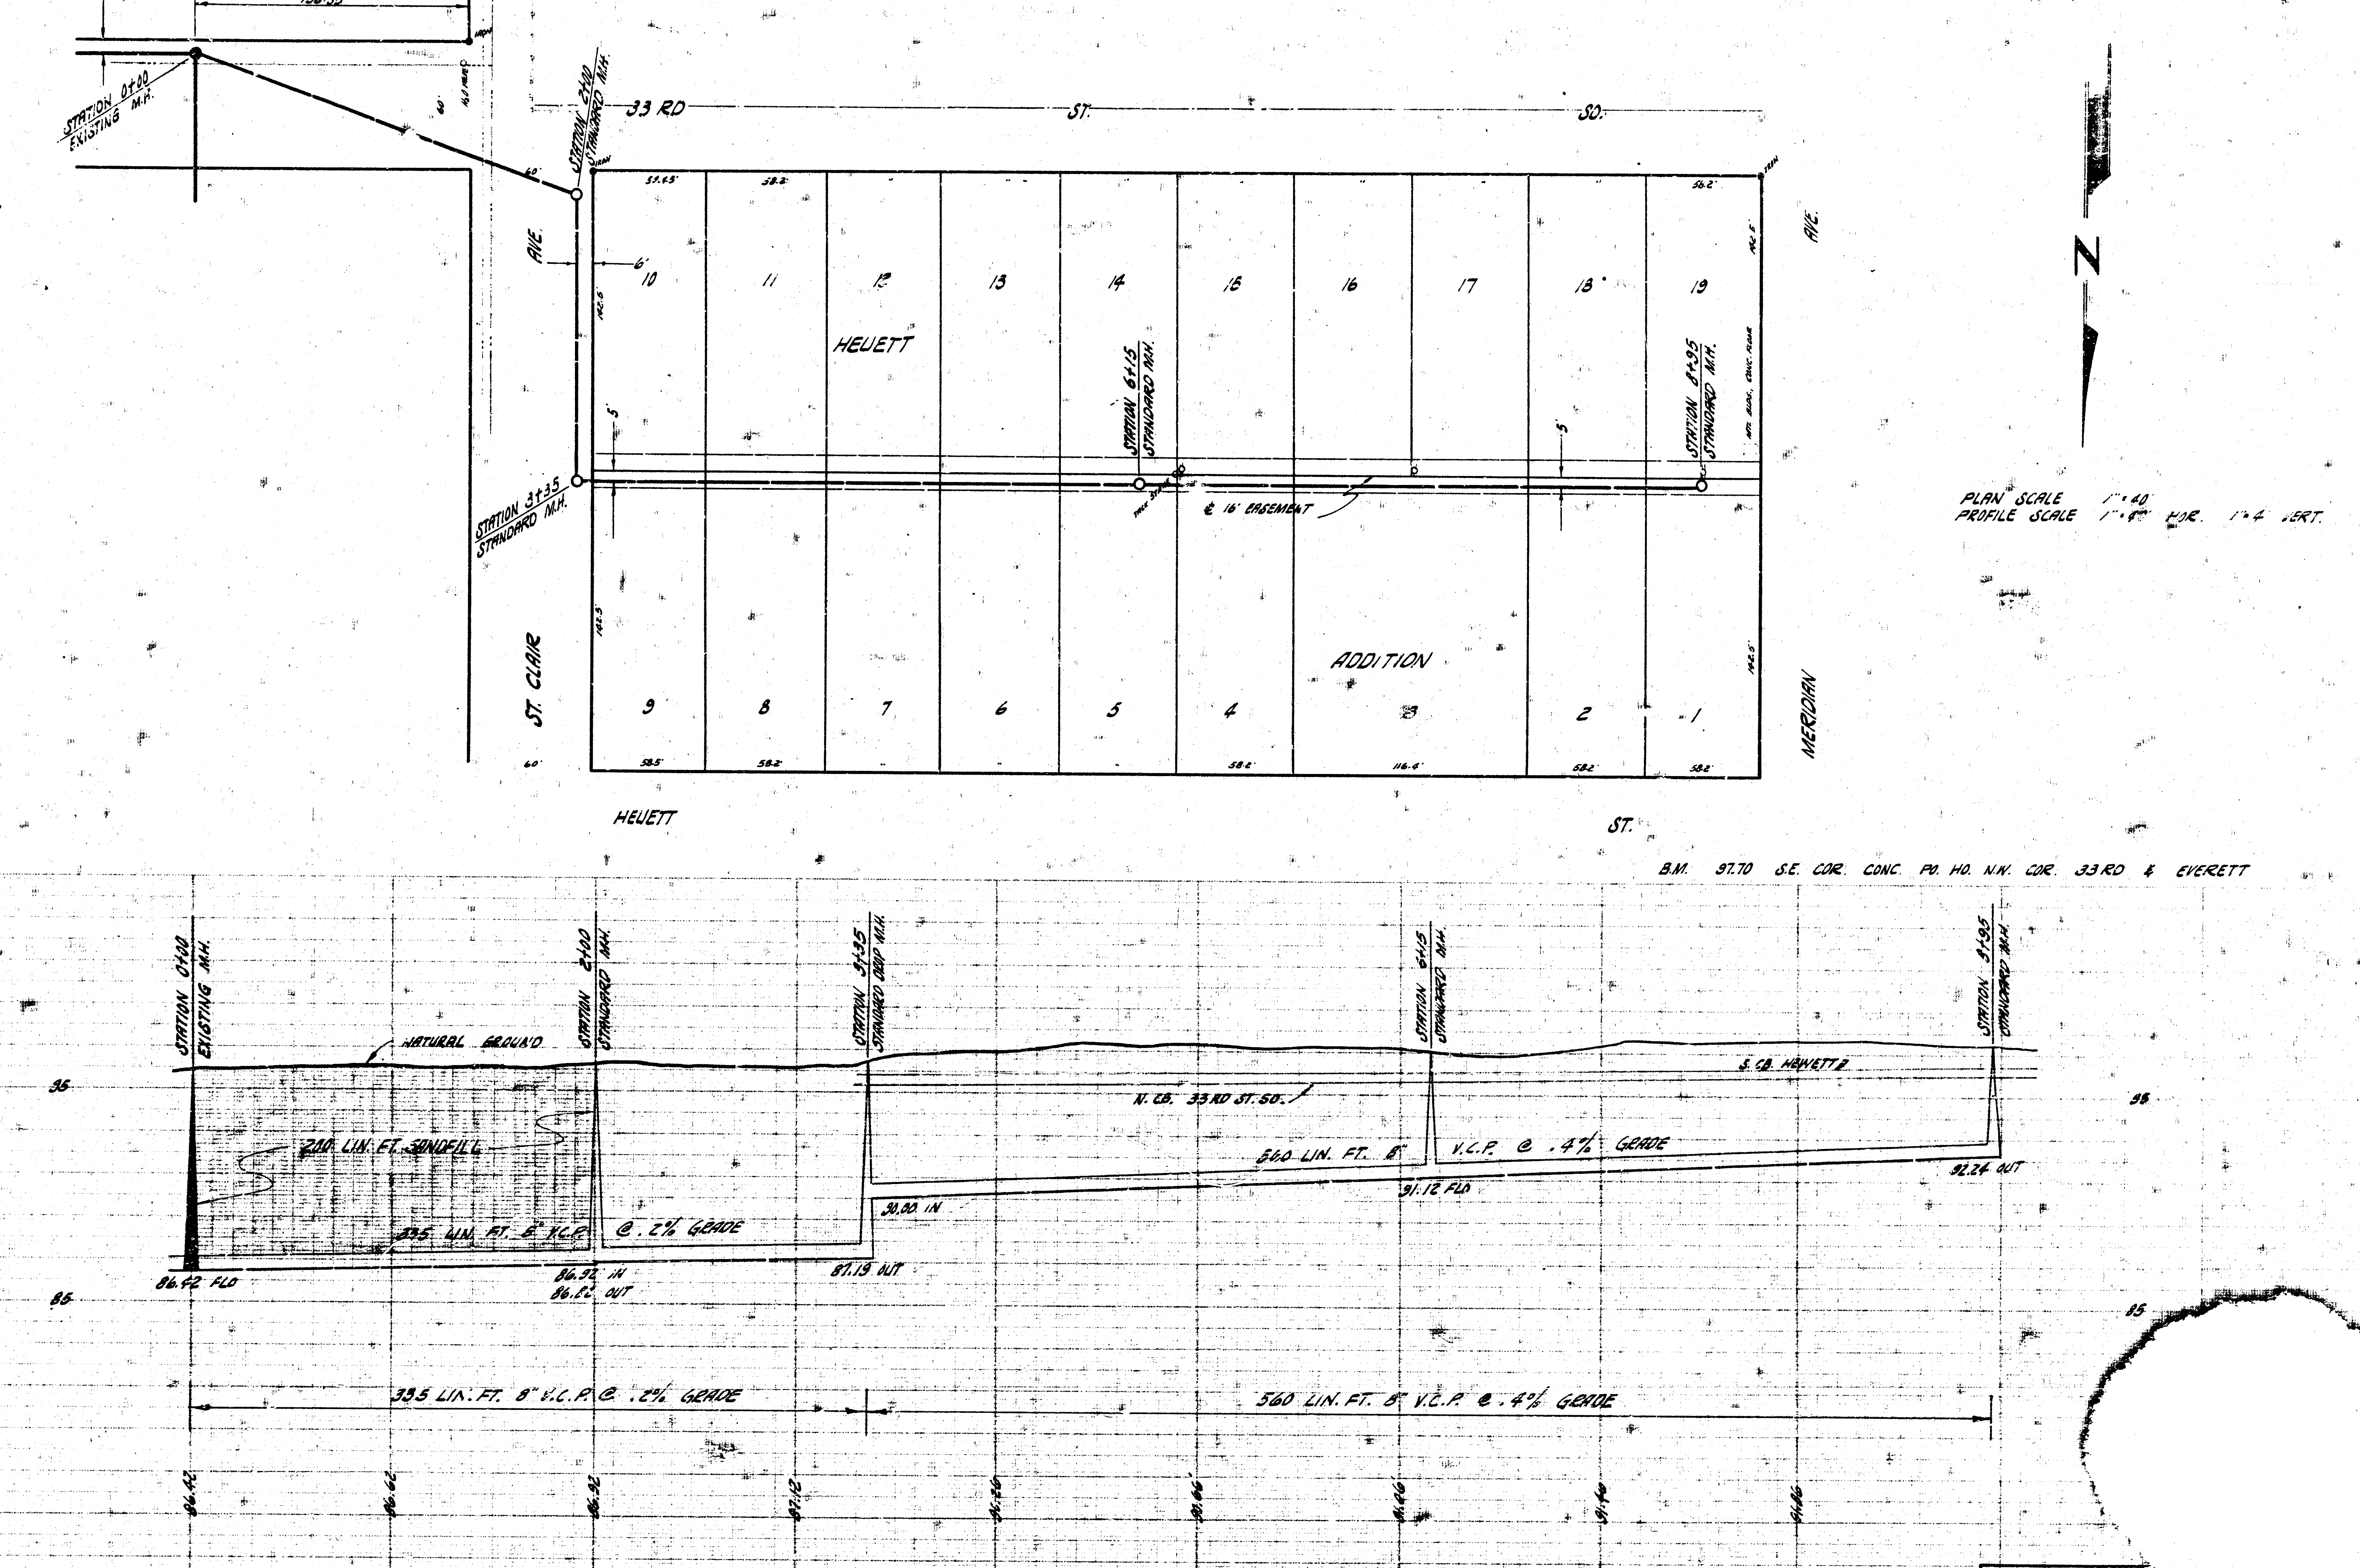
136.35'
6'
STATION 0+00
EXISTING M.H.
60'
STATION 2+00
STANDARD M.H.
33 RD
ST.
SO.
AVE.
6'
5'
STATION 3+35
STANDARD M.H.
10
11
12
13
14
15
16
17
18
19
HEUETT
STATION 6+15
STANDARD M.H.
STATION 8+95
STANDARD M.H.
℄ 16' EASEMENT
ADDITION
9
8
7
6
5
4
3
2
1
ST. CLAIR
MERIDIAN
AVE.
58.2'
116.4'
HEUETT
ST.
N
PLAN SCALE 1" = 40'
PROFILE SCALE 1" = 40' HOR. 1" = 4' VERT.
B.M. 97.70 S.E. COR. CONC. PO. HO. N.W. COR. 33 RD & EVERETT
STATION 0+00
EXISTING M.H.
NATURAL GROUND
STATION 2+00
STANDARD M.H.
STATION 3+35
STANDARD DROP M.H.
STATION 6+15
STANDARD M.H.
STATION 8+95
STANDARD M.H.
95
200 LIN. FT. SANDFILL
335 LIN. FT. 8" V.C.P. @ .2% GRADE
86.42 FLO
86.92 IN
86.82 OUT
87.19 OUT
90.00 IN
N. CB. 33 RD ST. SO.
S. CB. HEWETT
560 LIN. FT. 8" V.C.P. @ .4% GRADE
91.12 FLO
92.24 OUT
85
335 LIN. FT. 8" V.C.P. @ .2% GRADE
560 LIN. FT. 8" V.C.P. @ .4% GRADE
86.42

LATERAL 23 SUB. 3 S. S. 22
CITY OF WICHITA, KANSAS
B. E. SMITH, CITY ENGINEER
PROJ. NO. C 27-50 DATE SEPT. 1958

9 S 4 15