10149 & 10150 Micro-Film

B.M. 101.73 R.R. Spike in P.P., N.S. Pawnee & E. Everett S.

Survey: Lauridsen Engineering
Plan: D. Cramer
Check:

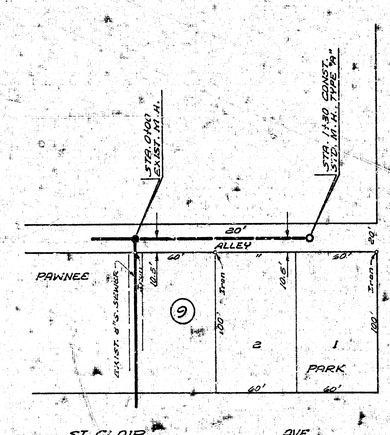

N

NOTE TO CONTRACTOR
All work performed on this project will be constructed in accordance with the Standard Specifications of the CITY OF WICHITA, KANSAS, and all materials furnished and work performed shall be subject to the inspection and approval of the City Engineer.

Plan-Scale 1"=40'
Profile-Scale 1"=40' Hor.
1"=4' Vert.

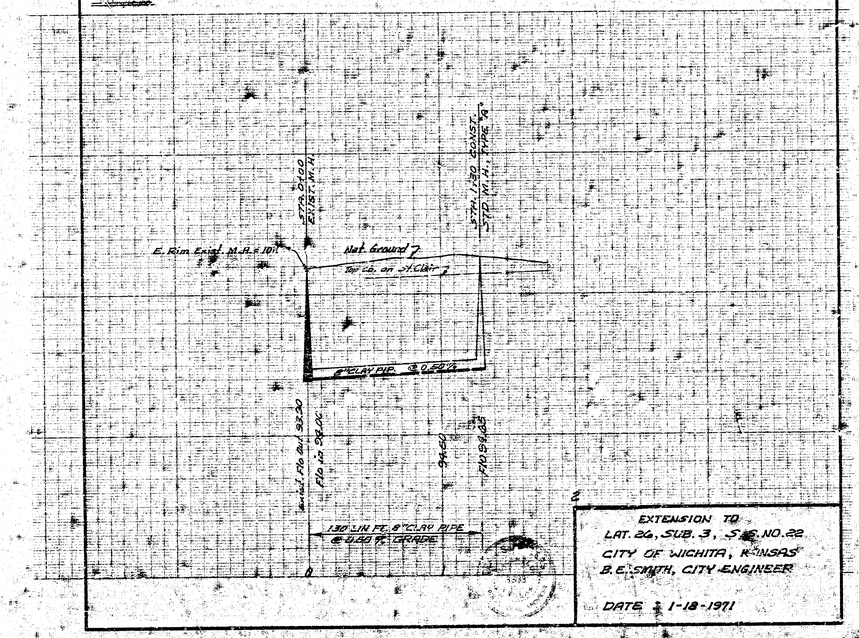

EXTENSION TO
LAT. 24, SUB. 3, S.A.D. NO. 22
CITY OF WICHITA, KANSAS
B.E. SMITH, CITY ENGINEER

DATE : 1-18-1971