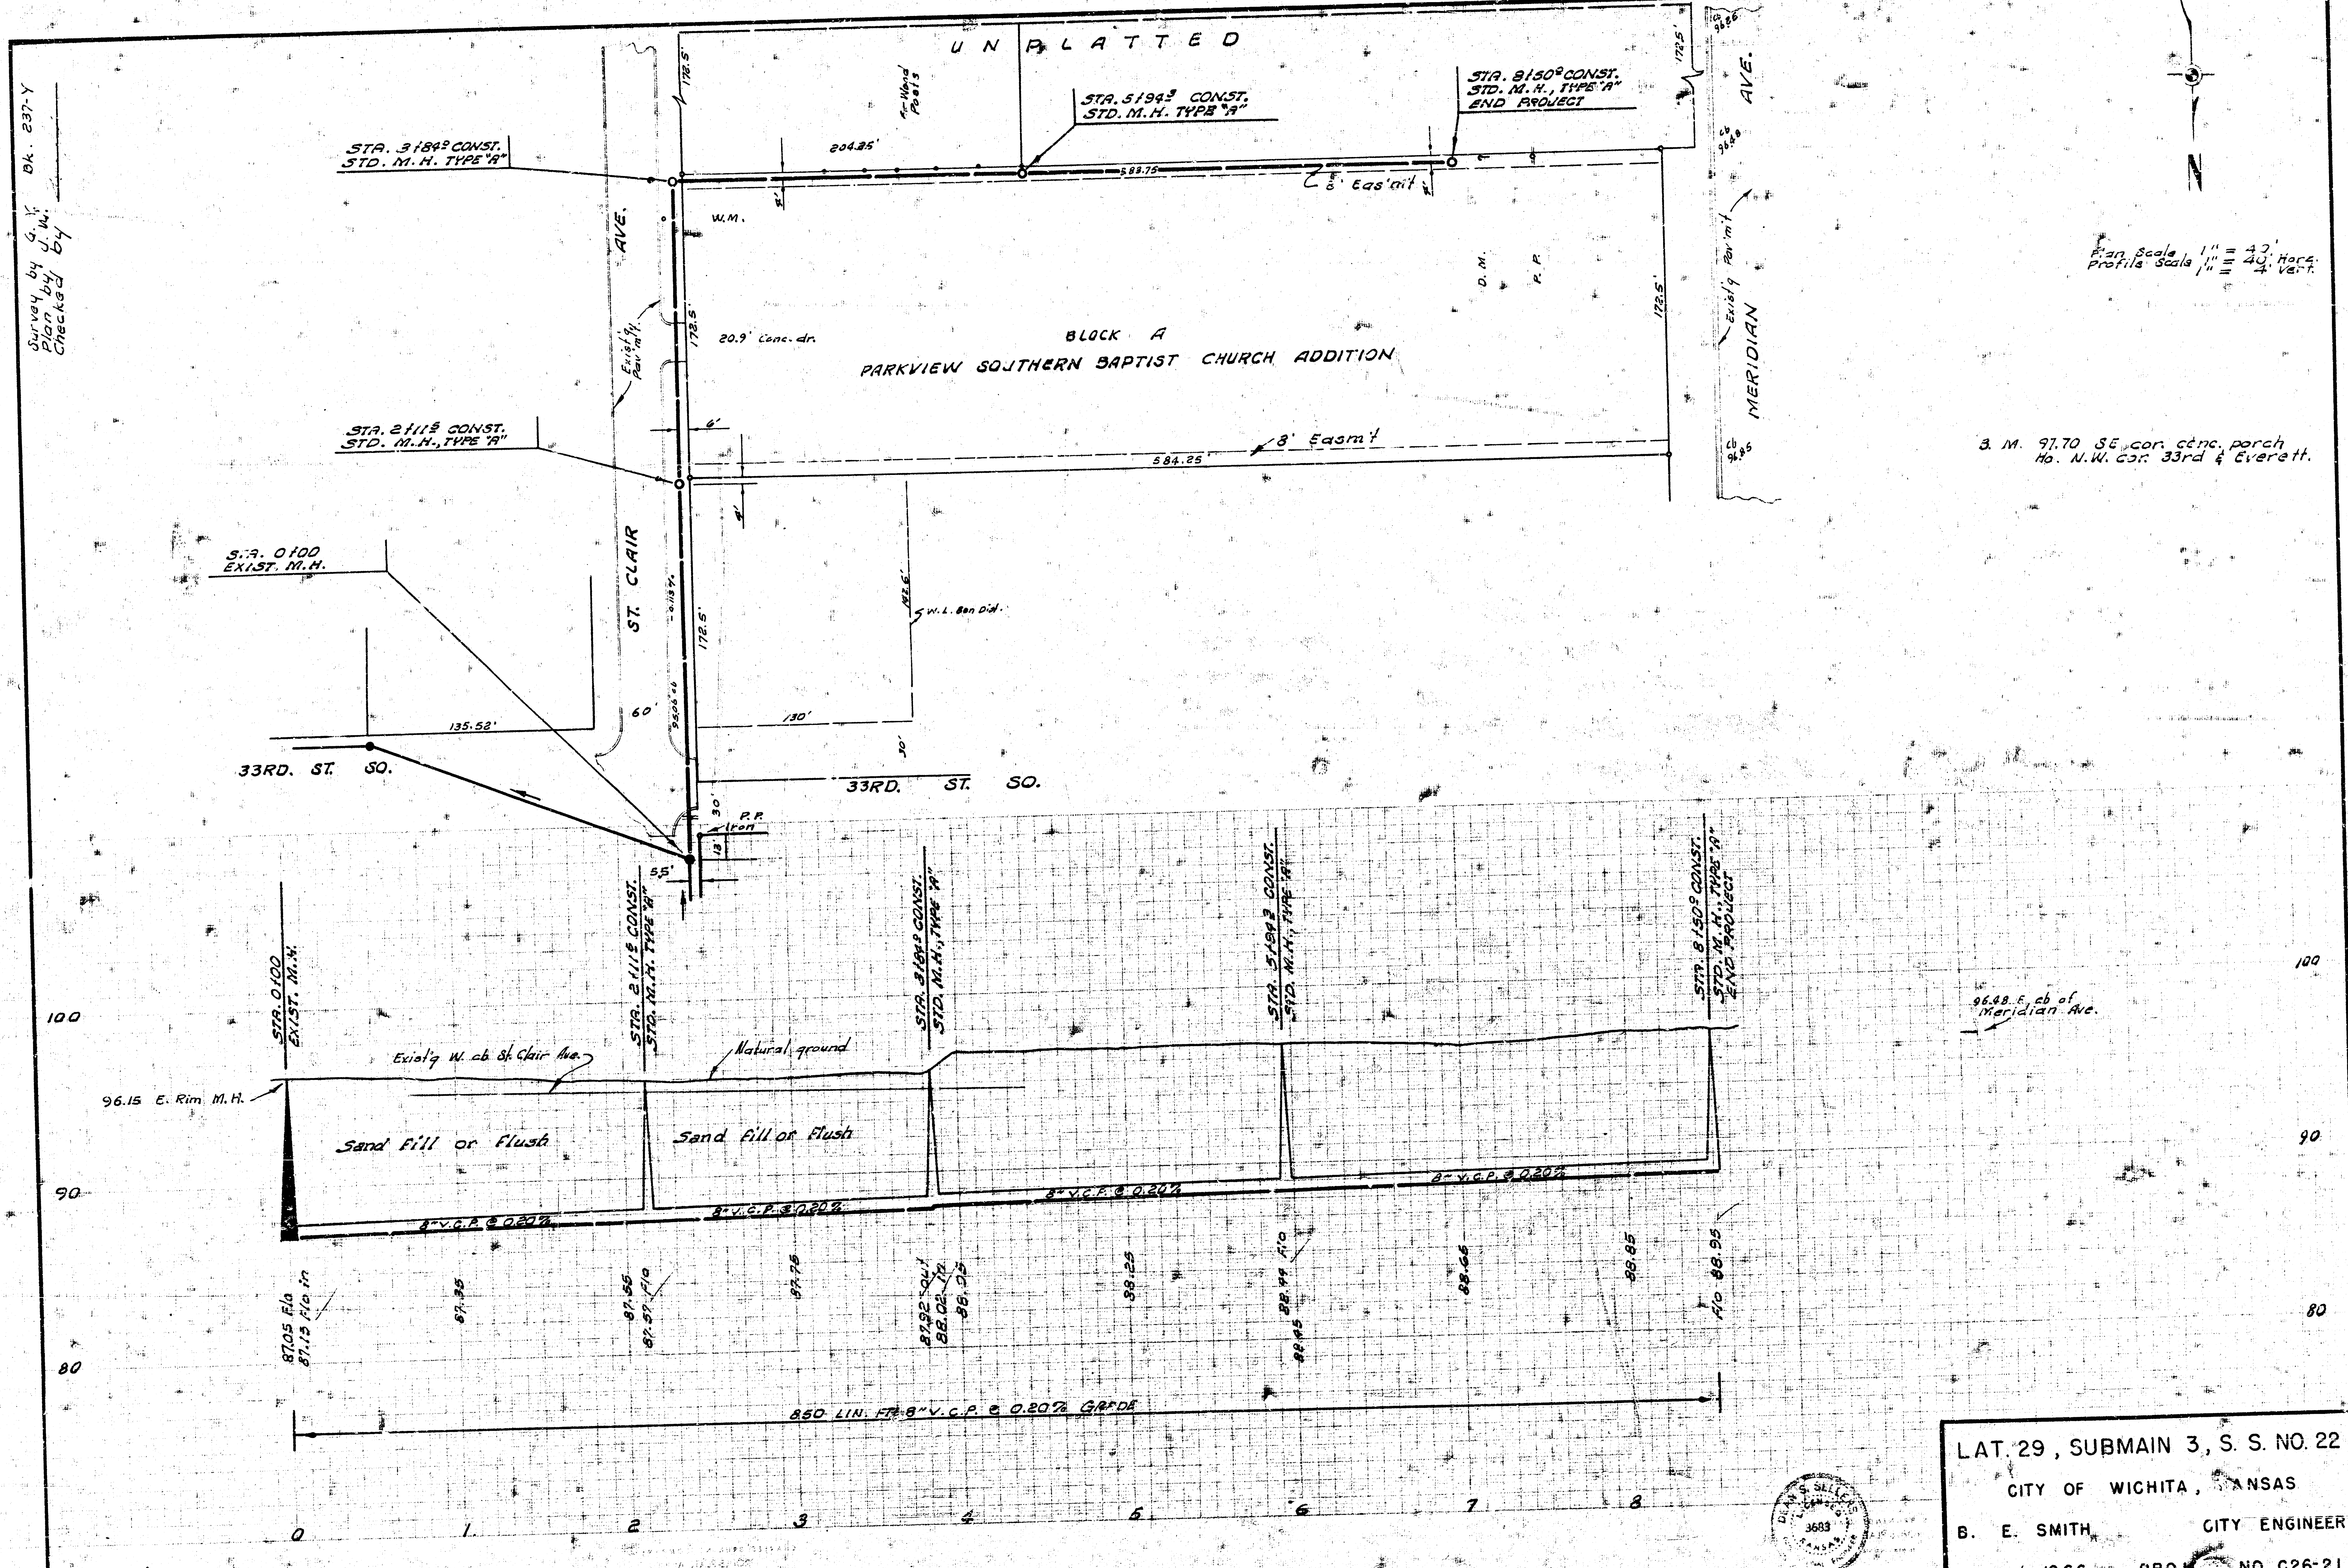
Survey by G.Y. Bk. 237-Y
Plan by J.W.
Checked by
UNPLATTED
STA. 3+84.0 CONST.
STD. M.H. TYPE "A"
STA. 5+94.3 CONST.
STD. M.H. TYPE "A"
STA. 8+50.0 CONST.
STD. M.H., TYPE "A"
END PROJECT
Fr. Wood Posts
204.25'
583.75
8' Eas'm't
172.5'
W.M.
20.9' Conc. dr.
Exist'g Pav'm't
BLOCK A
PARKVIEW SOUTHERN BAPTIST CHURCH ADDITION
D.M.
P.P.
cb 96.86
cb 96.48
cb 96.85
Exist'g Pav'm't
MERIDIAN AVE.
STA. 2+11.5 CONST.
STD. M.H., TYPE "A"
6'
8' Easm't
584.25'
S.A. 0+00
EXIST. M.H.
ST. CLAIR AVE.
-0.113%
95.05 cb
142.6'
W.L. Bon Did.
135.52'
60'
130'
30'
33RD. ST. SO.
33RD. ST. SO.
30'
P.P. Iron
13'
55'
N
Plan Scale 1" = 40'
Profile Scale 1" = 40' Horz.
1" = 4' Vert.
B.M. 97.70 SE cor. conc. porch
Ho. N.W. cor. 33rd & Everett.
STA. 0+00
EXIST. M.H.
STA. 2+11.5 CONST.
STD. M.H. TYPE "A"
STA. 3+84.0 CONST.
STD. M.H., TYPE "A"
STA. 5+94.3 CONST.
STD. M.H., TYPE "A"
STA. 8+50.0 CONST.
STD. M.H., TYPE "A"
END PROJECT
96.48 E. cb of Meridian Ave.
Exist'g W. cb St. Clair Ave.
Natural ground
96.15 E. Rim M.H.
Sand Fill or Flush
Sand Fill or Flush
8" V.C.P. @ 0.20%
8" V.C.P. @ 0.20%
8" V.C.P. @ 0.20%
8" V.C.P. @ 0.20%
87.05 F/o
87.15 F/o in
87.35
87.55
87.59 F/o
87.75
87.92 out
88.02 in
88.05
88.25
88.45
88.49 F/o
88.65
88.85
F/o 88.95
850 LIN. FT. 8" V.C.P. @ 0.20% GRADE
100
90
80
100
90
80
0
1
2
3
4
5
6
7
8

LAT. 29, SUBMAIN 3, S. S. NO. 22
CITY OF WICHITA, KANSAS
B. E. SMITH CITY ENGINEER
Sept. 1966 PROJ. NO. C26-21

DEAN S. SELLERS
3683

2 15 3 ①