

PUMPING STATION
TO SERVE
LAT. 2 SUB. 4 SAN. SEWER 22
CITY OF WICHITA
B.E. SMITH CITY ENGINEER
PROJ. NO. C29-66


CONTRACTOR TO GIVE NOTICE TO SEWER MAINTENANCE DIVISION, WHICH WILL REMOVE EXISTING LIFT STATION FROM FLOOR UP. CONTRACTOR TO BREAK OUT FLOOR & WALLS TO 2'0" BELOW YARD LEVEL & FILL & FLUSH EXCAVATION. FENCE TO BE REPLACED AS DIRECTED BY THE ENGINEER.

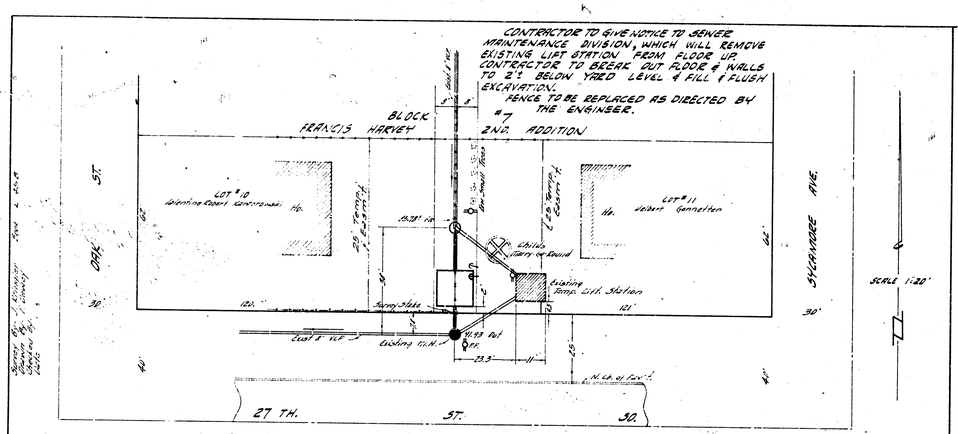

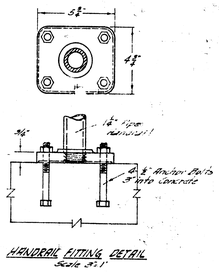


HANDRAIL FITTING DETAIL
Scale 3"=1'


Note:
Install Type L-10 Roof Scuttle as mfg'd by the Bilco Co. or equal. The 14 ga. steel cover & curb & 22 ga. cover liner. A 14 ga. steel strip shall be welded to the inside curb flange to come over to the outside edge of the cover & will bend down to within 2" of the top of the station.

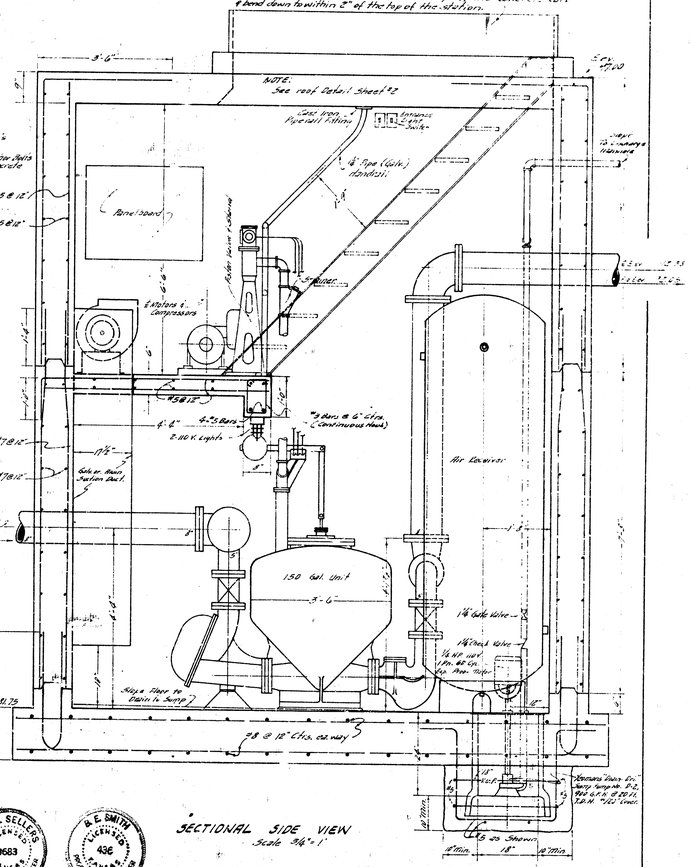


SECTIONAL SIDE VIEW
Scale ¾"=1'

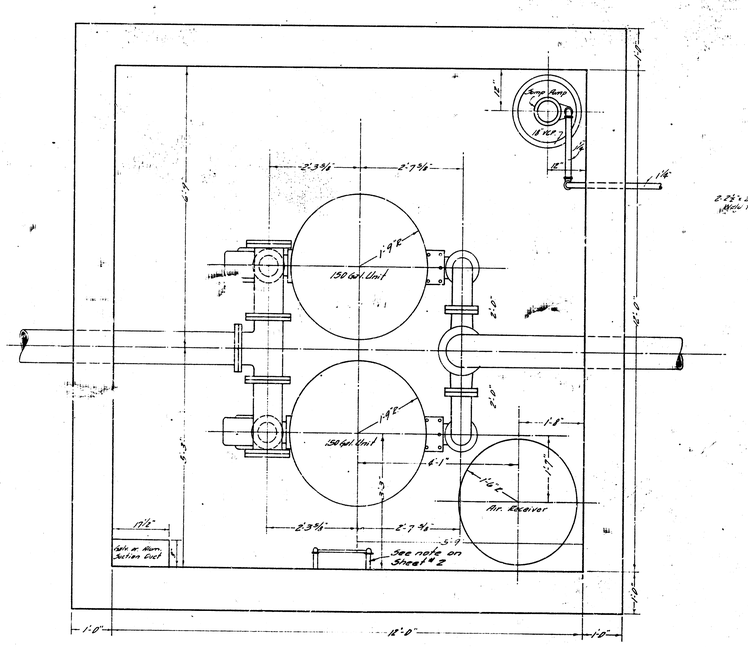

FLOOR PLAN
Scale ¾"=1'

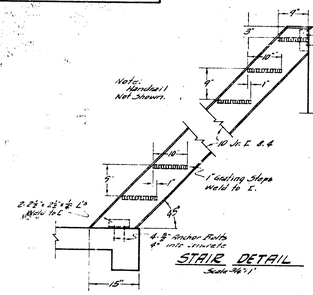

STAIR DETAIL
Scale ¾"=1'

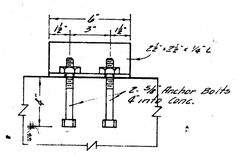


STAIR BRACKET DETAIL
No Scale


B.E. SMITH CITY ENGINEER MAR. 16, 1960


DEAN S. SELLER LICENSED 3683 KANSAS PROFESSIONAL ENGINEER


B.E. SMITH LICENSED 436 KANSAS PROFESSIONAL ENGINEER


PUMPING STATION TO SERVE LAT. 2 SUB. 4 SAN. SEWER 22
PROJECT NO. C29-66 SHEET 1 OF 2

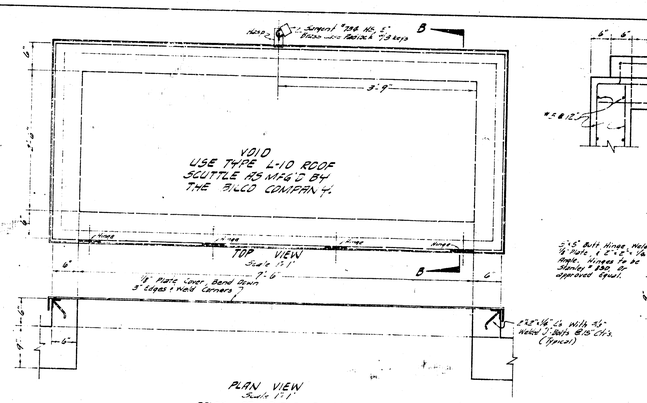


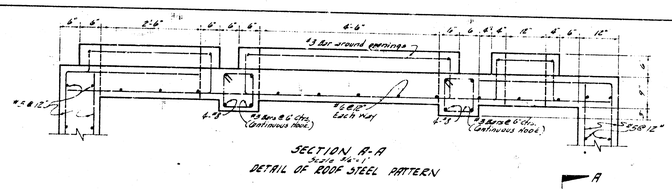


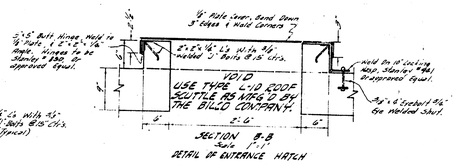


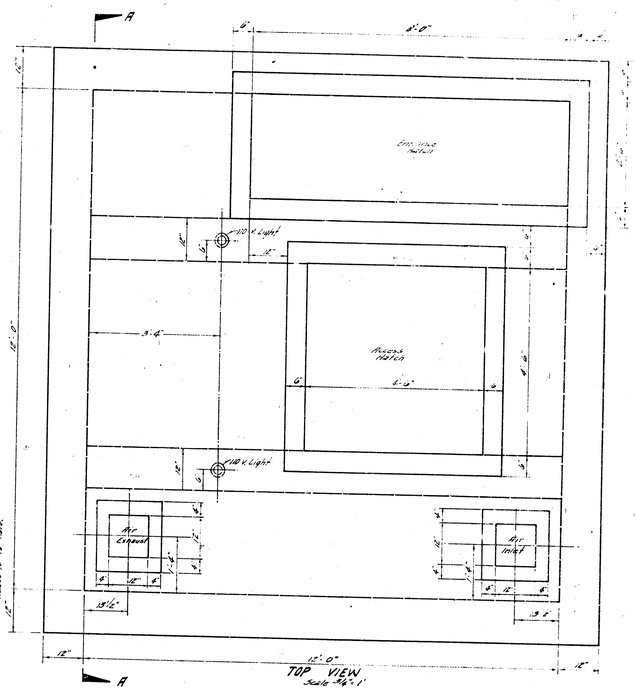

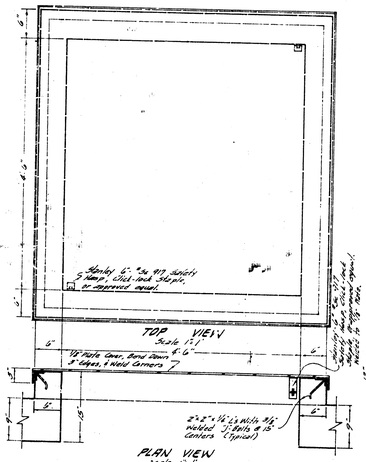

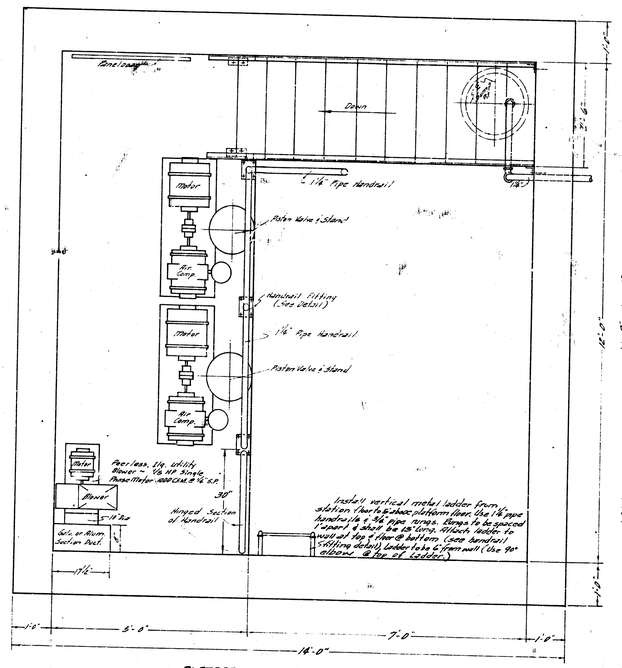

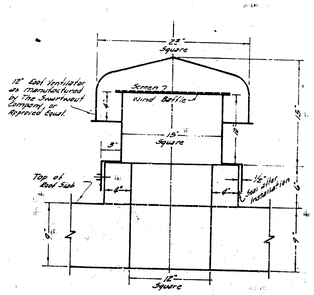

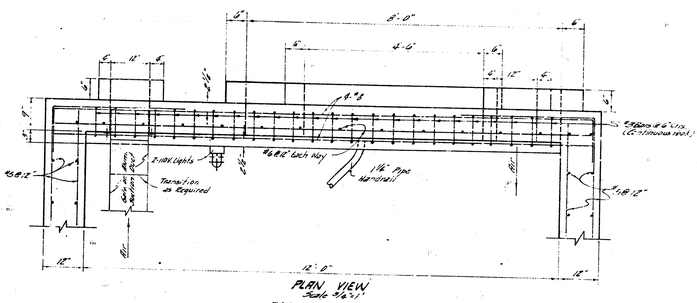

PUMPING STATION TO SERVE LAT. 2 SUB. 4 SAN. SEWER 22
PROJ. NO. C29-66 SHEET 2 OF 2