LOCATION MAP

LAT. 2 SUB. 4 SAN. SEWER NO. 22

CITY OF WICHITA, KANSAS

B.E. SMITH CITY ENGINEER PROJECT NO. C25-33

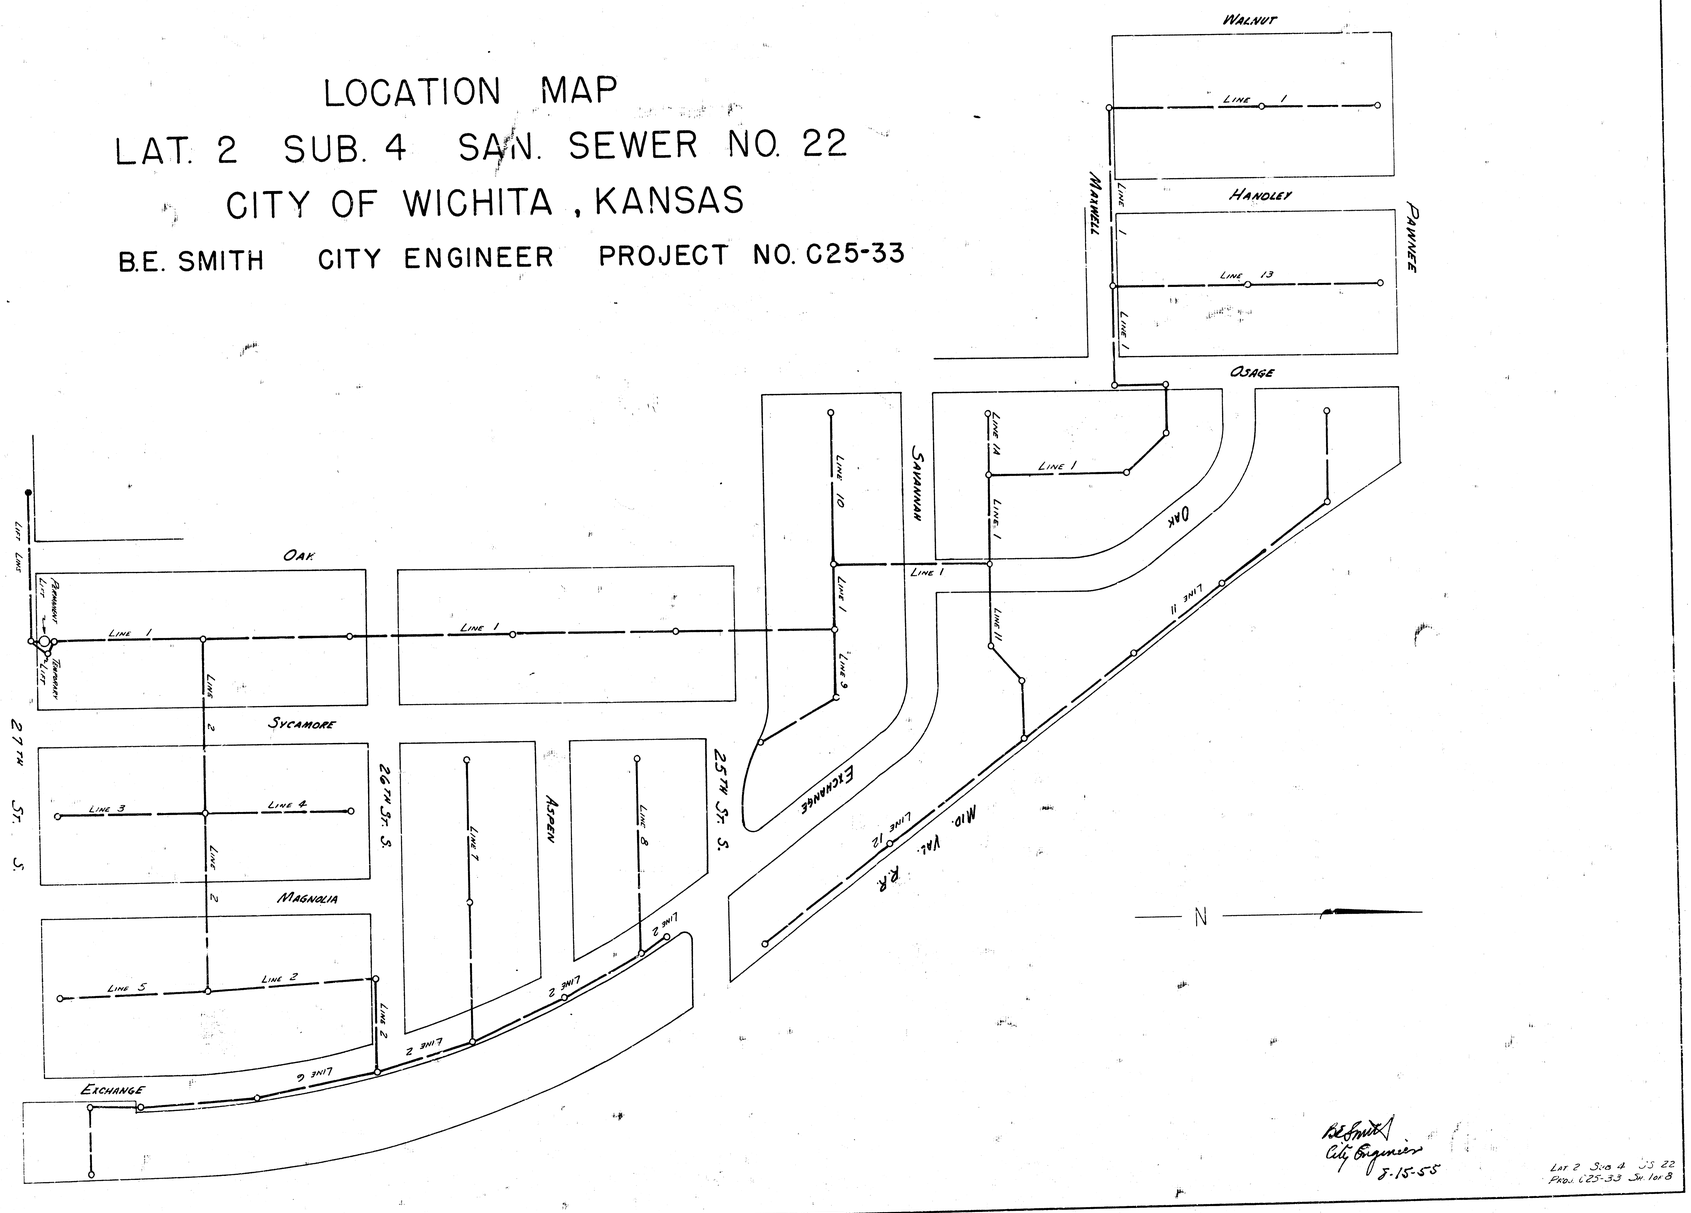


B.E. Smith
City Engineer


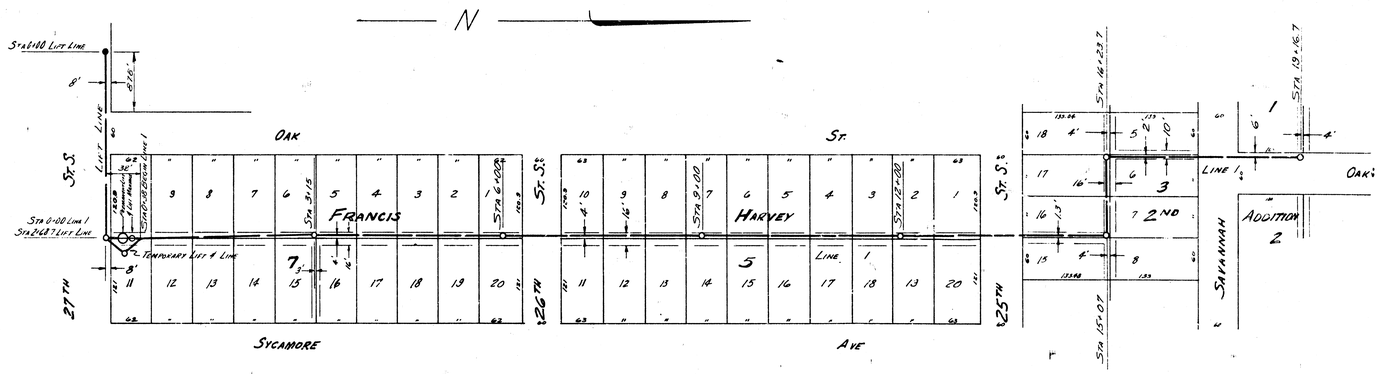

NOTE:
PERMANENT LIFT, LIFT MANHOLE, & LINE 1 FROM 0+00 TO 0+38 ON SEPERATE CONTRACT.

B.M. 103.447 New Sto. N.E. Seneca & Pawnee
B.M. 98.55 Double Spike W.S. Tel. Pole W.S. Midland Val. P.R.; E. Pawnee
B.M. 97.70 Double Spike W.S. 2nd Tel. Pole N. of S.E. Cor. Lv. Powell Addn.
B.M. 97.48 Double Spike Tel. Pole W.S. Mid. Val. R.R. E. 25th St.-S.
B.M. 99.78 R.R. Spike W.S. K.G.E. Pole, S.S. 27th St.; 1st Pole N. Exchange
B.M. 98.26 R.R. Spike N.S. K.G.E. Pole, S.S. 27th St.; 1st Pole E. Oak

PLAN SCALE 1" = 80'
PROFILE SCALE 1" = 80' HOR. 1" = 4 VERTICAL

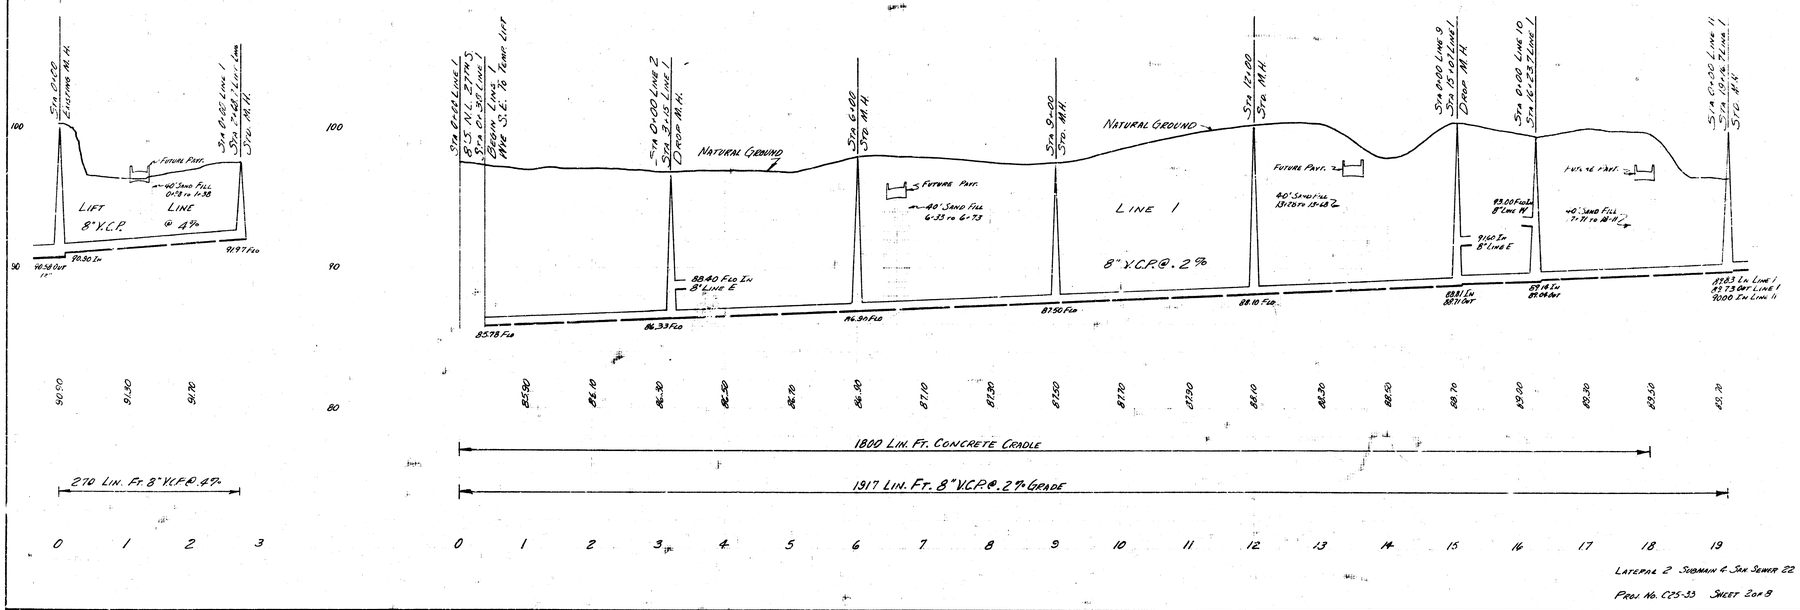

Laterals 2 Submain & San Sewer 22

Proj. No. C25-33 Sheet 2 of 8

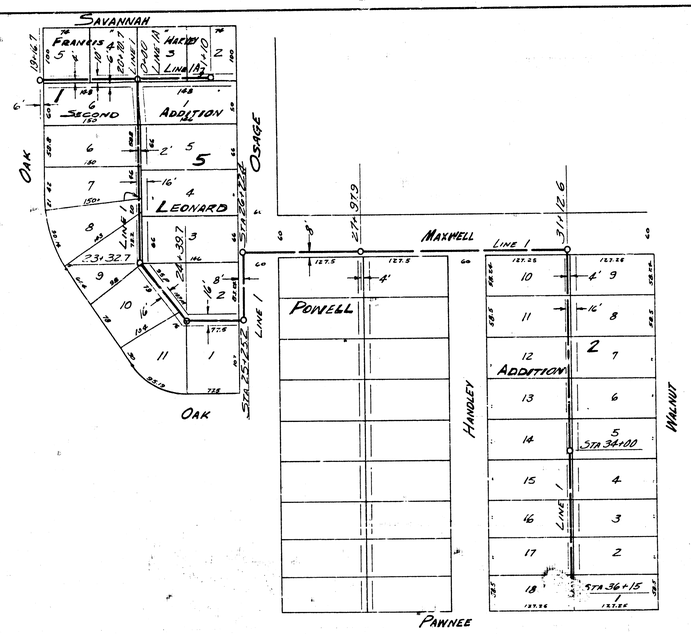
SAVANNAH
SECOND ADDITION
LEONARD
OAK
OSAGE
MAXWELL
POWELL
HANDLEY
WALNUT
OAK
PAWNEE
LINE 1
LINE 1A

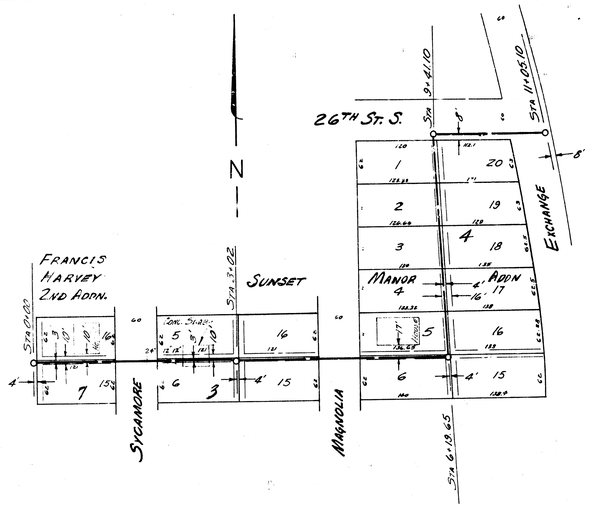

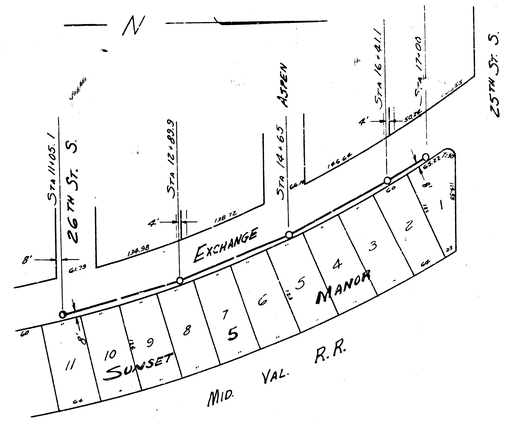

PLAN SCALE 1"=80'
PROFILE SCALE 1"=80' HOR. 1" = 8' VERT.

LAT. 2 SUB. 2 SS 22

PROJ. NO. C25-33 SH. 4018

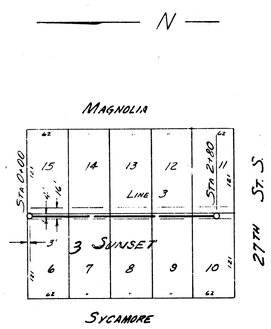

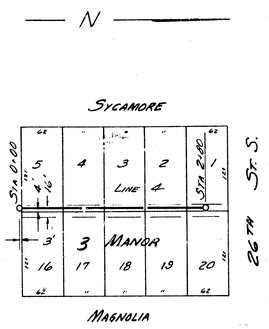

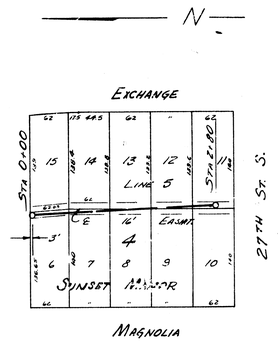

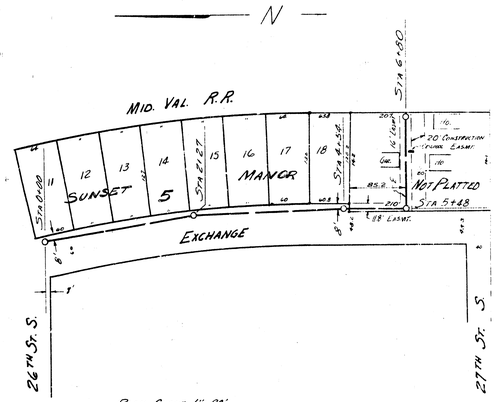

PLAN SCALE 1"=80'
PROFILE SCALE 1"=80' HOR. 1"=4' VERTICAL

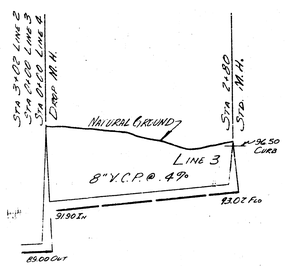

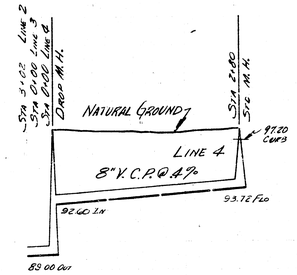

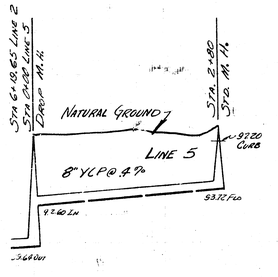

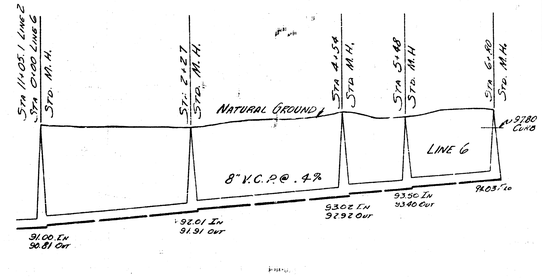

LAT 2. SUB 4 S.S. 22

PROJ. C25-33 SH. 5 OF 8

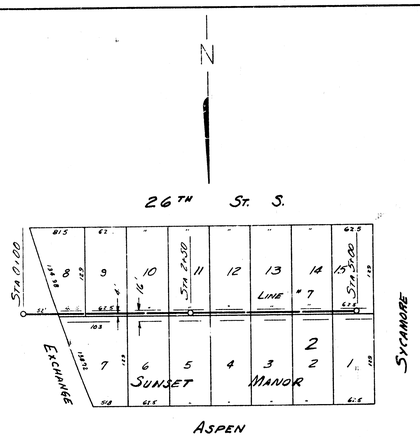

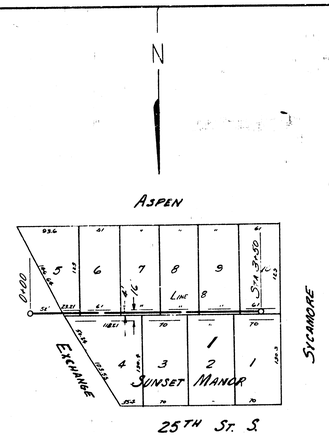

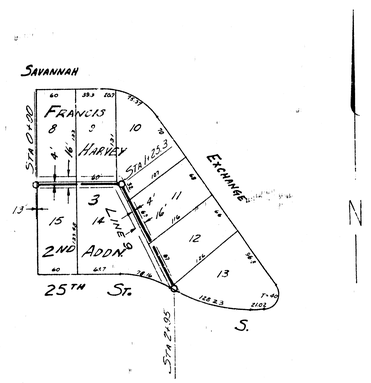

Plan Scale 1" = 60'
Profile Scale 1" = 60' Hor. 1" = 4' Ver.

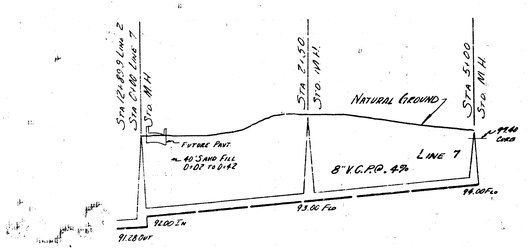

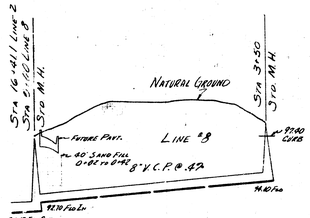

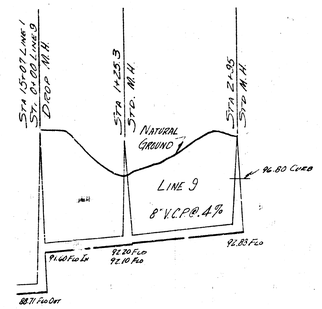

9200 9240 9280 9320 9360 9400

500 Lin. Ft. 8" V.C.P. @ 4% Grade

0 1 2 3 4 5

9270 9310 9350 9390

350 Lin. Ft. 8" V.C.P. @ 4%

0 1 2 3

9160 9200 9250

295 Lin. Ft. 8" V.C.P. @ 4%

0 1 2 3

Lot 2 Sub 4 S.S. 22

Proj. No. 625-33 Sh. 6 of 8

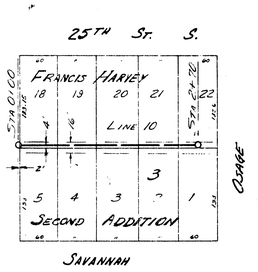

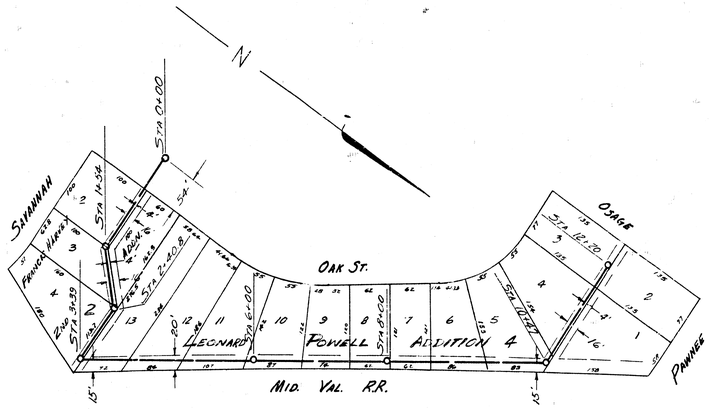

PLAN SCALE 1" = 80'
PROFILE SCALE 1" = 80' HOR. 1" = 4 VERT.

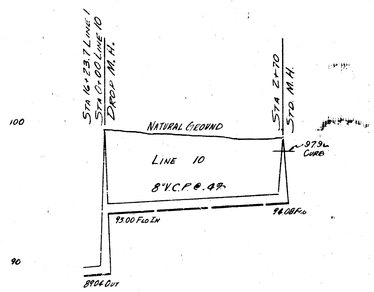

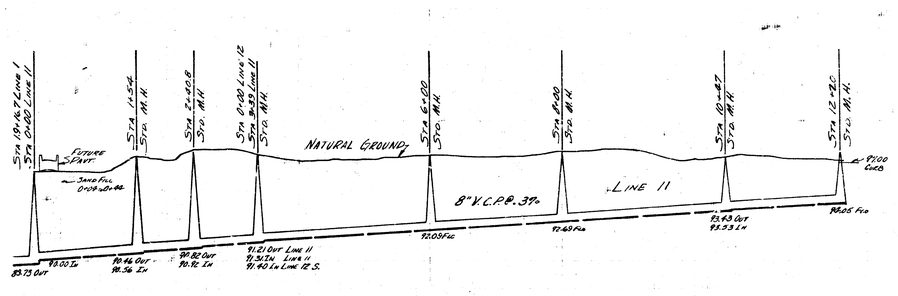

LAT. 2 SUB. 4 SS. 22

PROJ. C25-33 SH. 7 OF 8

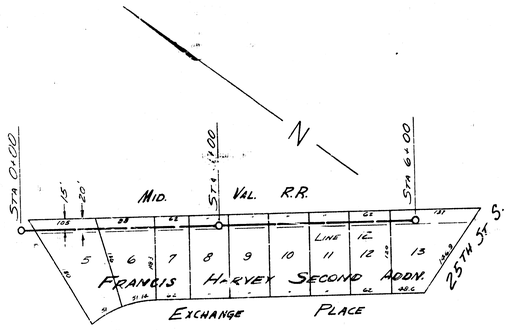

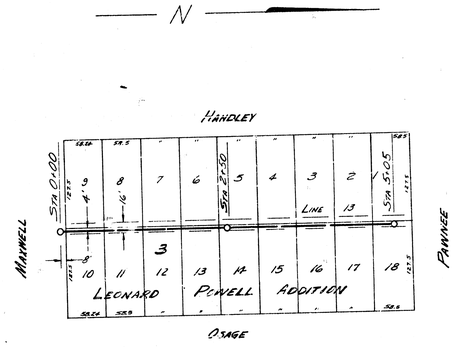

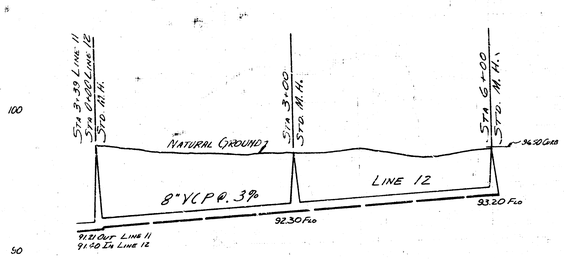

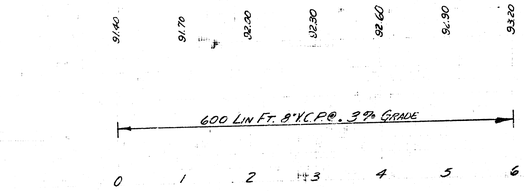

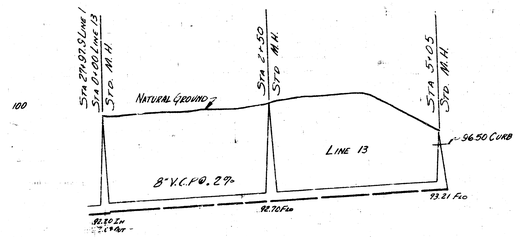

PLAN SCALE 1" = 80'
PROFILE SCALE 1" = 80' H.O., 1" = 8' VERT.

LAT. 2 SUB 4 SS. 22

PROJ. NO. C25.33 SHEET 8 OF 8