

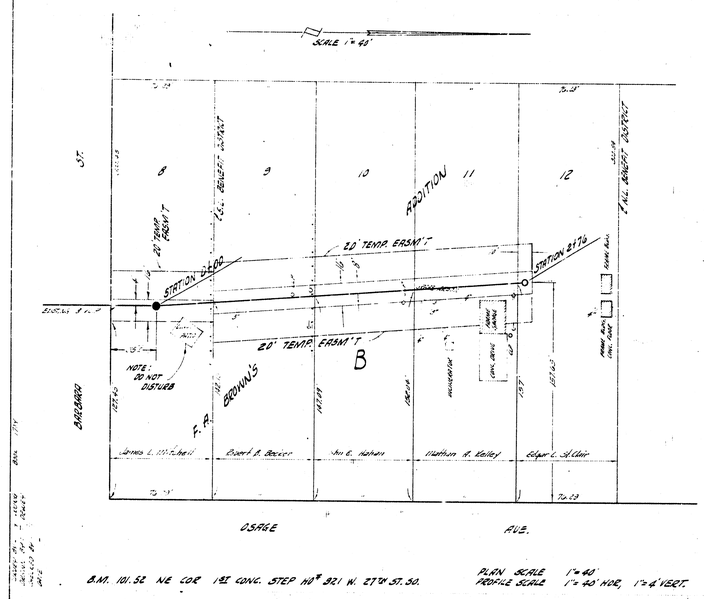


B.M. 101.52 NE COR 1ST CONC. STEP NO" 321 W. 27'± 37.30.

PLAN SCALE 1"=40'
PROFILE SCALE 1"=40' HOR, 1"=6' VERT.

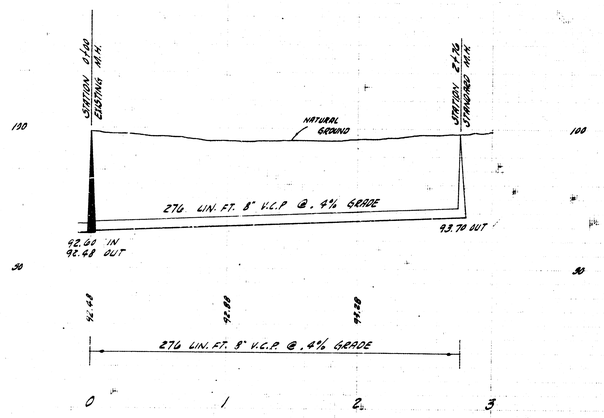


LATERAL 11 SUBMAIN 4 SAN. SEWER 22
CITY OF WICHITA, KANSAS
B.E. SMITH CITY ENGINEER
PROJECT NO. C28-63 DATE: FEB. 1959

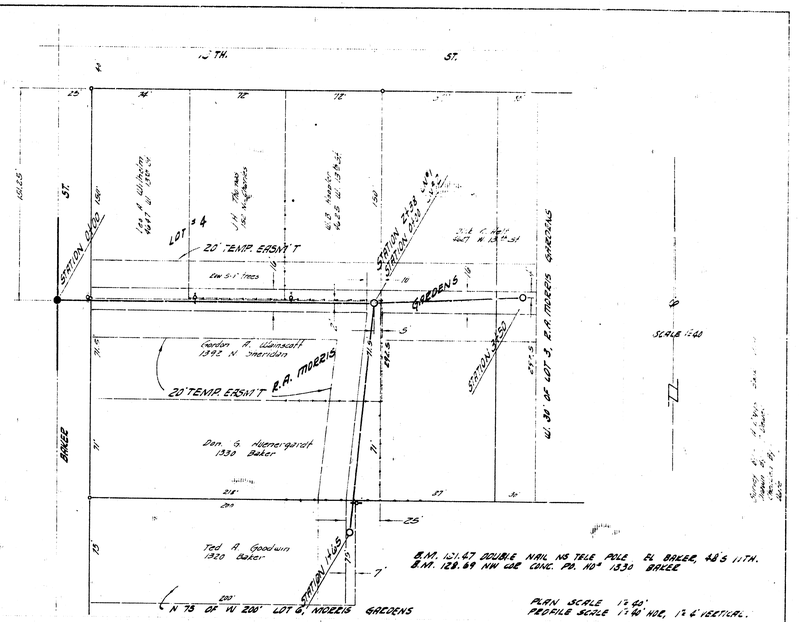

B.M. 101.47 DOUBLE NAIL NS TELE POLE, EL BASSE, 48'± 11TH.
B.M. 128.69 NW CUR CONC. PD. NO" 1930 BASSE

PLAN SCALE 1"=40'
PROFILE SCALE 1"=40' HOR, 1"=6' VERTICAL.

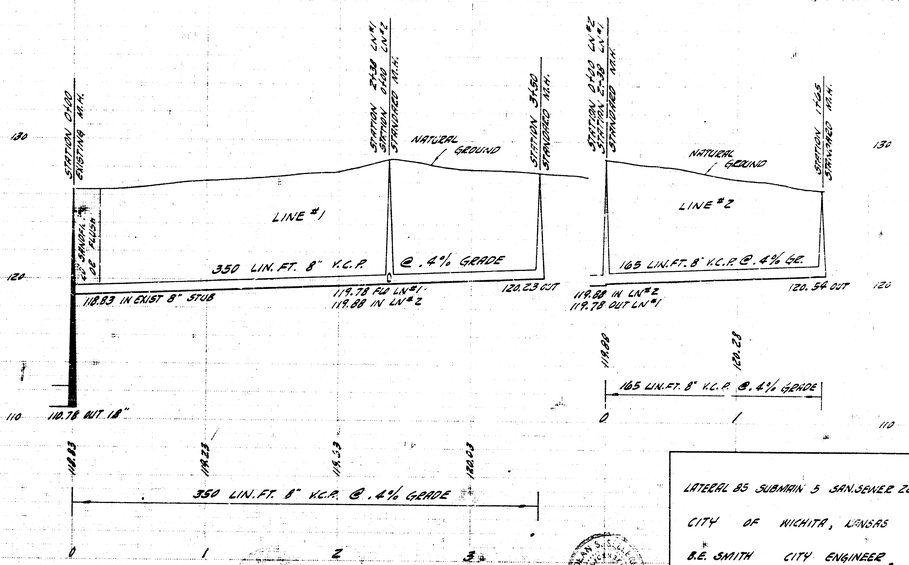

LATERAL B5 SUBMAIN 5 SAN. SEWER 22
CITY OF WICHITA, KANSAS
B.E. SMITH CITY ENGINEER.
PROJ. NO. C28-103 DATE: APRIL 1959