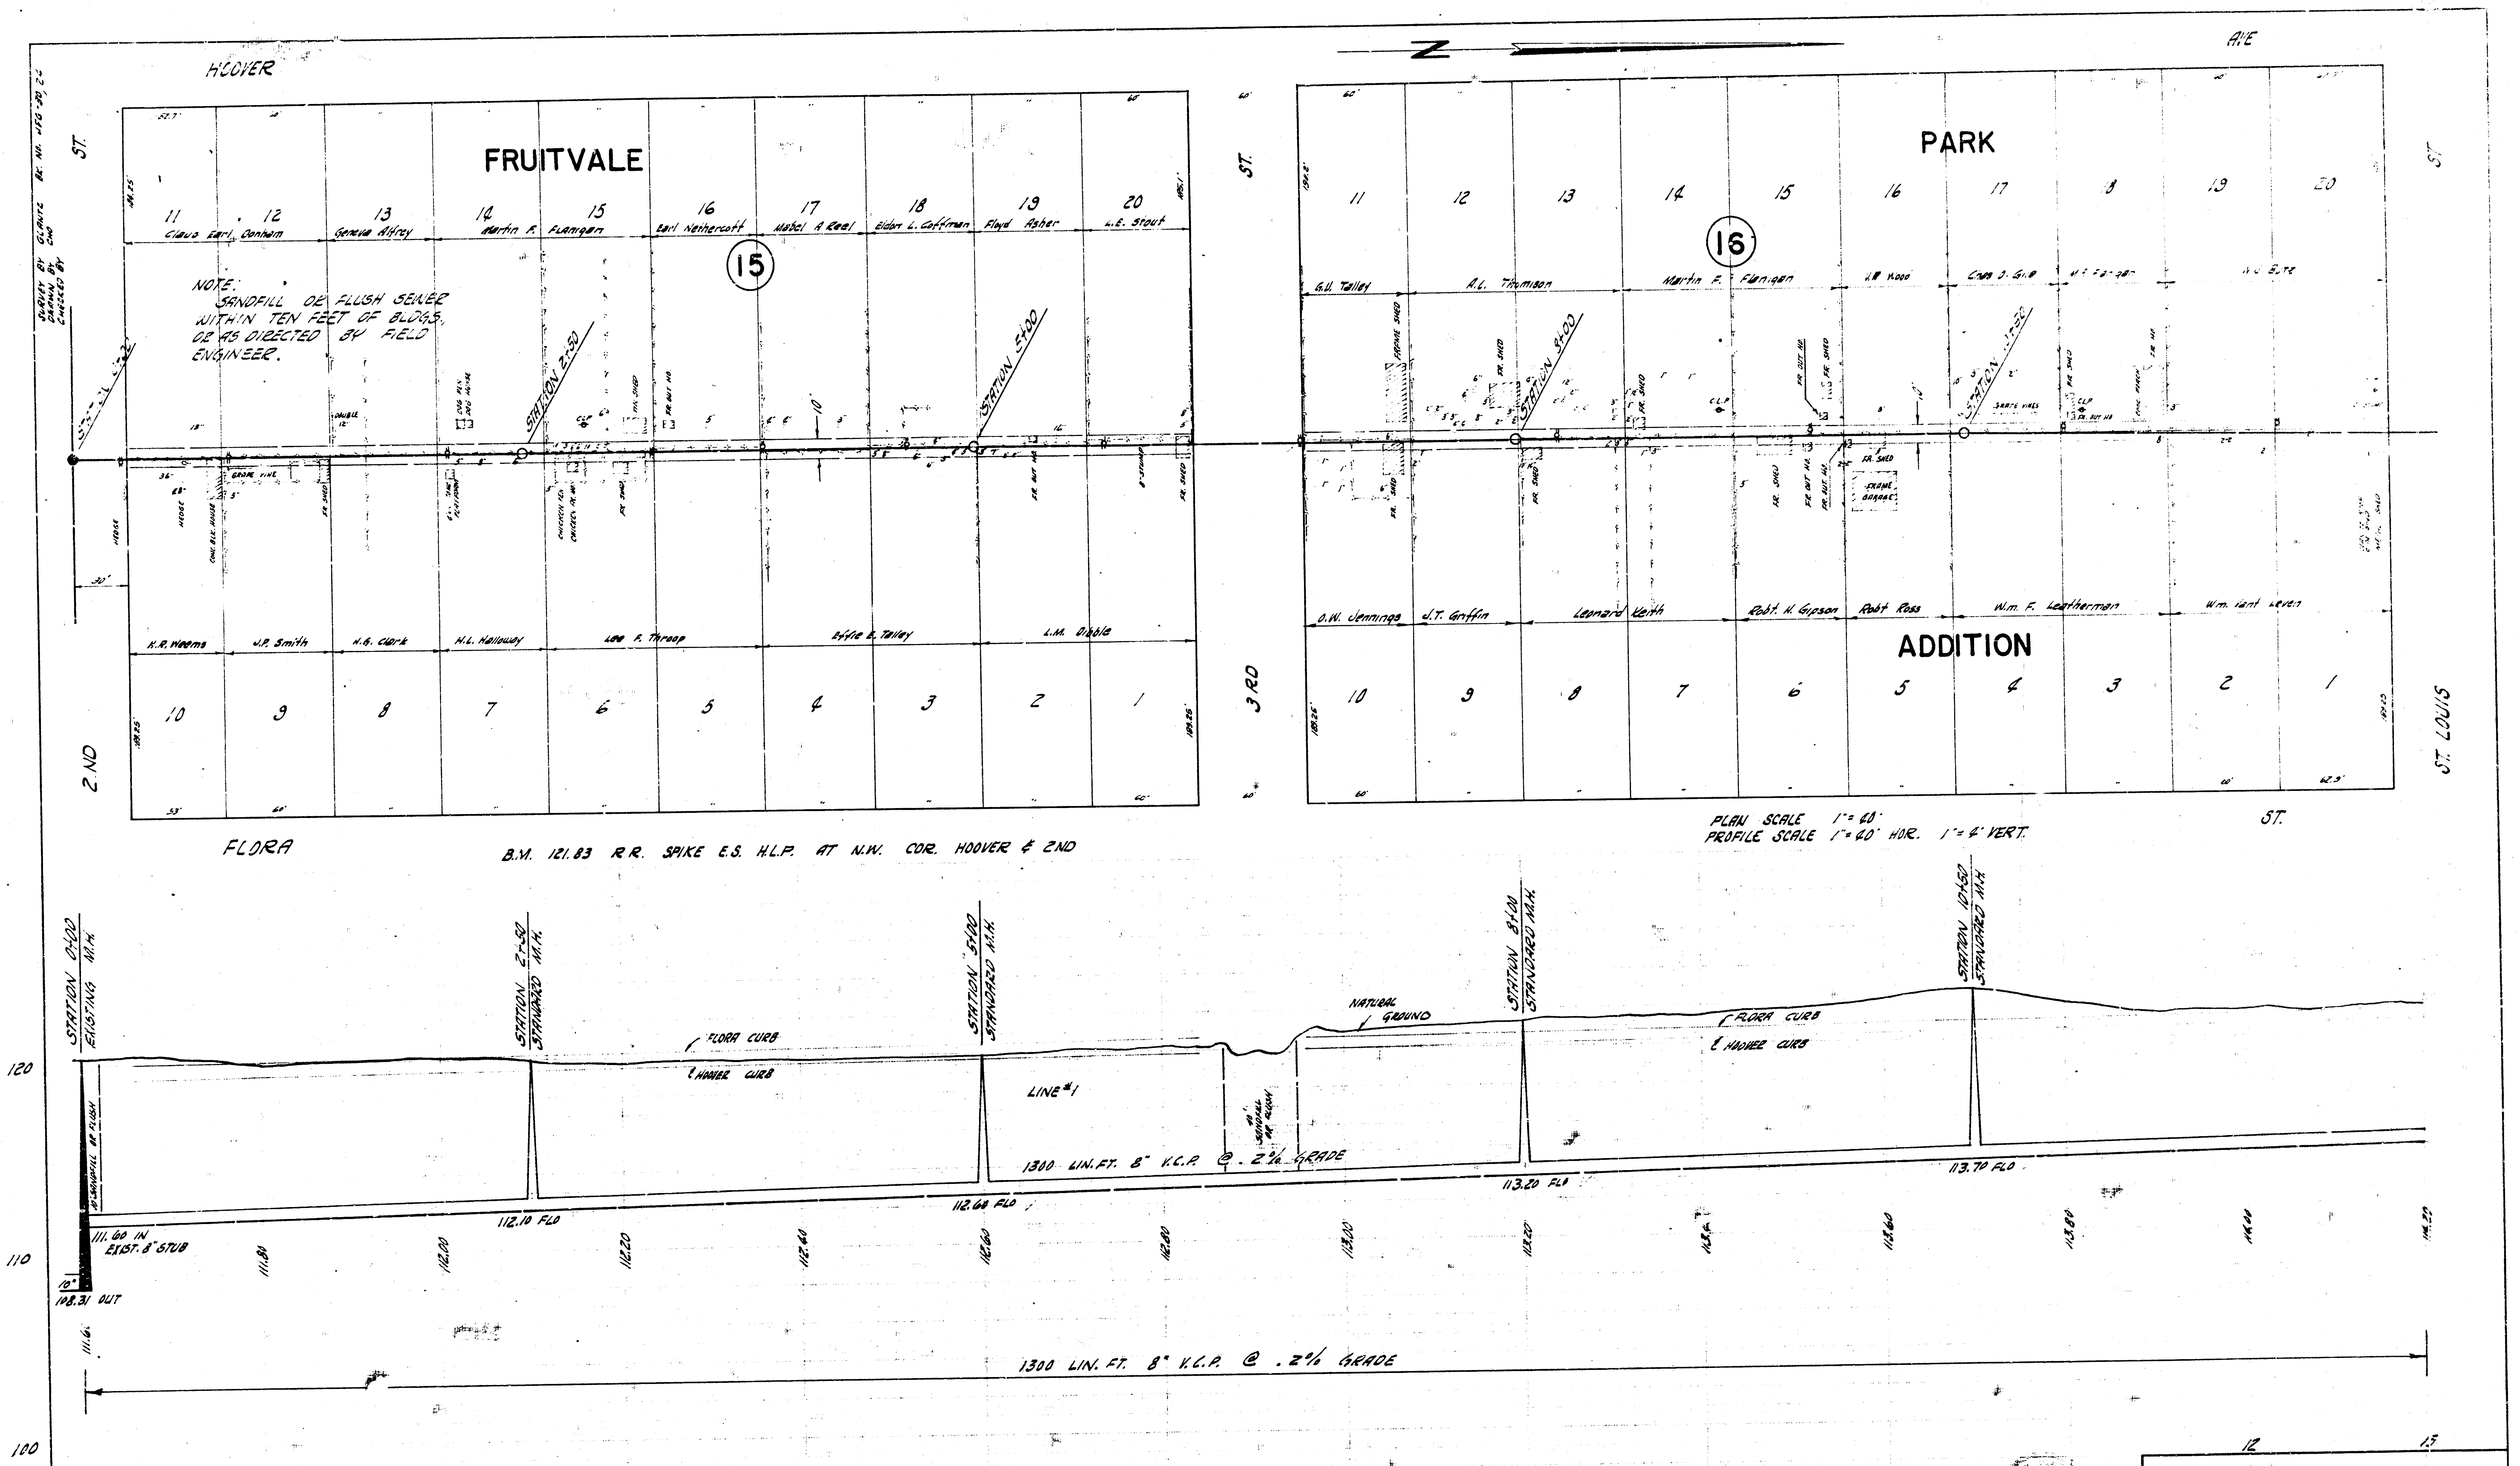
HOOVER
ST.
FRUITVALE
PARK
ADDITION
AVE
ST.
2ND
3RD
ST. LOUIS
FLORA
ST.
11
12
13
14
15
16
17
18
19
20
Claus Earl Donham
Geneva Alfrey
Martin F. Flanigan
Earl Nethercott
Mabel A Reel
Eldon L. Coffman
Floyd Asher
L.E. Stout
15
16
G.U. Talley
A.L. Thomison
Martin F. Flanigan
Chas D. Gill
K.R. Weems
J.P. Smith
H.G. Clark
H.L. Halloway
Lee F. Throop
Effie E. Talley
L.M. Dibble
O.W. Jennings
J.T. Griffin
Leonard Veith
Robt. H. Gipson
Robt Ross
Wm. F. Leatherman
10
9
8
7
6
5
4
3
2
1
NOTE:
SANDFILL OR FLUSH SEWER WITHIN TEN FEET OF BLDGS. OR AS DIRECTED BY FIELD ENGINEER.
SURVEY BY GLANTZ BK. NO. UFG-80, 24
DRAWN BY CMO
CHECKED BY
STATION 2+50
STATION 5+00
STATION 8+00
STATION 10+50
HEDGE
CONC. BLK. HOUSE
GRAPE VINE
FR. SHED
DOUBLE 12"
DOG PEN DOG HOUSE
CONC. PLATFORM
CHICKEN PEN
CHICKEN FR. HO.
TIN SHED
FR. OUT HO.
8" STUMP
FRAME SHED
C.L.P.
FRAME GARAGE
GRAPE VINES
CONC. PORCH
FR. HO.
B.M. 121.83 R.R. SPIKE E.S. H.L.P. AT N.W. COR. HOOVER & 2ND
PLAN SCALE 1" = 40'
PROFILE SCALE 1" = 40' HOR. 1" = 4' VERT.
STATION 0+00 EXISTING M.H.
STATION 2+50 STANDARD M.H.
STATION 5+00 STANDARD M.H.
STATION 8+00 STANDARD M.H.
STATION 10+50 STANDARD M.H.
FLORA CURB
℄ HOOVER CURB
NATURAL GROUND
LINE #1
SANDFILL OR FLUSH
1300 LIN. FT. 8" V.C.P. @ .2% GRADE
111.60 IN
EXIST. 8" STUB
108.31 OUT
10"
112.10 FLO
112.60 FLO
113.20 FLO
113.70 FLO
111.6
111.80
112.00
112.20
112.40
112.60
112.80
113.00
113.20
113.40
113.60
113.80
114.00
114.20
120
110
100
0
1
2
3
4
5
6
7
8
9
10
11
12
13

LATERAL 11 SUB 5 S.S. 22
CITY OF WICHITA, KANSAS
B. E. SMITH, CITY ENGINEER
PROJ. NO. C27-3 DATE

1/2

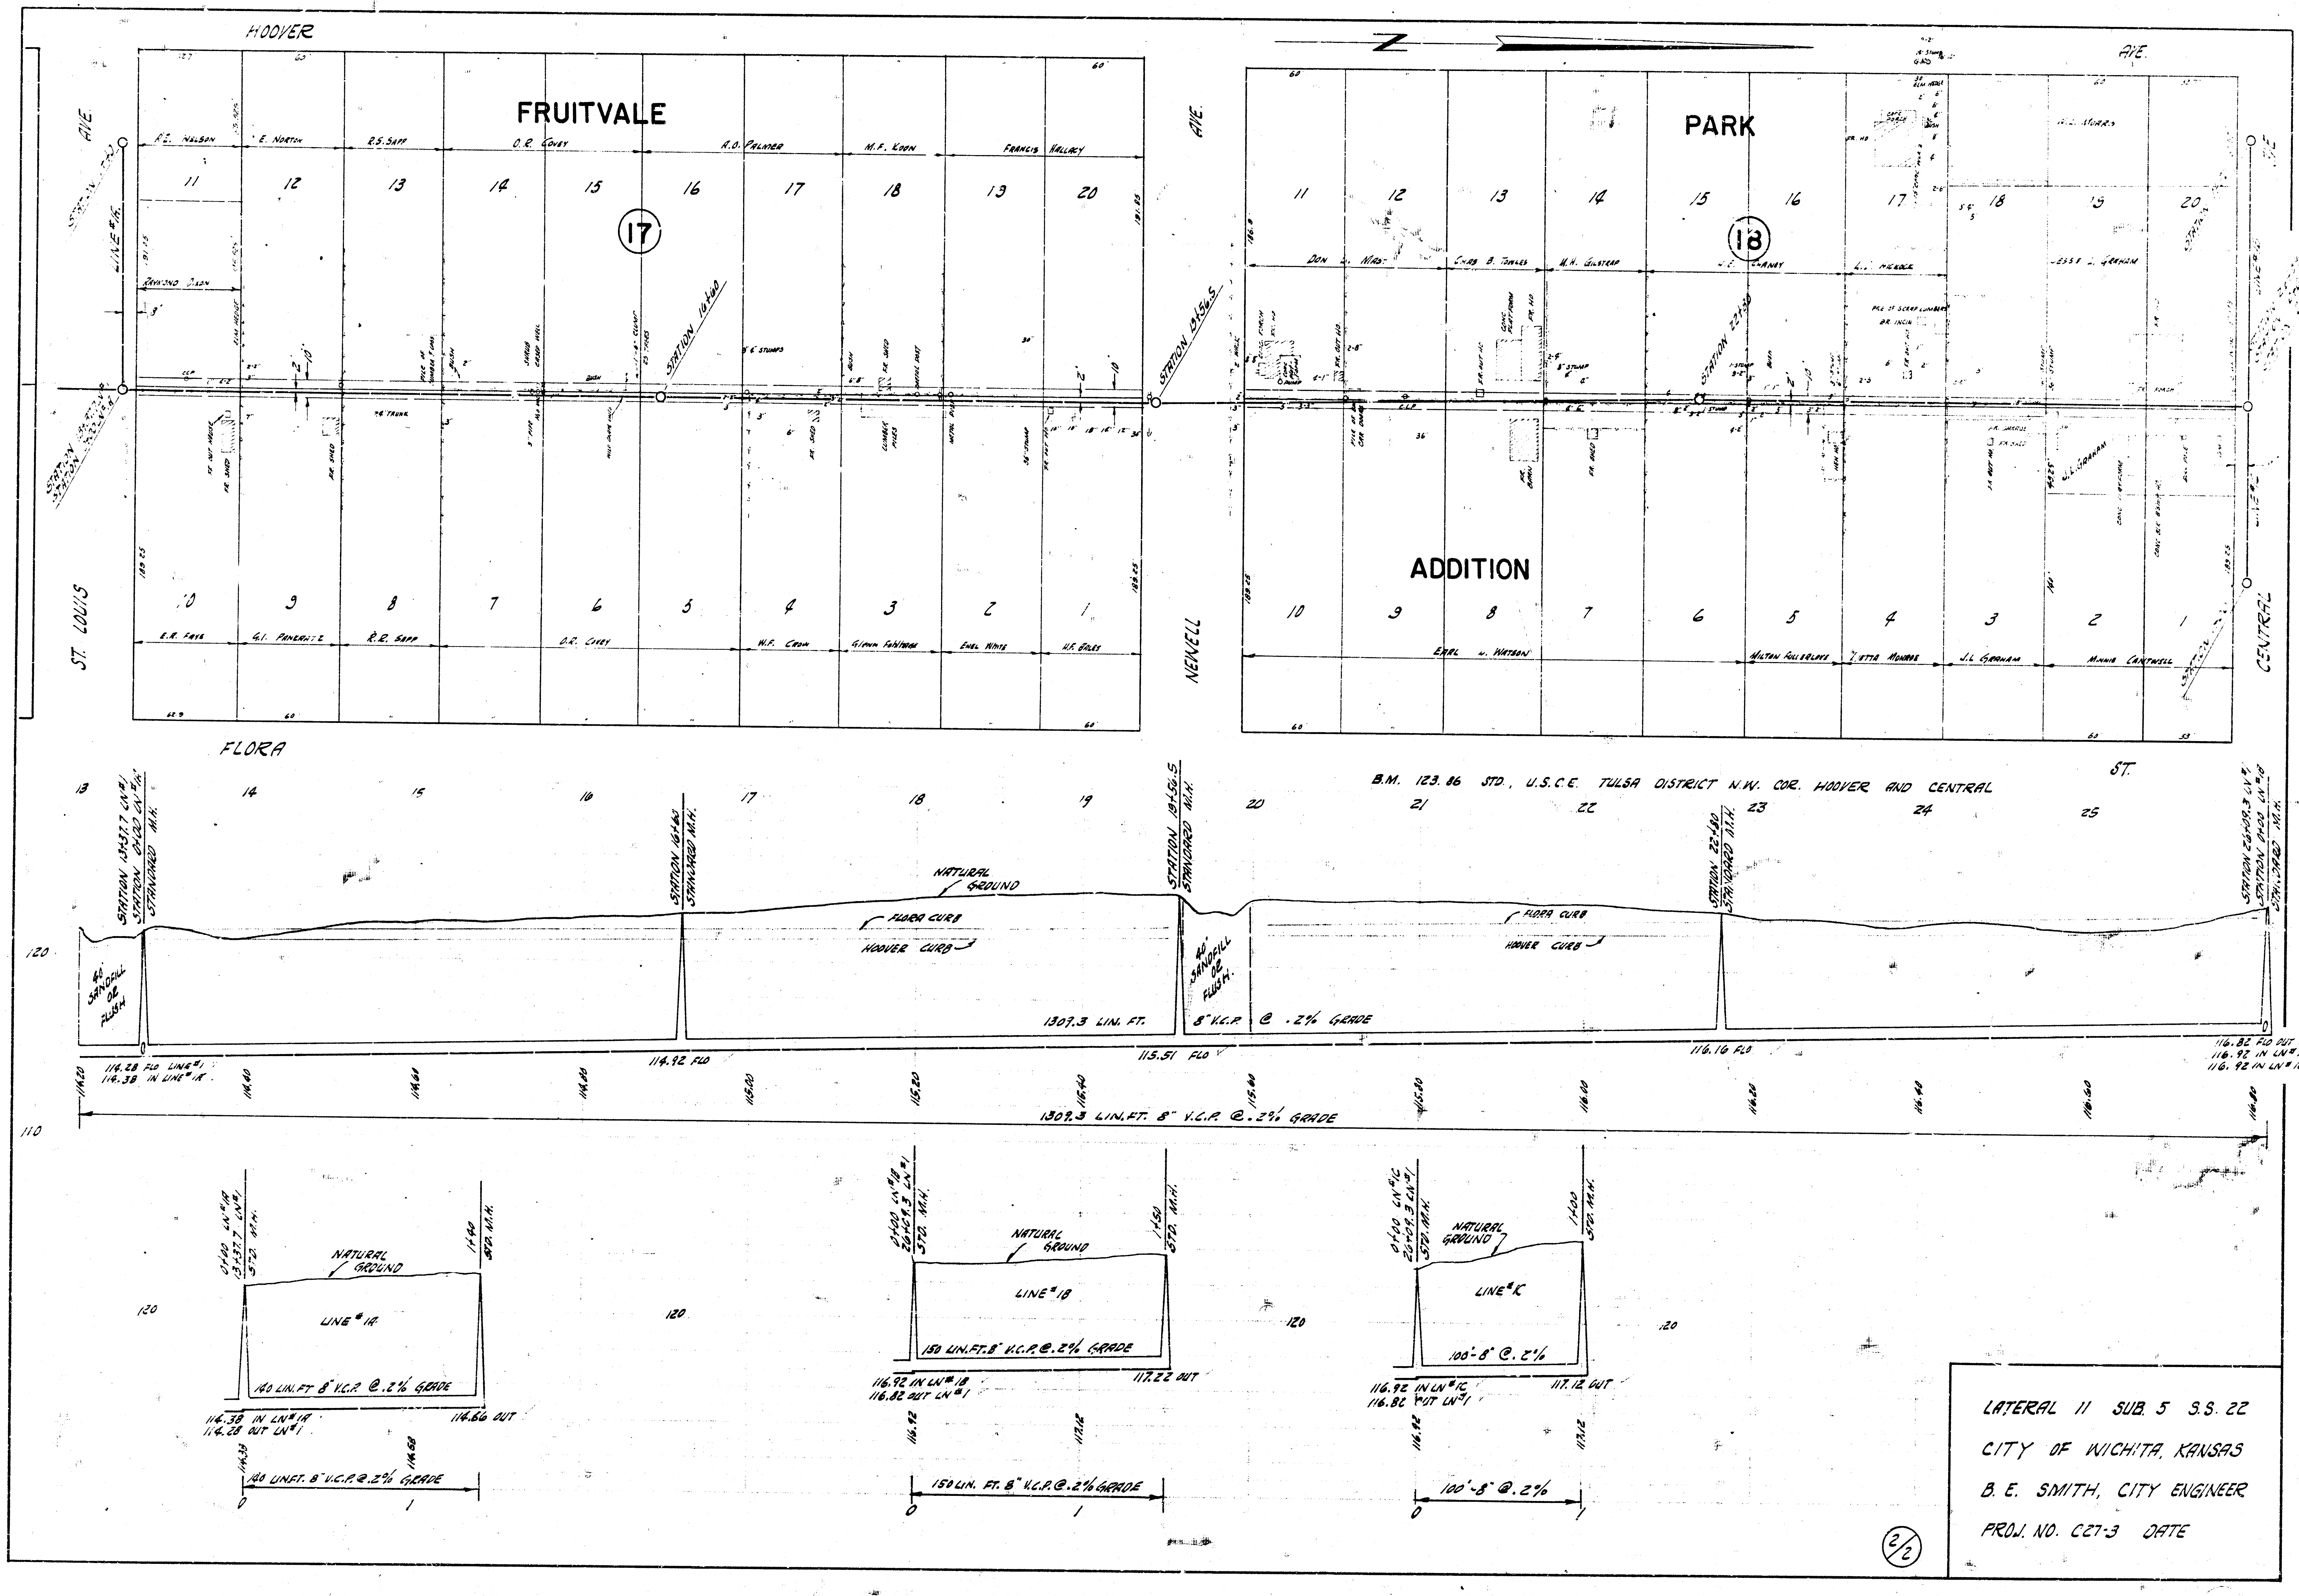
HOOVER
AVE.
FRUITVALE
PARK
ADDITION
17
18
ST. LOUIS
AVE.
NEWELL
CENTRAL
FLORA
ST.
LINE #1C
STATION 16+60
STATION 19+56.5
STATION 22+80
EARL W. WATSON
MILTON FULLERLOVE
LETTA MONROE
J.L GRAHAM
MINNIE CANTWELL
B.M. 123.86 STD., U.S.C.E. TULSA DISTRICT N.W. COR. HOOVER AND CENTRAL
STATION 13+37.7 LN #1
STATION 0+00 LN #1A
STANDARD M.H.
STATION 16+60
STANDARD M.H.
STATION 19+56.5
STANDARD M.H.
STATION 22+80
STANDARD M.H.
STATION 26+09.3 LN #1
STATION 0+00 LN #1B
STANDARD M.H.
NATURAL GROUND
FLORA CURB
HOOVER CURB
40' SANDFILL OR FLUSH
1309.3 LIN. FT.
8" V.C.P. @ .2% GRADE
114.28 FLO LINE #1
114.38 IN LINE #1A
114.92 FLO
115.51 FLO
116.16 FLO
116.82 FLO OUT LN #1
116.92 IN LN #1B
116.92 IN LN #1C
1309.3 LIN. FT. 8" V.C.P. @ .2% GRADE
120
110
0+00 LN #1A
13+37.7 LN #1
STD. M.H.
1+40
STD. M.H.
LINE #1A
140 LIN. FT 8" V.C.P. @ .2% GRADE
114.38 IN LN #1A
114.28 OUT LN #1
114.86 OUT
0+00 LN #1B
26+09.3 LN #1
STD. M.H.
1+50
STD. M.H.
LINE #1B
150 LIN. FT. 8" V.C.P. @ .2% GRADE
116.92 IN LN #1B
116.82 OUT LN #1
117.22 OUT
0+00 LN #1C
26+09.3 LN #1
STD. M.H.
1+00
STD. M.H.
LINE #1C
100'-8" @ .2%
116.92 IN LN #1C
116.82 OUT LN #1
117.12 OUT

LATERAL 11 SUB. 5 S.S. 22
CITY OF WICHITA, KANSAS
B. E. SMITH, CITY ENGINEER
PROJ. NO. C27-3 DATE

2/2