
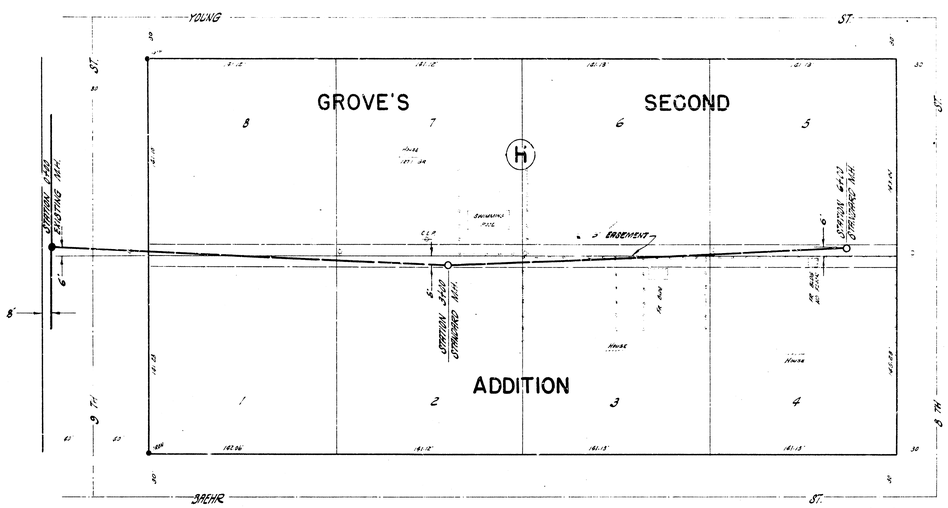


PLAN SCALE 1" = 40'
PROFILE SCALE 1" = 4' HOR. 1" = 2' VERT.

B.M. 1266 N.E. COR. CONC. PORCH NO. S.W. COR. BAEHR & 9TH.
B.M. 1298 NAIL IN TOP OF 4"x4" POST N.L. 8TH ST. 30' W. OF S.L. LOT 4

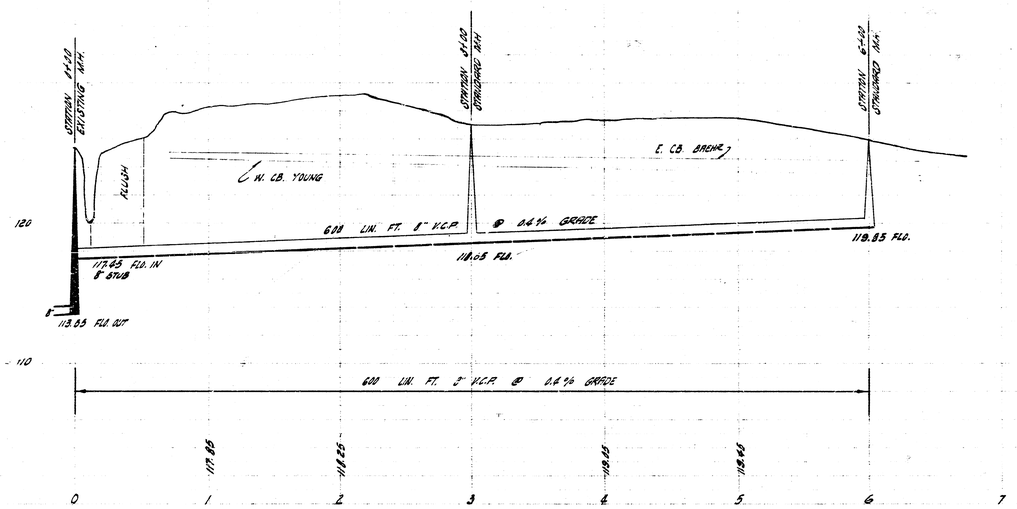

LAT. 35 SUB. 5 S.S. 22
CITY OF WICHITA, KANSAS
B. E. SMITH, CITY ENGINEER
PROJ. NO. C27-112 DATE JULY 19