

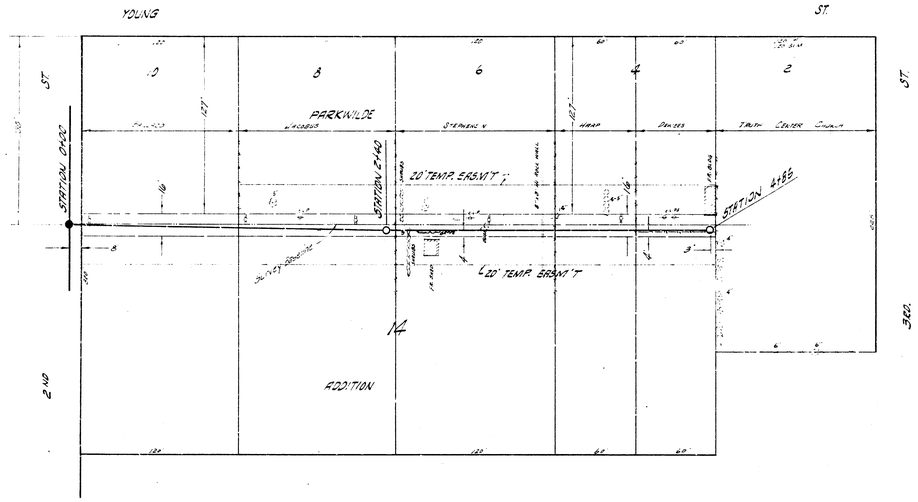


N

PLAN SCALE 1" = 40'
PROFILE SCALE 1" = 4' HOR. 1" = 4' VERT.

STATIONING & BASELINE 1.34' E. OF YOUNG ST.
B.M. 118.97 N. RIM M.H. STATION 0+00

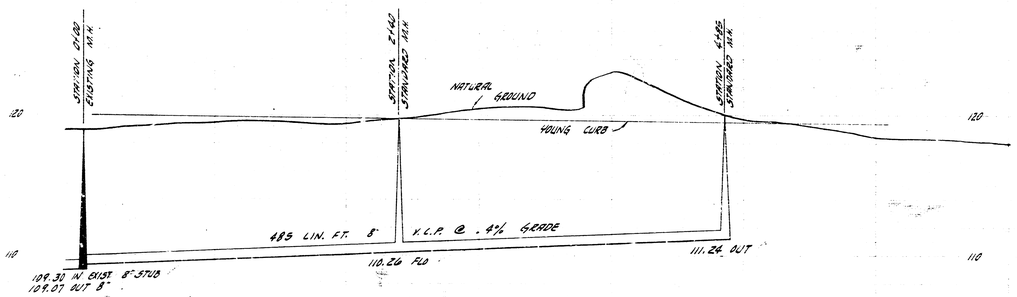

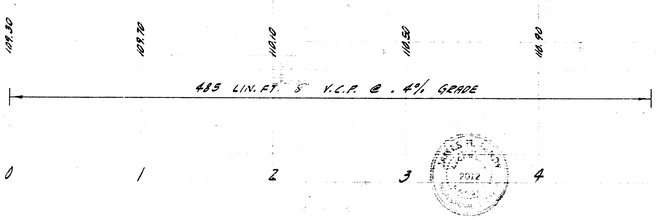

LATERAL 60 SUB. 5 S.S. 22
CITY OF WICHITA, KANSAS
B. E. SMITH, CITY ENGINEER
PROJ. NO. 028-62 DATE MAY 1962