
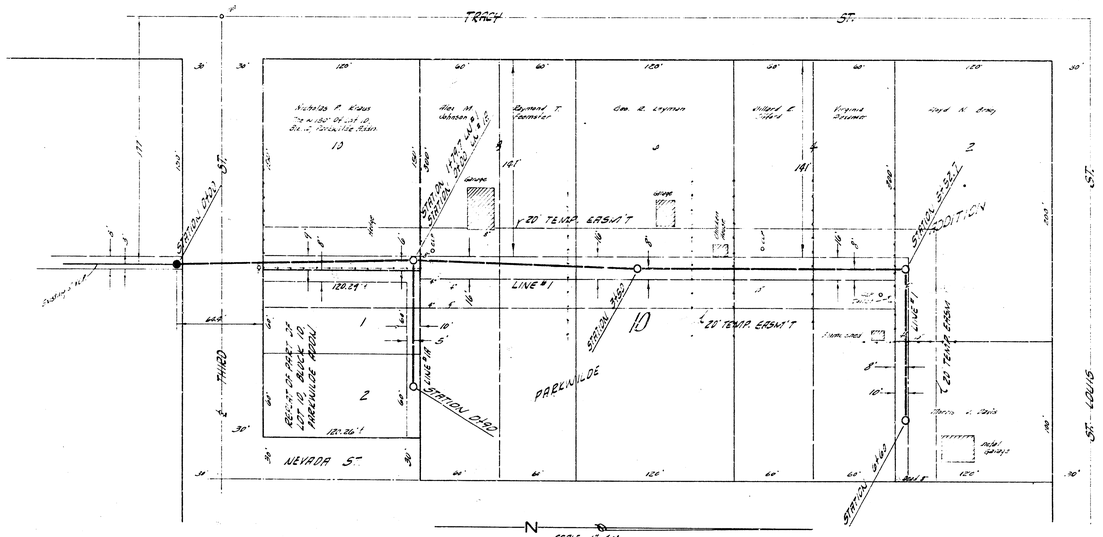


B.M. 1929 SPIKE 3IN S.OE P.P. NE COR 320 ' TRACY

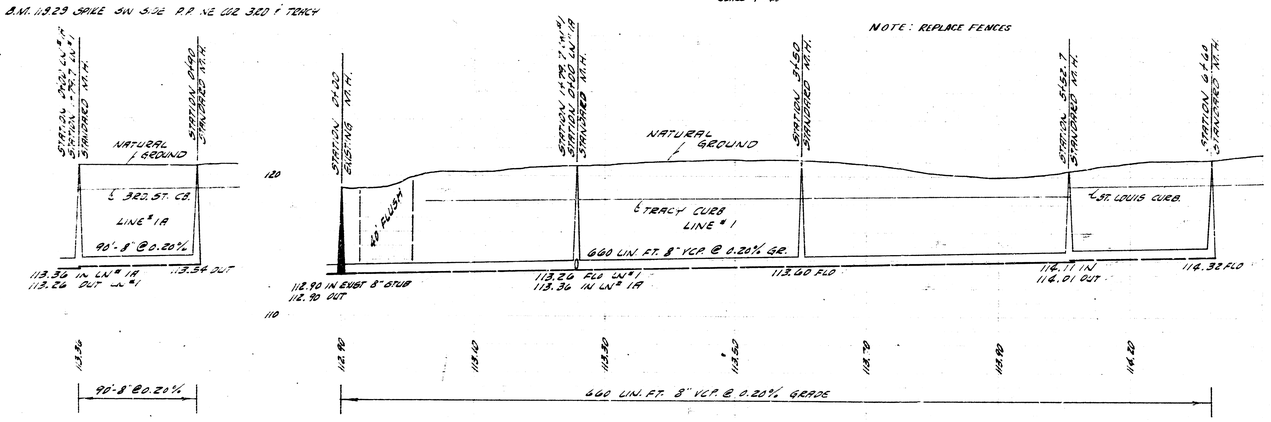

NOTE: REPLACE FENCES

PLAN SCALE 1"=40'
PROFILE SCALE 1"=40' HOR. 1"=4' VERTICAL

LATERAL 75 S.B. 5 SAN. SEWER 22
CITY OF WICHITA, KANSAS
B.E. SMITH CITY ENGINEER
PROJ. NO. C28-97 DATE- FEB. 1960