

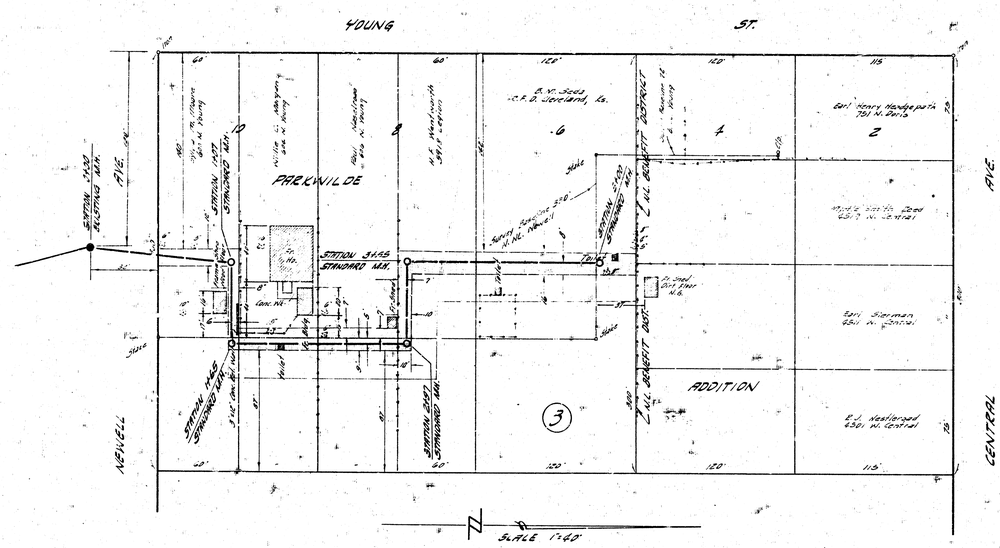


B.M. 120.63 STEPBENCH NES MLP SW TRACY & NEWELL

PLAN SCALE 1"=40'
PROFILE SCALE 1"=8' HOR. 1"=2' VERTICAL

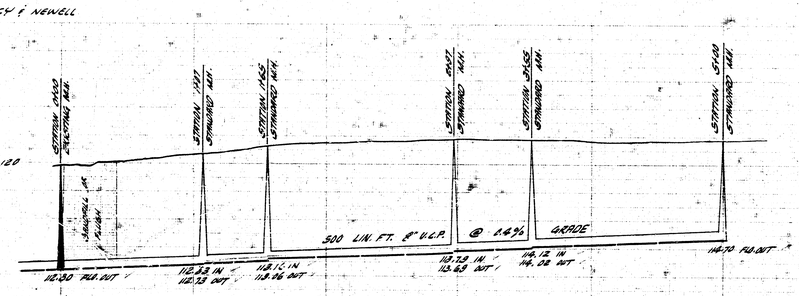

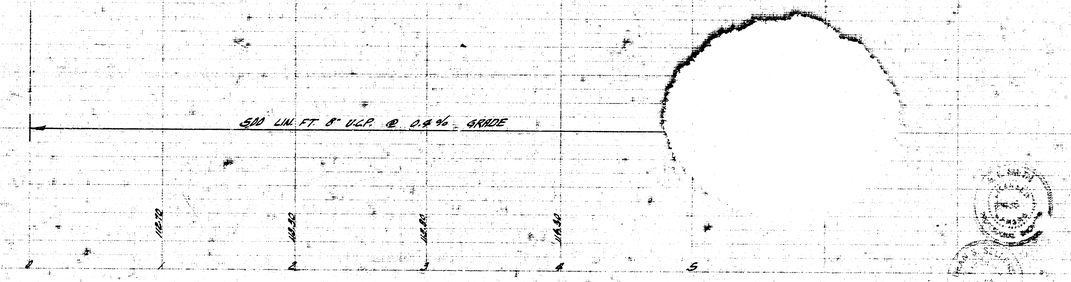

LATERAL 133 SUB. 3 SAN. SEWER 22
CITY OF WICHITA KANSAS
B.E. SMITH CITY ENGINEER
PROJ. NO. 629-90 DATE: MAR. 1960