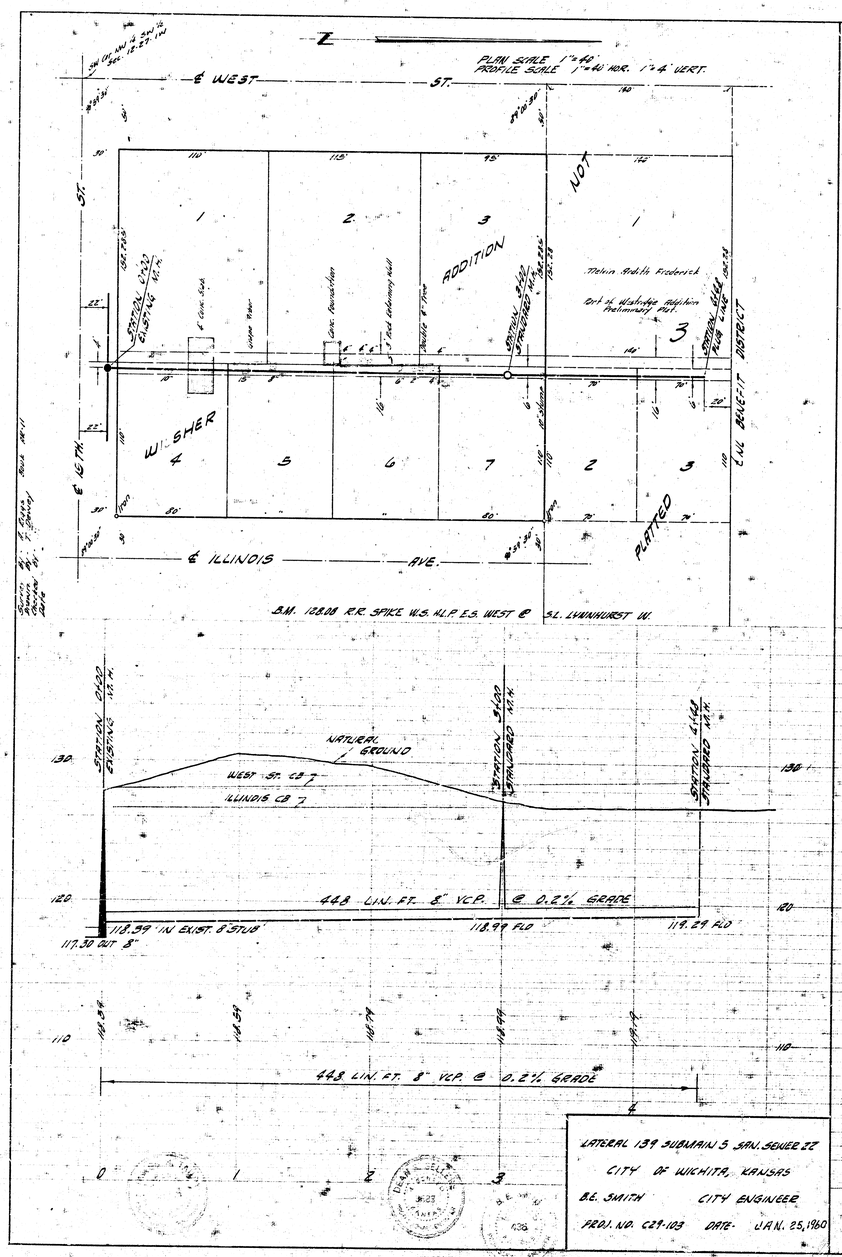
PLAN SCALE 1"=40'
PROFILE SCALE 1"=40' HOR. 1"=4' VERT.
℄ WEST ST.
℄ 16TH ST.
℄ ILLINOIS AVE.
WISHER ADDITION
NOT PLATTED
C.N.L. BENEFIT DISTRICT
B.M. 1280 M R.R. SPIKE W.S. H.L.P. E.S. WEST @ S.L. LYNNHURST W.
NATURAL GROUND
WEST ST. CB 7
ILLINOIS CB 7
448 LIN. FT. 8" VCP. @ 0.2% GRADE
118.39 IN EXIST. 8" STUB
117.30 OUT 8"
118.99 FLO
119.29 FLO
LATERAL 139 SUBMAIN 5 SAN. SEWER 22
CITY OF WICHITA, KANSAS
B.L. SMITH CITY ENGINEER
PROJ. NO. C29-103 DATE: JAN. 25, 1960