
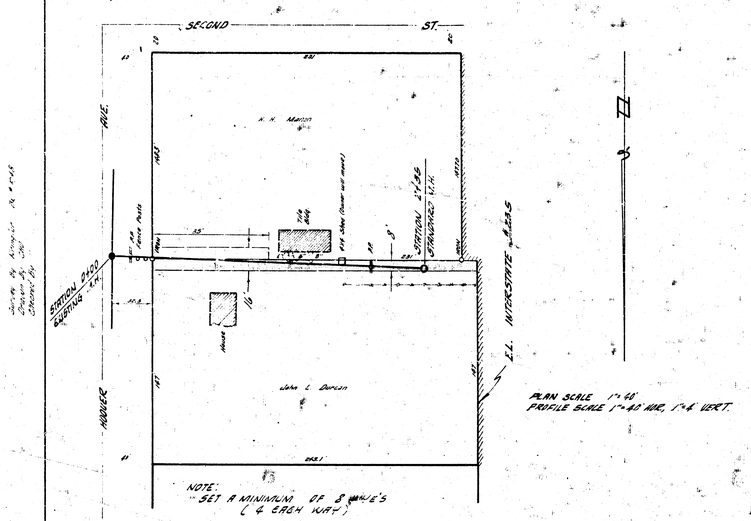


PLAN SCALE 1"=40'
PROFILE SCALE 1"=40' HOR. 1"=4' VERT.

B.M. 121.03 R.R. SPIKE E.S. H.L.P. N.W. COR. HOOVER & 2ND

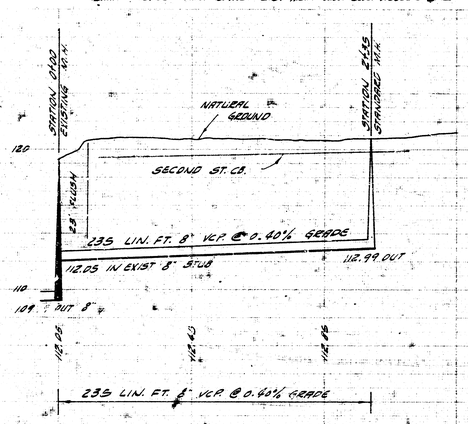

LATERAL 140 SUB. 5 SAN. SEWER 22
CITY OF WICHITA, KANSAS
B.C. SMITH CITY ENGINEER
PROJ. NO. C29-107 DATE: FEB. 1, 1960