

(7) 1 13 a

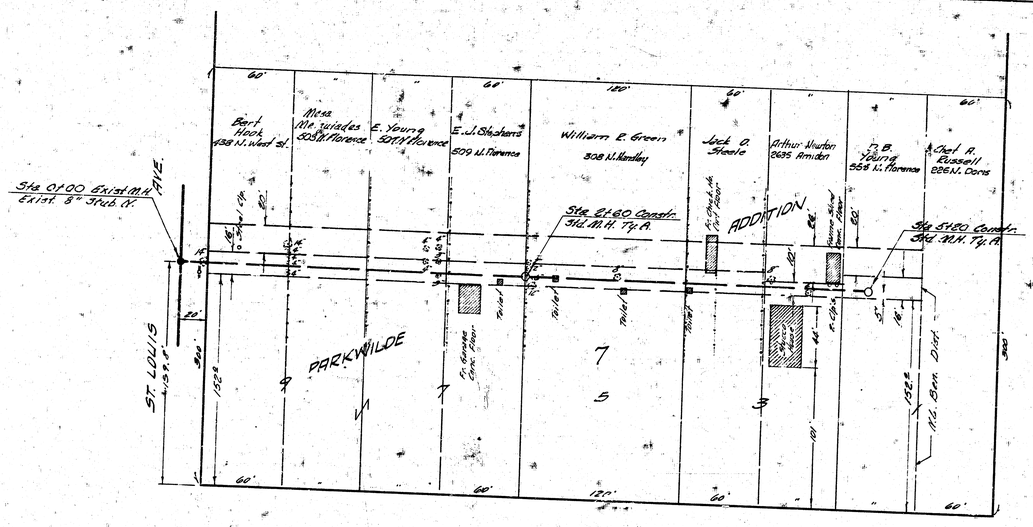

NOTE: TO CONTRACTOR
Replace all fences

B.M. 118.65 STEPBENCH 35 HLP NW TRACH & ST. LOUIS

PLAN SCALE 1"=40'
PROFILE SCALE 1"=40' HOR, 1"=4' VERTICAL

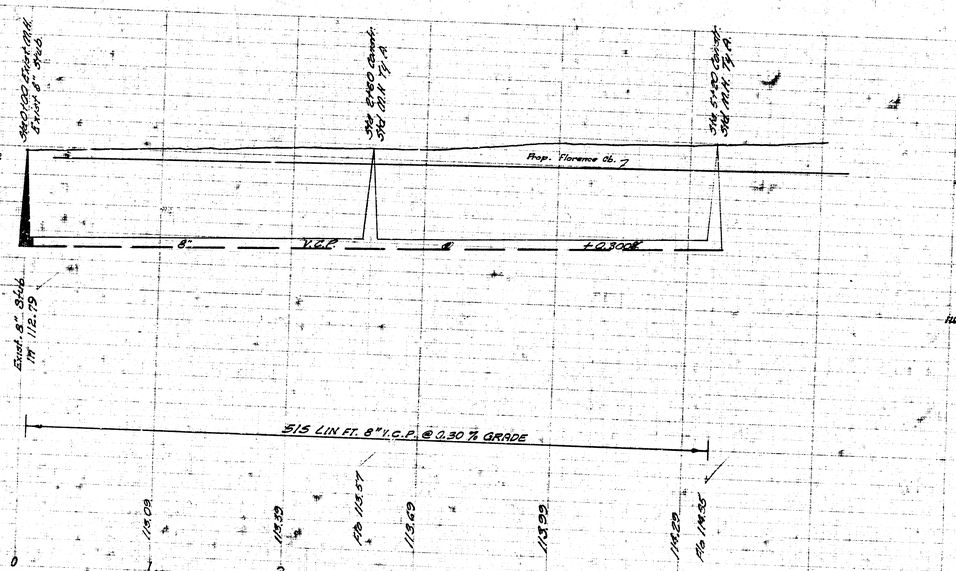

LATERAL 152 SUB. 5 SAN. SEWER 22
CITY OF WICHITA, KANSAS
B.E. SMITH - CITY ENGINEER
PROJ. NO. C80-39 DATE - MAY, 1967