


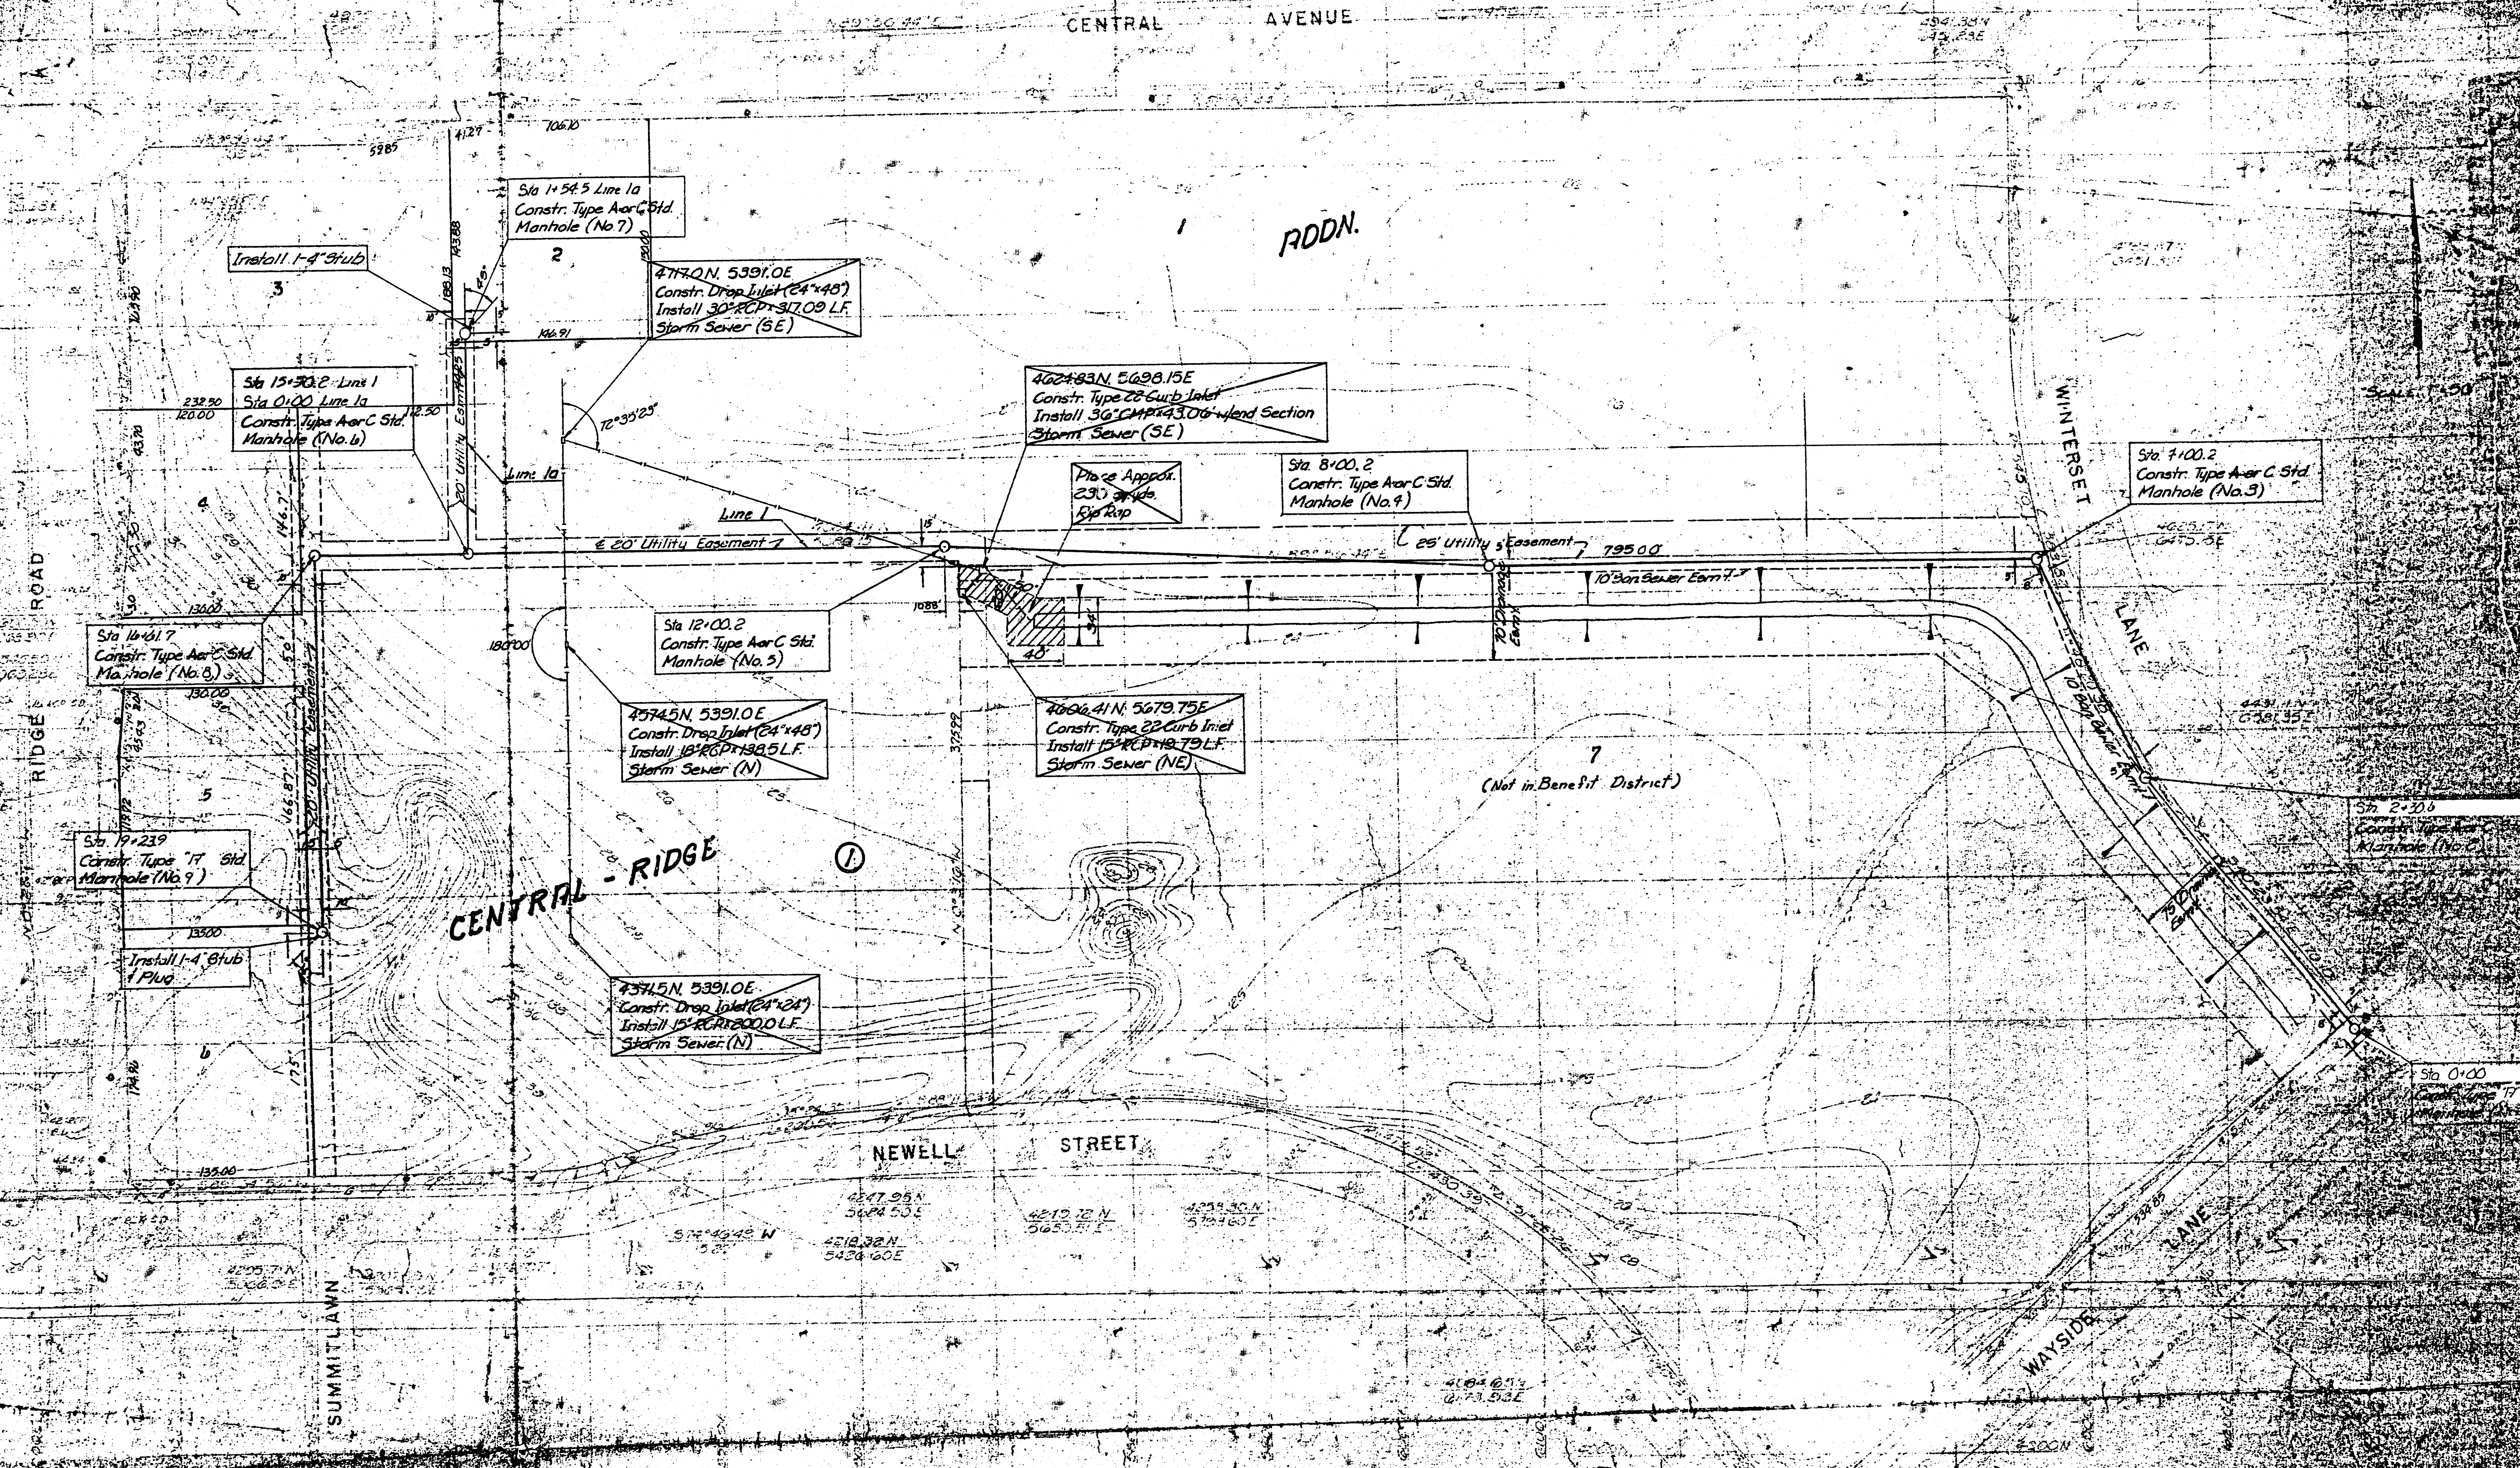


Lateral 153, SOUTHWEST INTERCEPTOR
City of WICHITA, KANSAS
DEAN SELLERS — Acting CITY ENGINEER
Date _____
Sheet 1 of 2

