B. M. + 5" in Globe N. curb Off St. @ W.L. Sabin St.

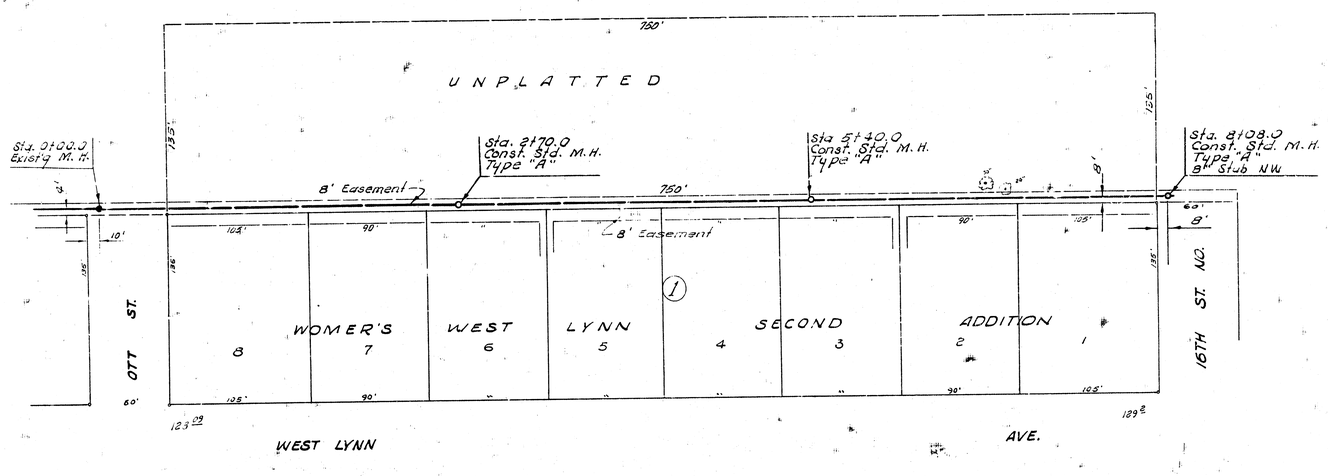

Survey by J. K. Bk. No. 203-Y
Checked by
Date 64

N

Plan Scale 1" = 40'
Profile Scale 1" = 40' Horiz.
1" = 4' Vert.

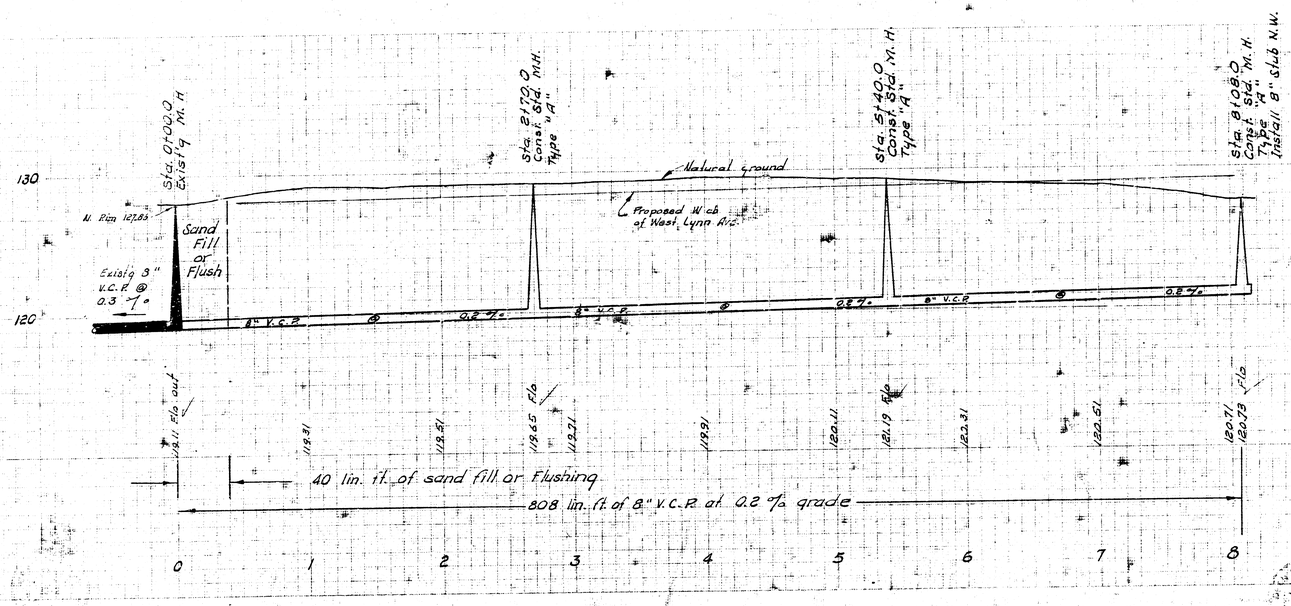

LAT. 182, SUBMAIN 5, S. S. NO. 22

CITY OF WICHITA, KANSAS

B. E. SMITH CITY ENGINEER

MAY 1966 PROJECT NO. C24-22

9 15 1 (15)