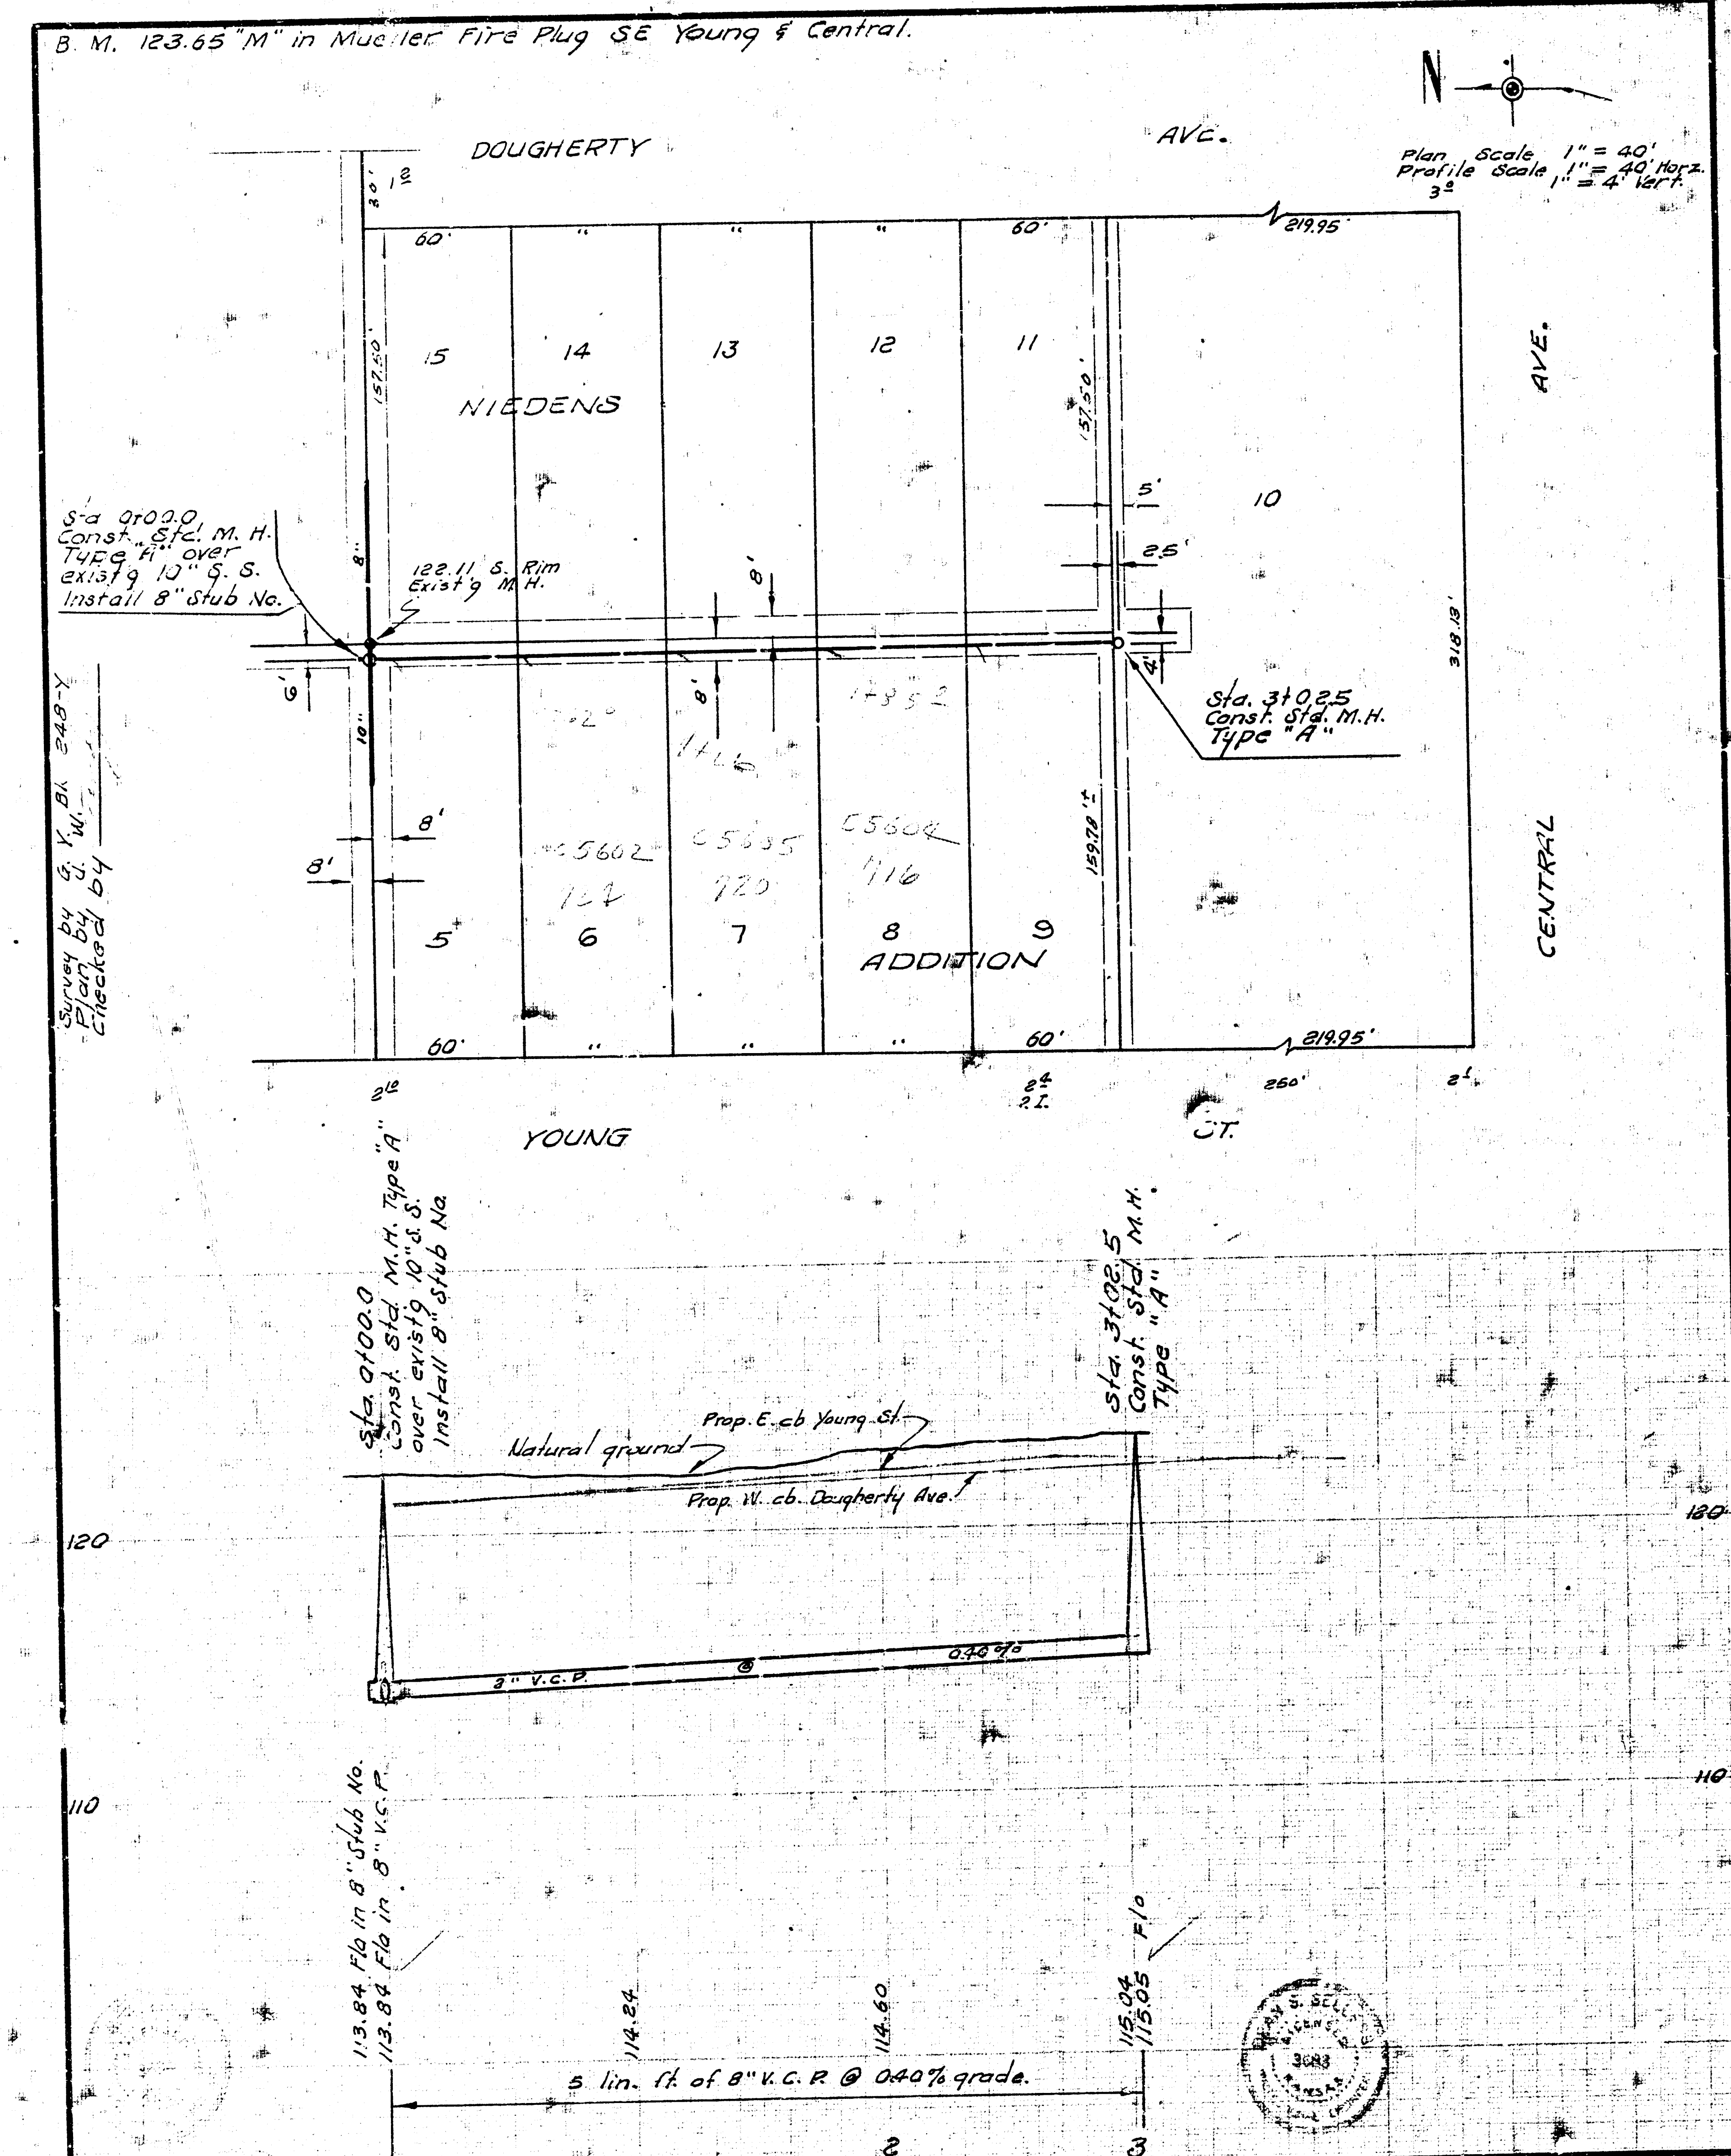
B. M. 123.65 "M" in Mueller Fire Plug SE Young & Central.
N
Plan Scale 1" = 40'
Profile Scale 1" = 40' Horz.
1" = 4' Vert.
DOUGHERTY AVE.
YOUNG ST.
CENTRAL AVE.
NIEDENS ADDITION
15
14
13
12
11
10
5
6
7
8
9
60'
219.95'
157.50'
159.78'±
318.13'
260'
Sta. 0+00.0
Const. Std. M. H. Type "A" over exist'g 10" S. S.
Install 8" Stub No.
122.11 S. Rim Exist'g M. H.
Sta. 3+02.5
Const. Std. M.H. Type "A"
5'
2.5'
4'
8'
6'
10"
C5602
C5585
C5604
Survey by G. Y. Bk 248-Y
Plan by J. W.
Checked by
Sta. 0+00.0 Const. Std. M.H. Type "A" over exist'g 10" S.S. Install 8" Stub No.
Sta. 3+02.5 Const. Std. M.H. Type "A"
Natural ground
Prop. E. cb Young St.
Prop. W. cb. Dougherty Ave.
8" V.C.P. @ 0.40%
120
110
113.84 Flo in 8" Stub No.
113.84 Flo in 8" V.C.P.
114.24
114.60
115.04
115.05 Flo
5 lin. ft. of 8" V.C.P. @ 0.40% grade.
0
1
2
3

3083

LAT. 196, SUBMAIN 5, S. S. NO. 22
CITY OF WICHITA, KANSAS
B. E. SMITH CITY ENGINEER
OCT. 1967 PROJECT NO. C27-37


B. M. 123.65 "M" in Mueller Fire Plug SE Young & Central.
N
Plan Scale 1" = 40'
Profile Scale 1" = 40' Horz.
1" = 4' Vert.
YOUNG ST.
DOUGHERTY AVE.
ELM ST.
NIEDENS ADDITION
4
3
2
1
16
17
18
70'
80'
55'
157.37'±
157.50'
110'
190'
120'
90'
P.I.
Fnc.
5-6" trees Fnc.
122.11 S. Rim M. H.
Sta. 0+00.0
Exist'g M. H.
Exist'g 8" Stub No.
Sta. 2+50.0
Const. Std. M.H. Type "A"
NOTE: Not in Benefit District.
Joe Burns 137 Dougherty
Part of lot 8 DOUGHERTY PLACE ADDN.
Survey by G. Y. Bk 248-Y
Plan by J. W.
Checked by
Sta. 0+00.0 Exist'g M.H. Exist'g 8" Stub No.
Sta. 2+50.0 Const. Std. M.H. Type "A"
Natural ground
Proposed E. cb Young St.
Proposed W. cb Dougherty Ave.
8" V.C.P. @ 0.40%
120
110
113.84 Flo 8" Stub No.
114.24
114.64
113.84 Flo
245 lin. ft. of 8" V.C.P. @ 0.40% grade.
0
1
2
3

JAMES H. TANDY 9012

436

3083

LAT. 197, SUBMAIN 5, S. S. NO. 22
CITY OF WICHITA, KANSAS
B. E. SMITH CITY ENGINEER
APRIL 1968 PROJECT NO. C27-38

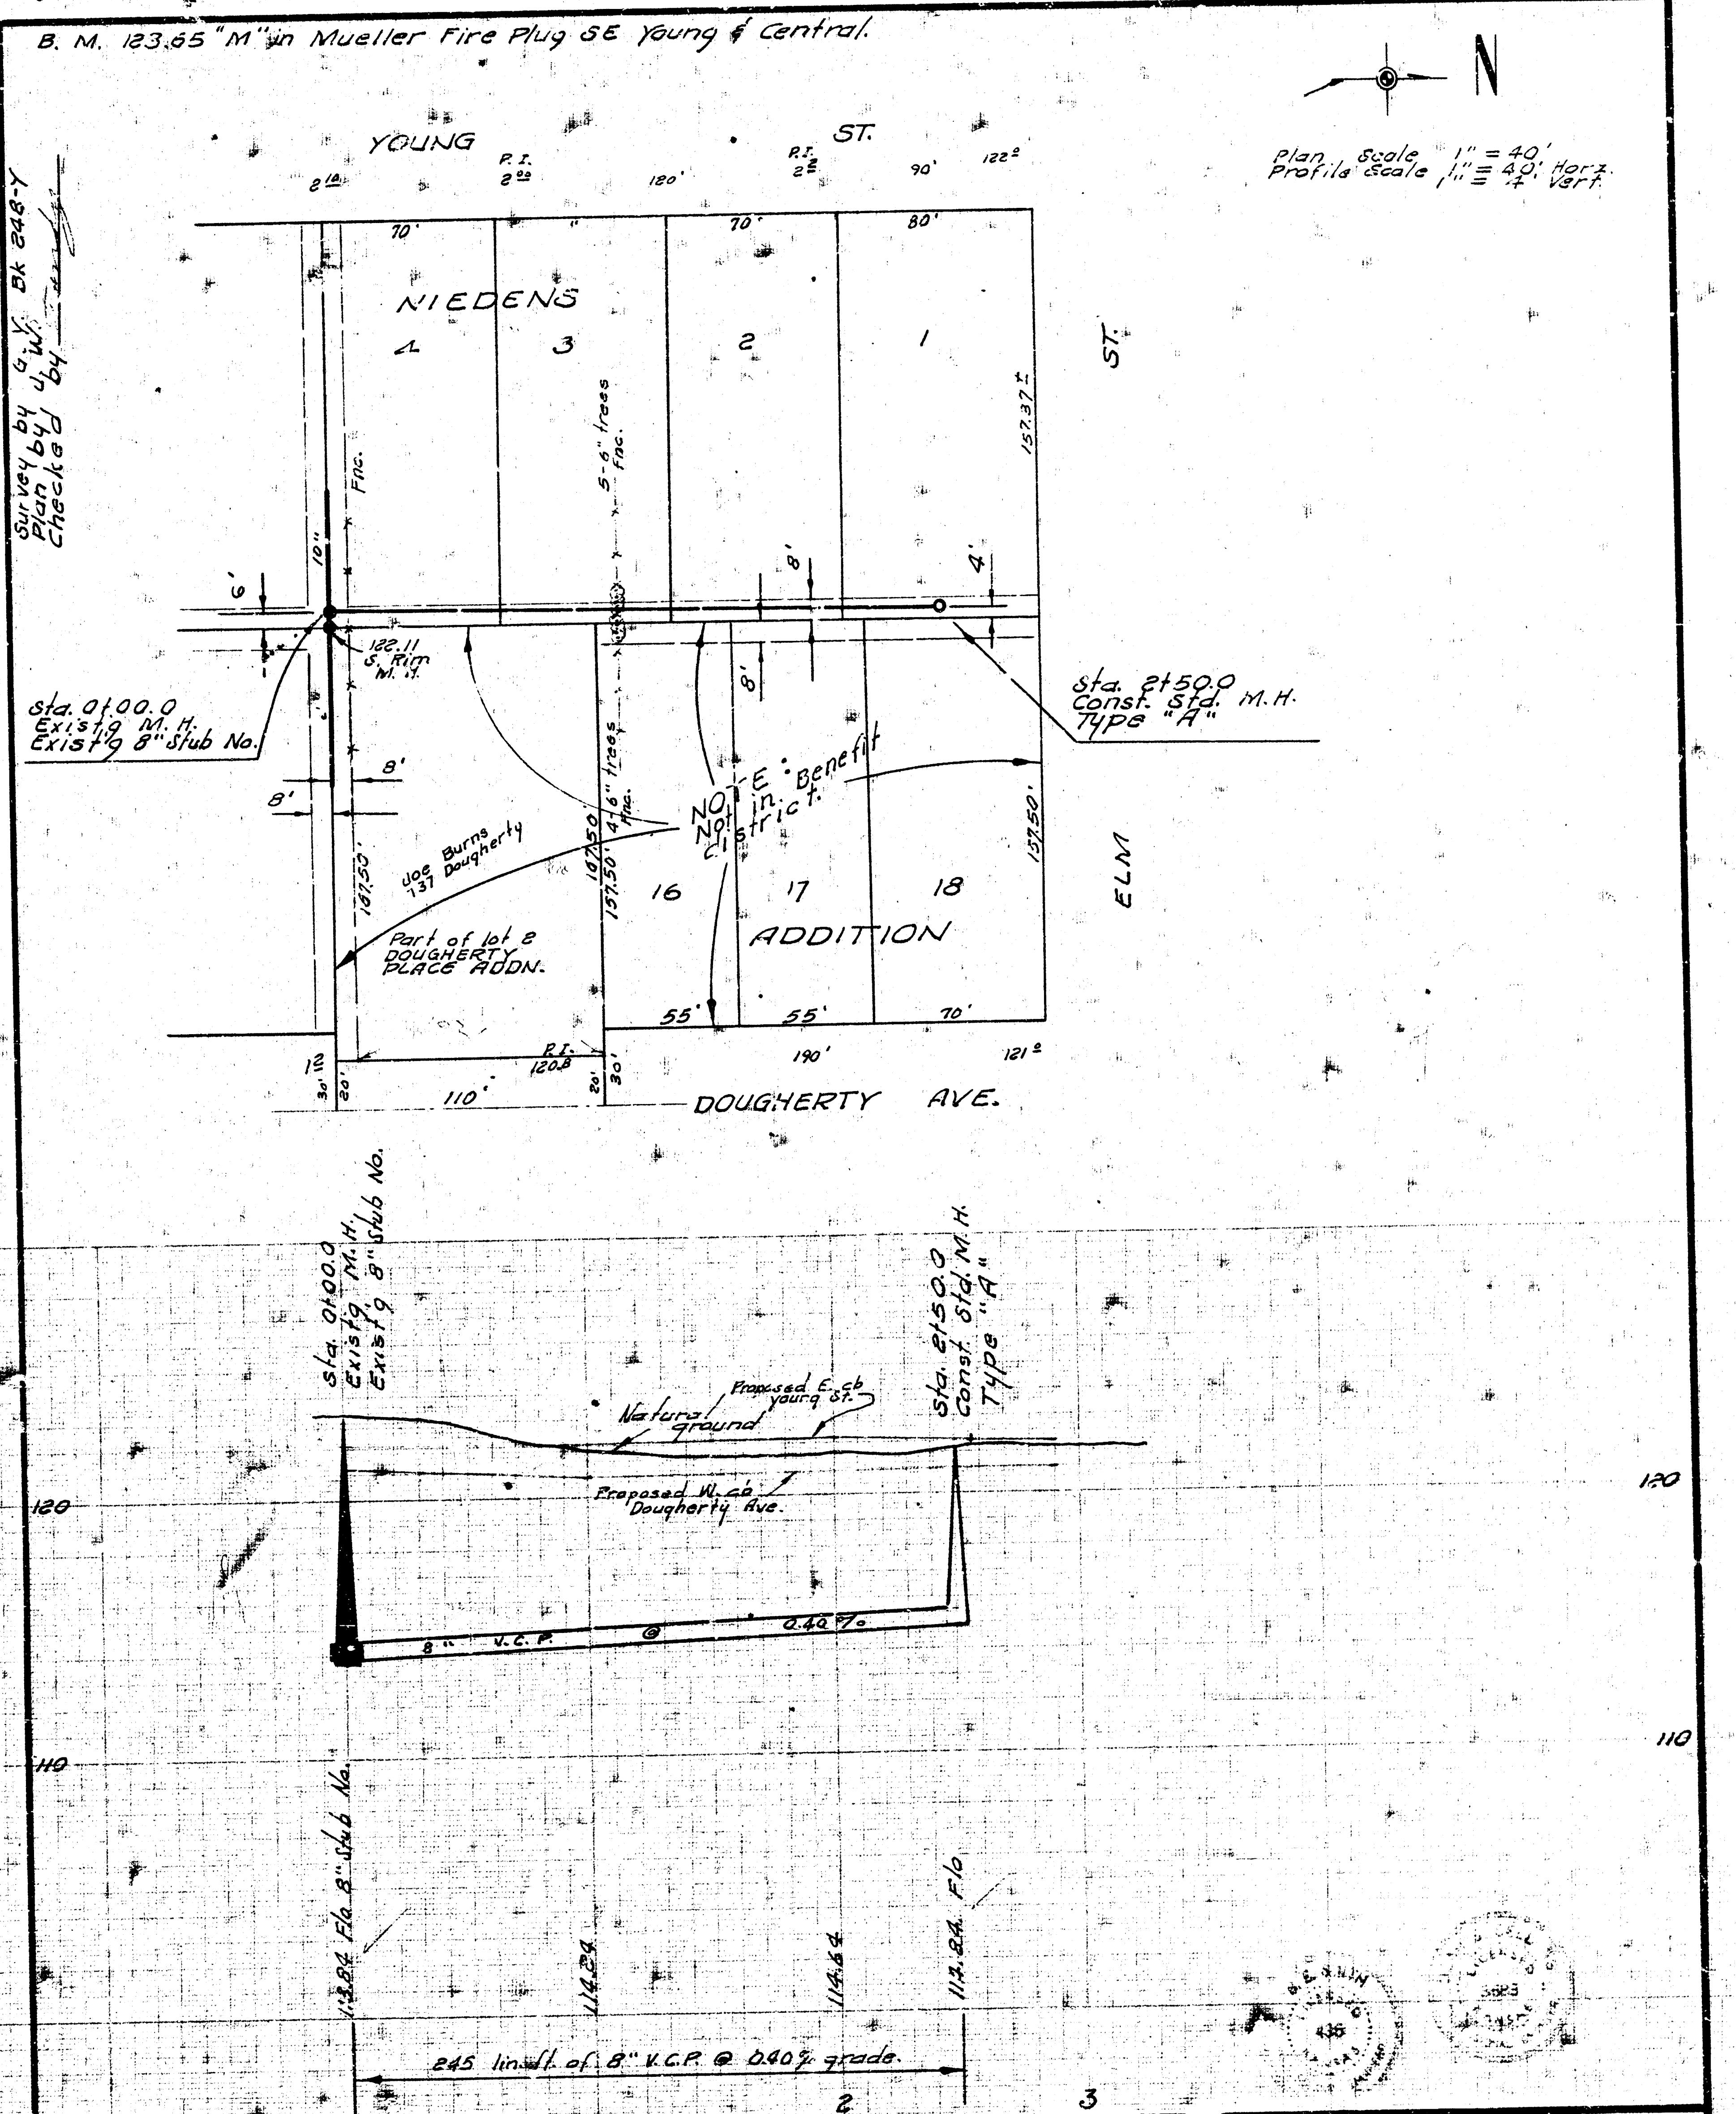2 14 3 ⑤