B.M. 1179.92 "G" in Globe west end radius N.W. corner West Street and St. Louis Avenue.

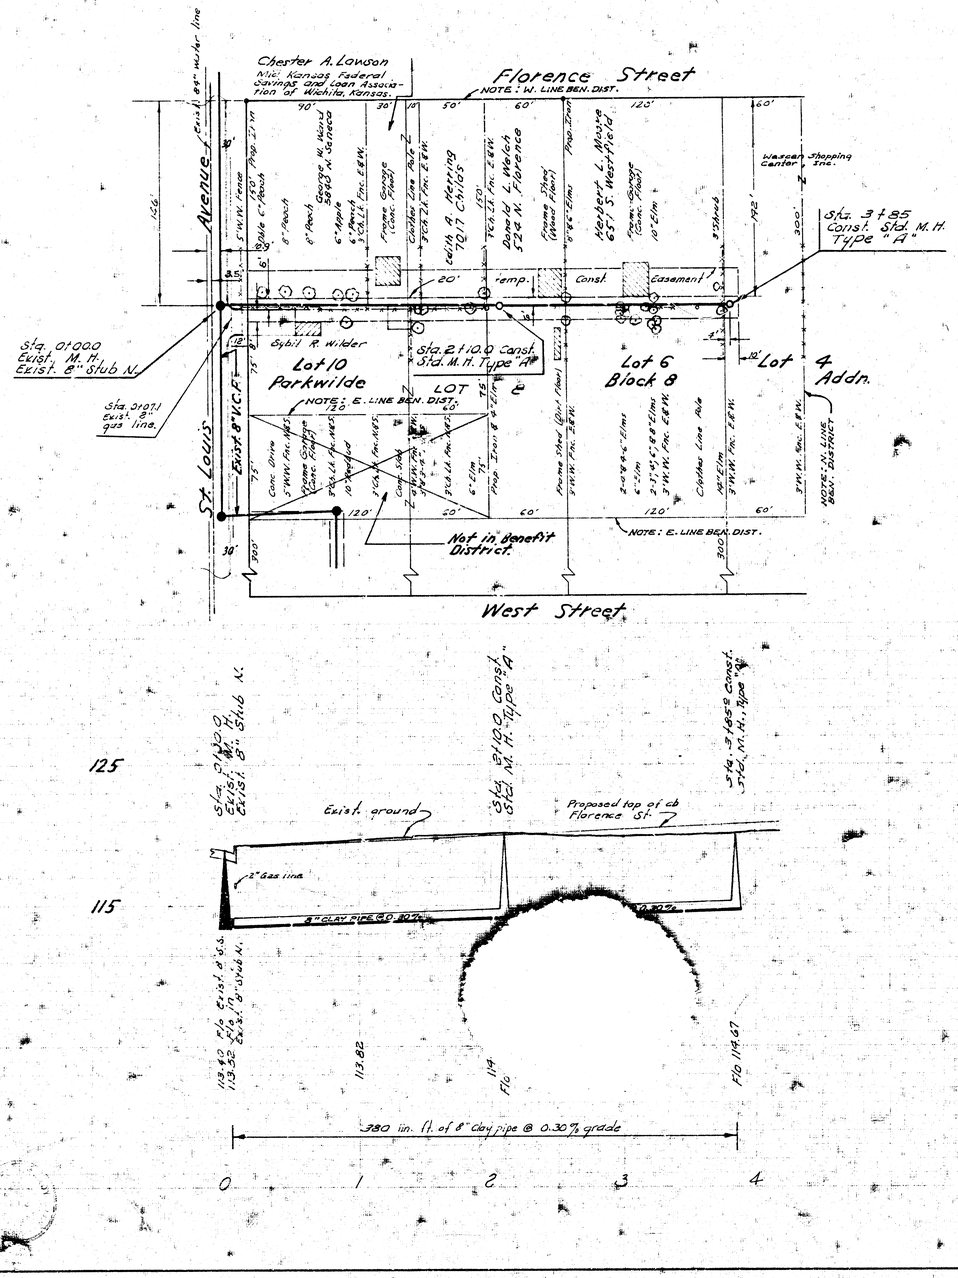

NOTE: TO CONTRACTOR

Replace all fences, conc. drive & slab & clothes line poles. The bid item sq ft of slab & drive replaced shall include the cost of saw cut that may occur.

Plan Scale 1"=40'
Profile Scale Horz. 1"=40'
Vert. 1"=4'

LAT. 200, SUB. 5, S.S. 22
CITY OF WICHITA, KANSAS
R.W. LINN, CITY ENGINEER
PROJ. NO. DBKL568046
DATE: 8-12-71