


LOCATION MAP
LAT. 1 SUB. 6 SAN. SEWER 22
CITY OF WICHITA
B.E. SMITH CITY ENGINEER PROJ. NO. C25-97

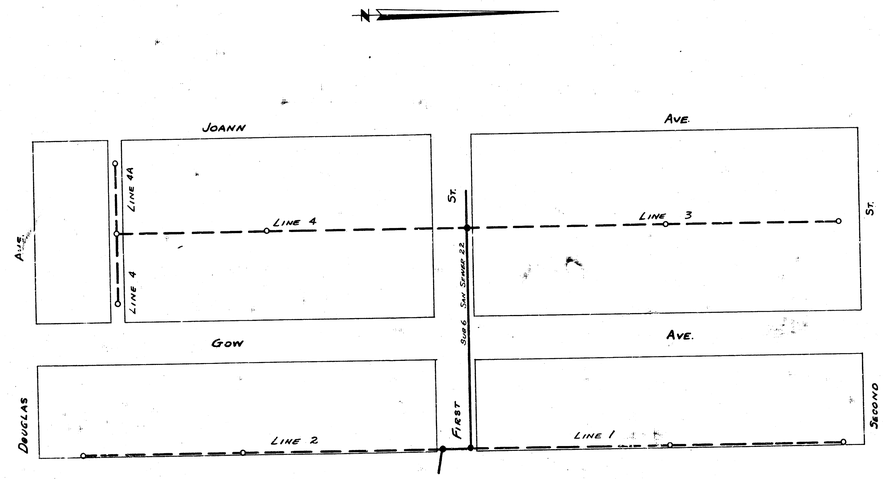



SURVEY BY - HANSON NEWBOLD - INT'L
DRAWN BY - T. DENNEY
CHECKED BY
DATE JAN. 1966

LAT. 1, SUB 6, SAN. SEWER 22
PROJ. No. C-25-97 SHEET 1 OF 4

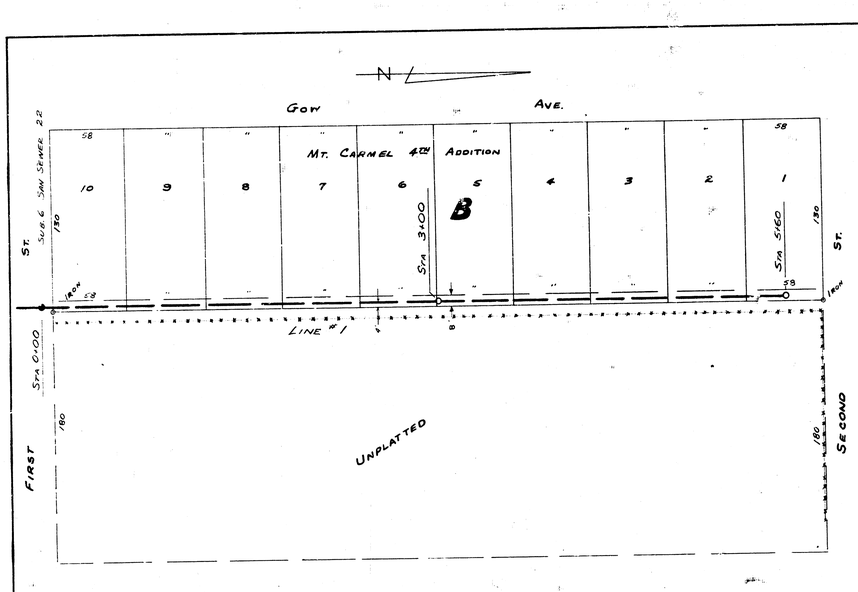


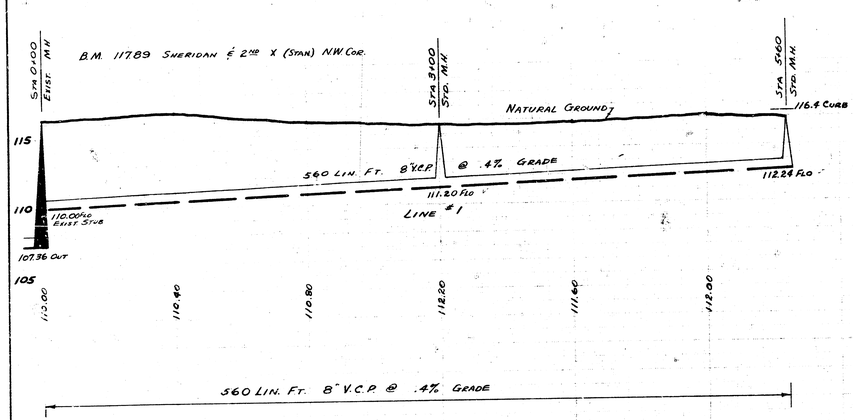

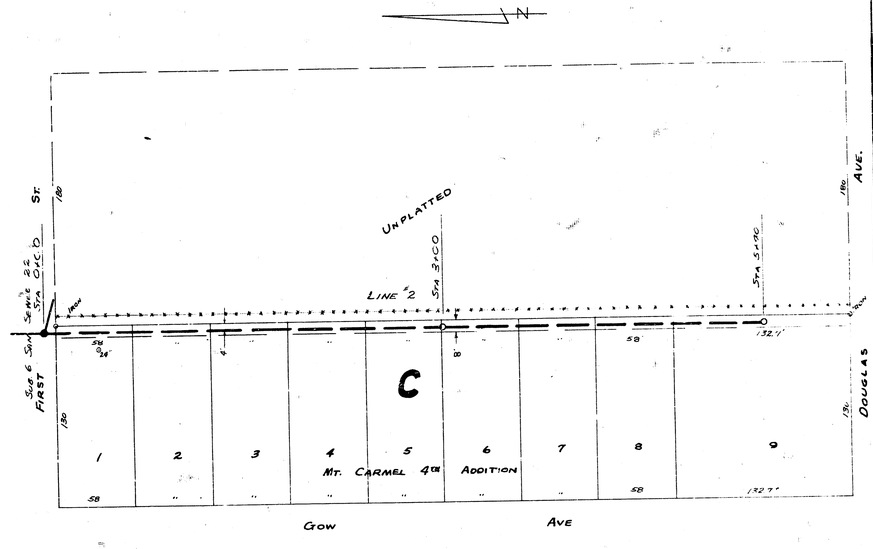

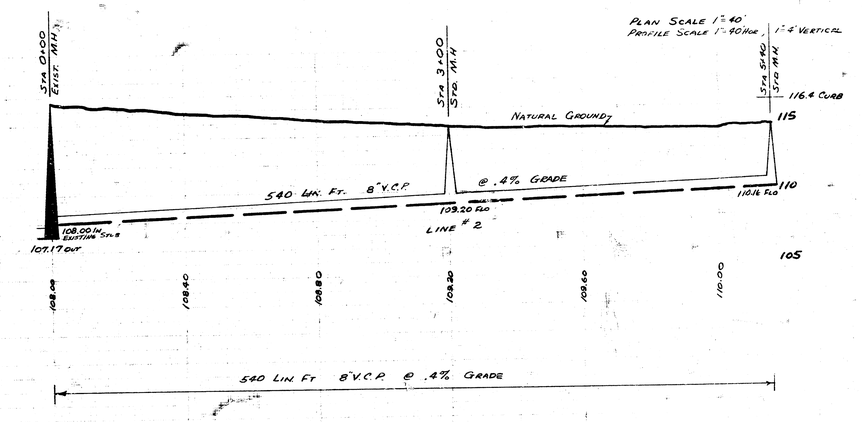


Lot 1 Sub. 6 San Sewer 22
Project No C25-97 Sheet 2 Of 4

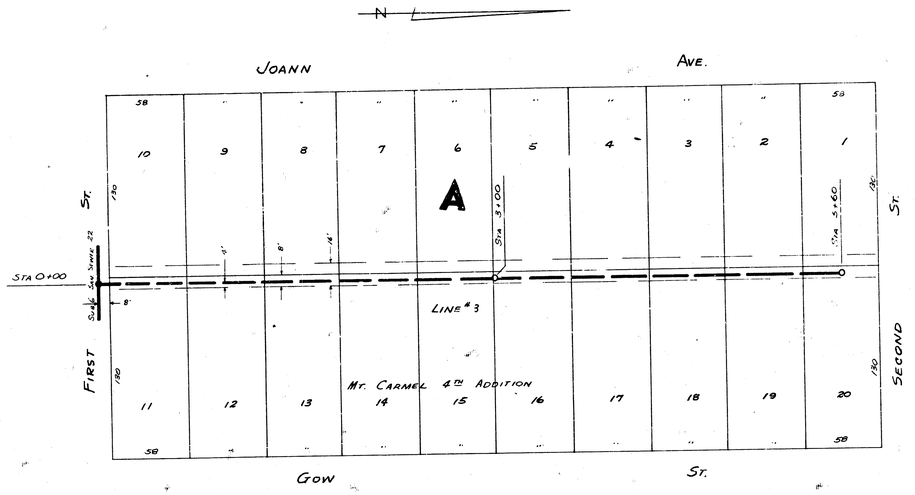



PLAN SCALE 1"=40'
PROFILE SCALE 1"=40' HOR., 1"=4' VERTICAL.


B.M. 117.89 STAN. NW COR. 2ND F. SHERIDAN

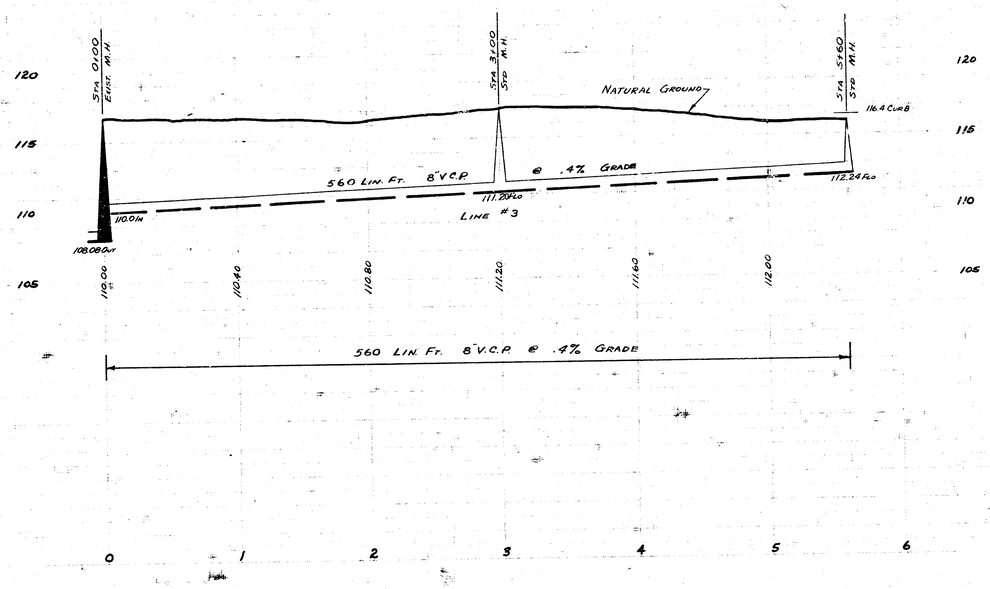

LAT I SUB 6 SAN. SEWER 22
PROJ. NO. C25-37 SHEET 3 OF 4

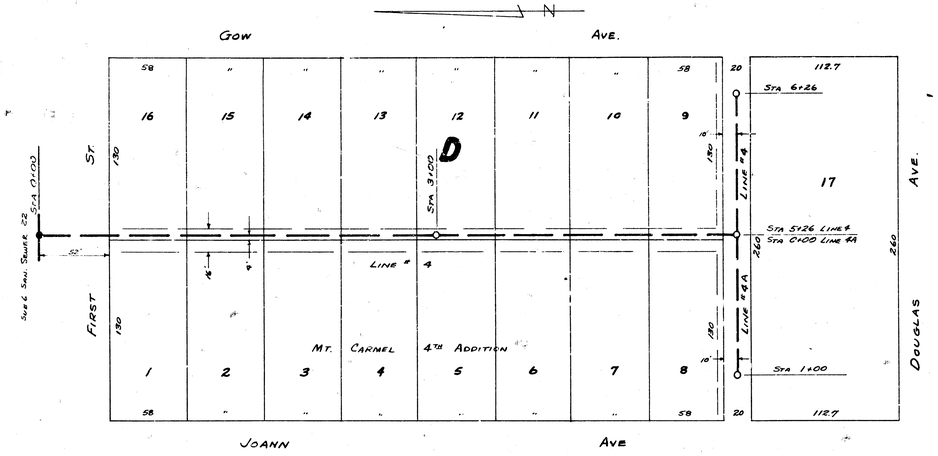

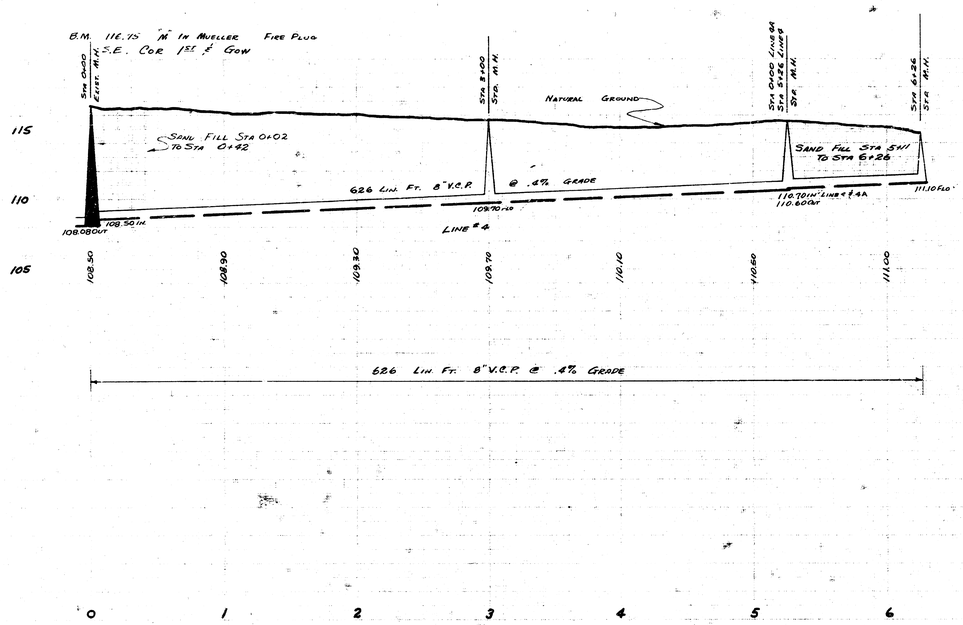

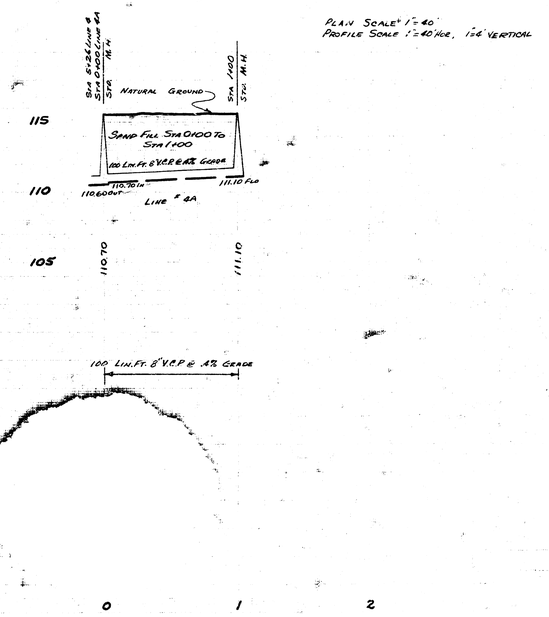

PLAN SCALE 1"=40'
PROFILE SCALE 1"=40' HOR., 1"=6' VERTICAL

LAT I SUB 6 SAN SEWER 22
PROJ. NO C25-97 SHEET 4 OF 4