LOCATION MAP
LAT. 1 SUB. 6 SAN. SEWER 22
CITY OF WICHITA
B.E. SMITH CITY ENGINEER PROJ. NO. C25-97

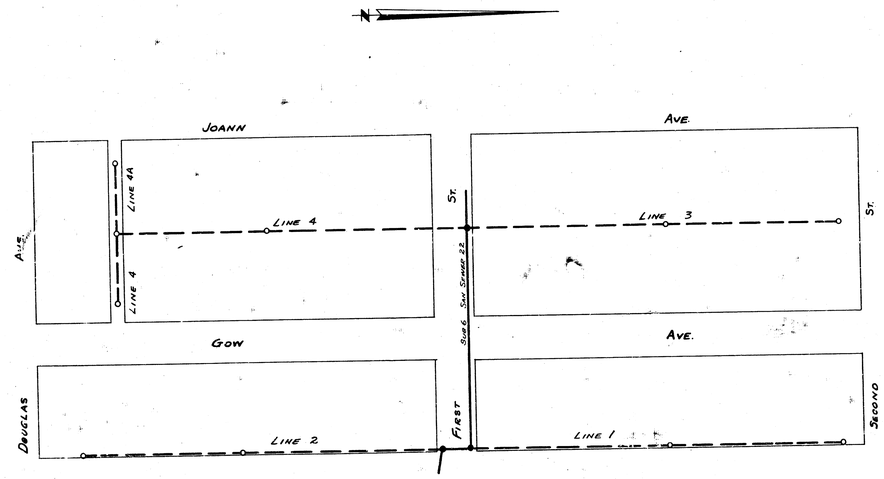

SURVEY BY - HANSON NEWBOURN INC.
DRAWN BY - T. DENNEY
CHECKED BY
DATE JAN. 1966

LAT. 1, SUB 6, SAN. SEWER 22
PROJ. No. C-25-97 SHEET 1 OF 4

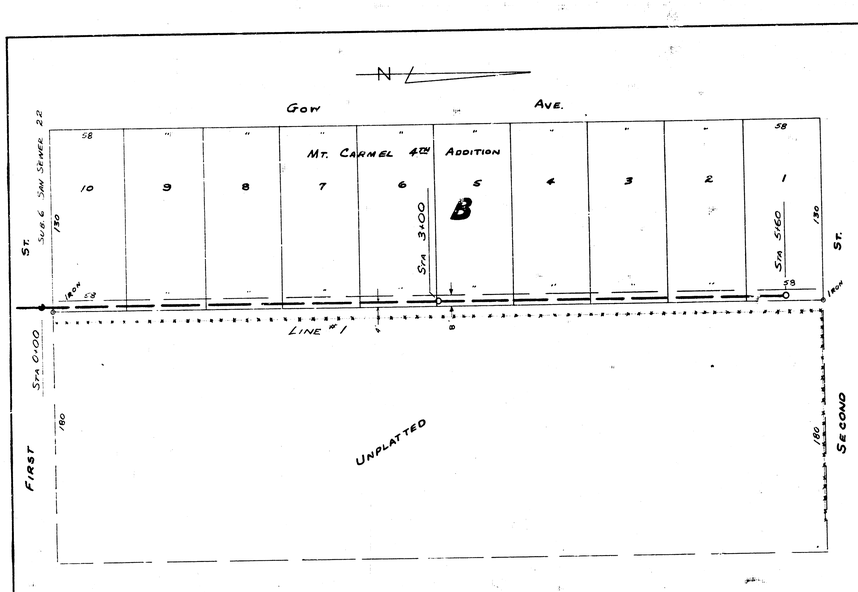

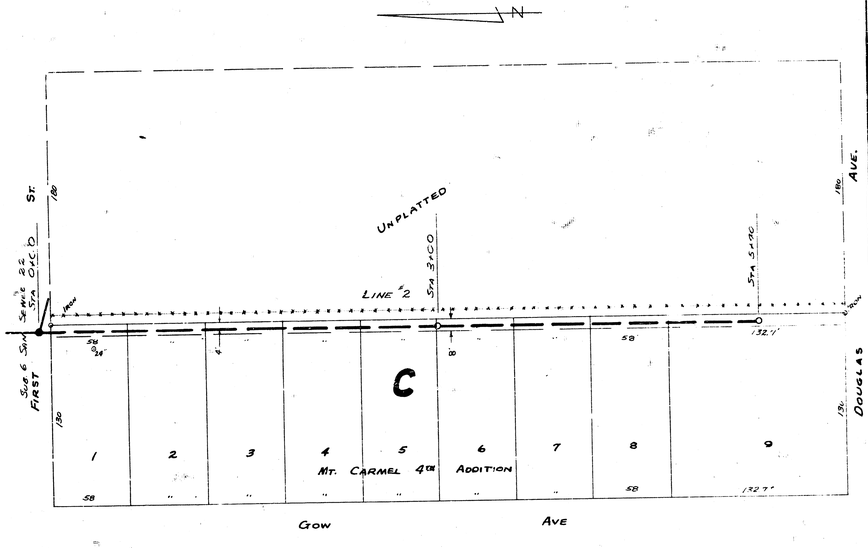

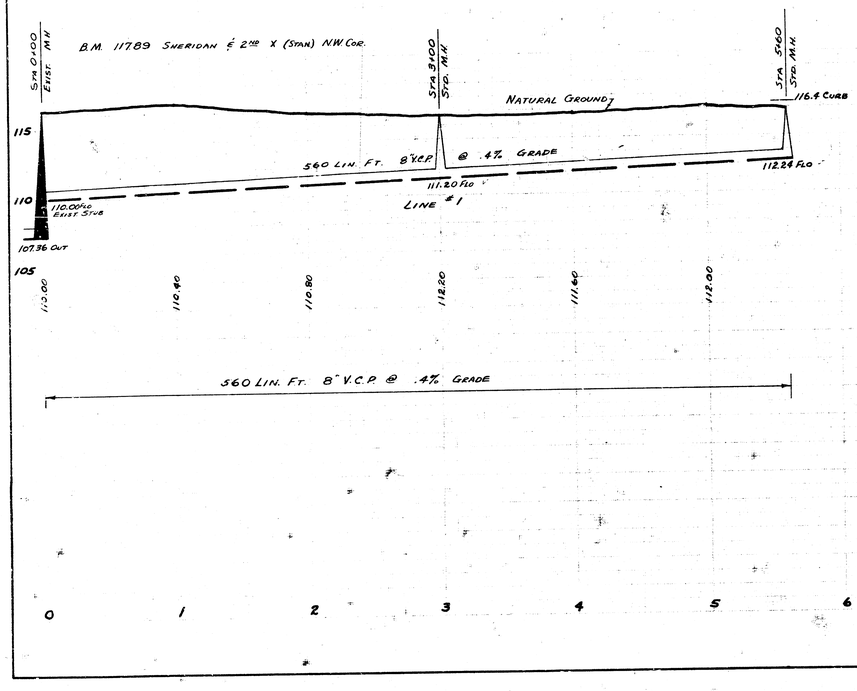

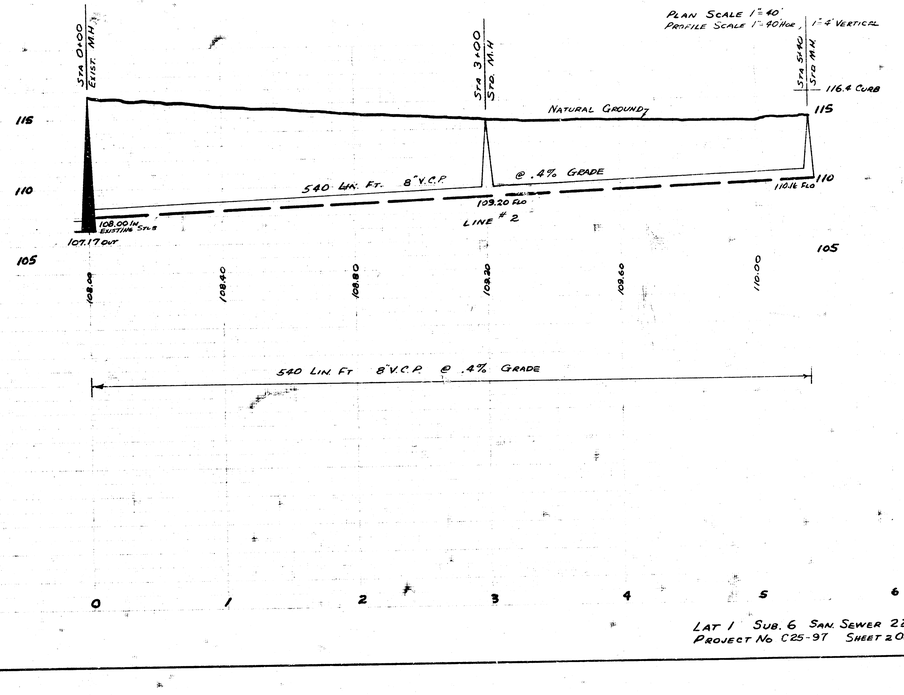

LAT 1 SUB. 6 SAN SEWER 22
PROJECT NO C25-97 SHEET 2 OF 4

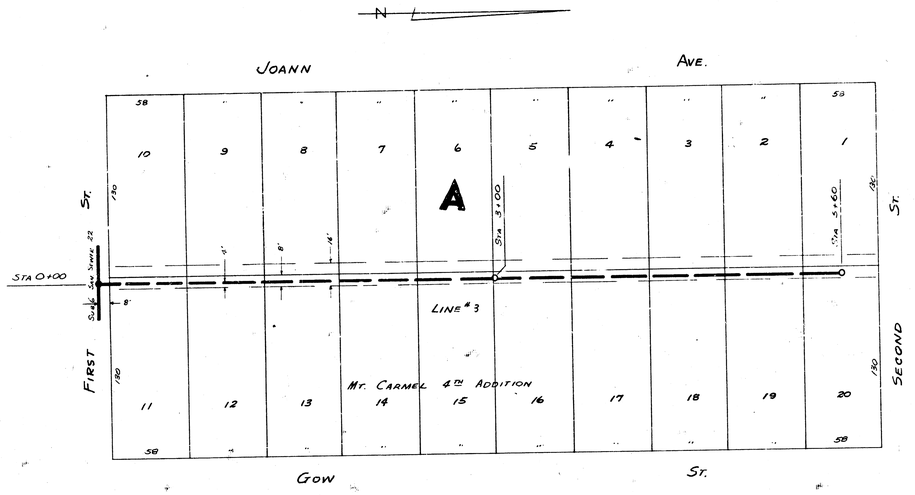

PLAN SCALE 1"=40'
PROFILE SCALE 1"=40' HOR, 1"=4' VERTICAL.

B.M. 117.89 STAN. NW COR. 2ND F. SHERIDAN

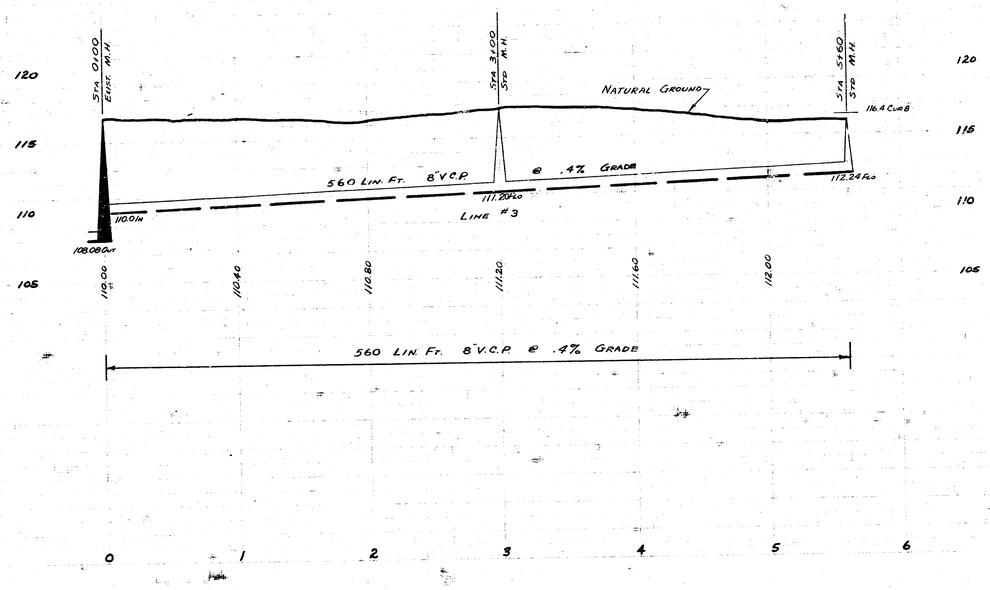

LAT I SUB 6 SAN. SEWER 22
PROJ. NO. C25-97 SHEET 3 OF 4

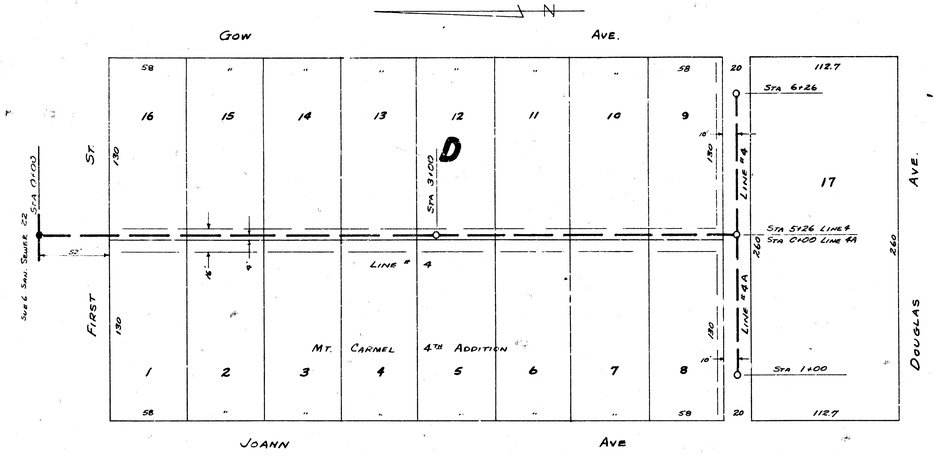

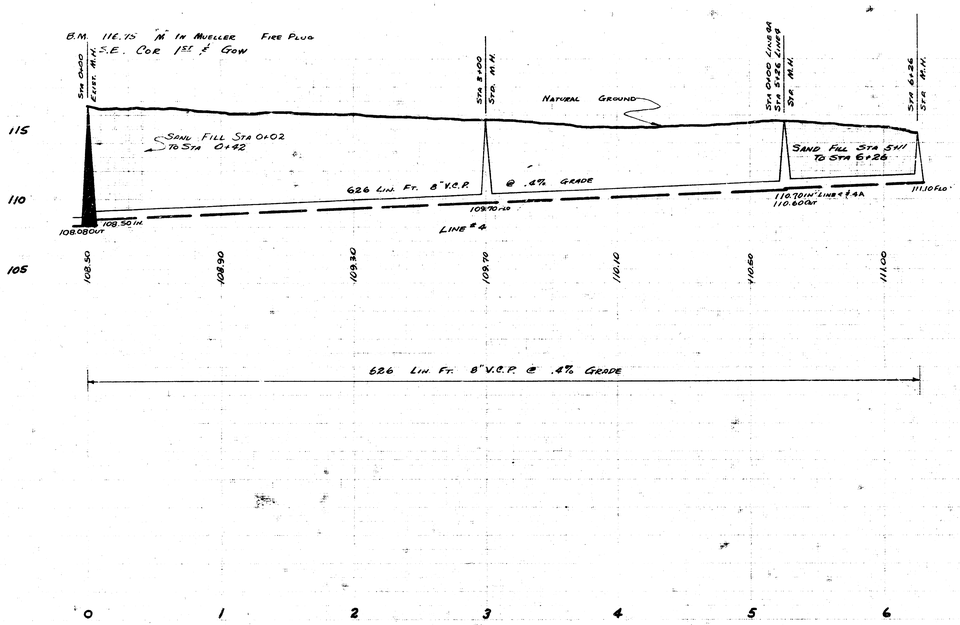

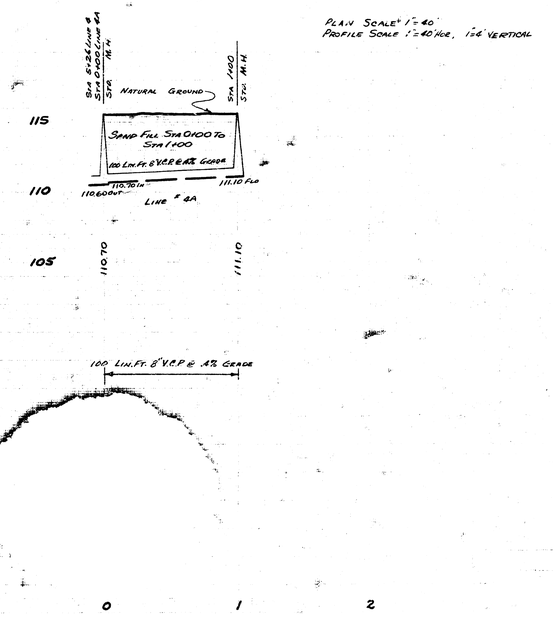

PLAN SCALE 1"=40'
PROFILE SCALE 1"=40' HOR., 1"=6' VERTICAL

LAT I SUB 6 SAN SEWER 22
PROJ. NO C25-97 SHEET 4 OF 4